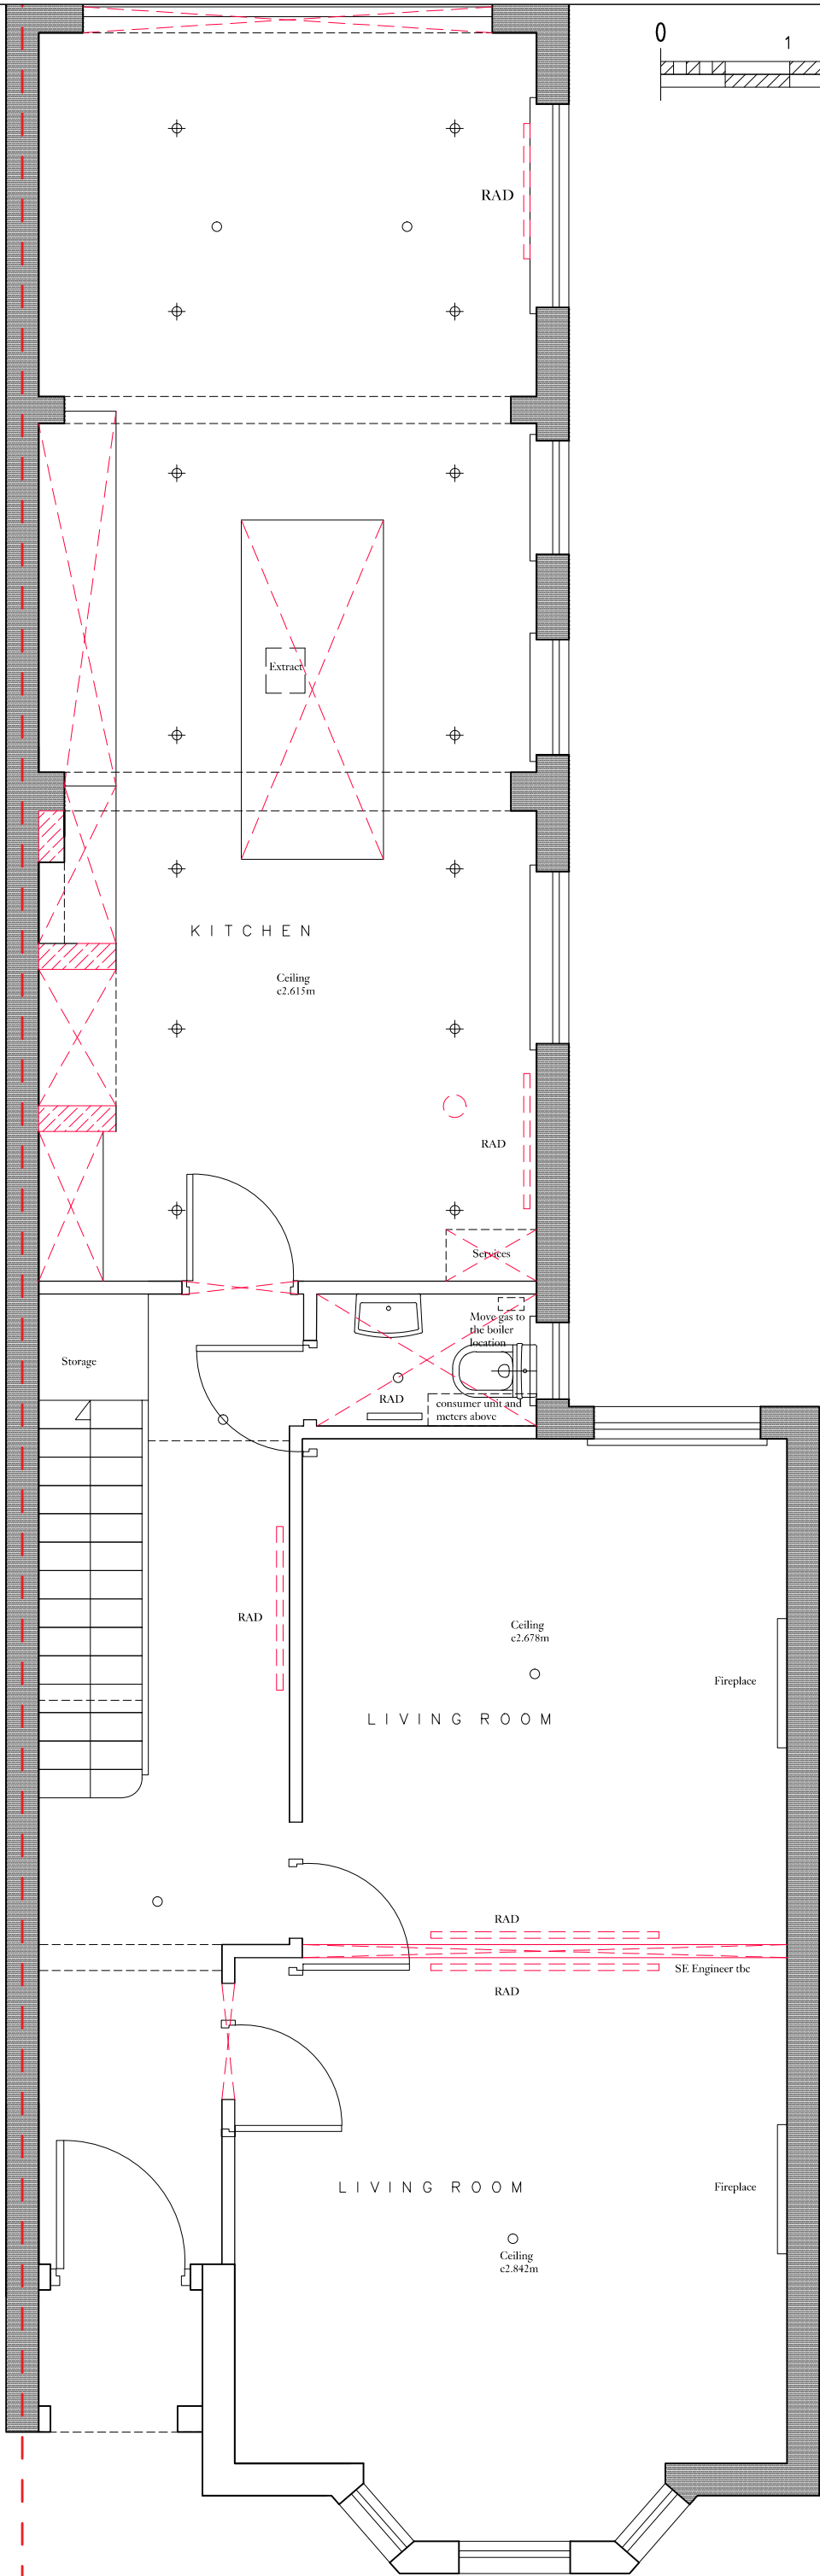


DRAWING STATUS

BUILDING CONTROL

Disclaimer:

Drawing to be read in conjunction with all the relevant information.

All written dimensions to be checked on site before work commences. Discrepancies, where identified, must be reported to the architect immediately.

This drawing is the property of LIFE-U DESIGN and must not be reproduced or disclosed to any unauthorised person either wholly or in part without written consent.

REV

DATE

DESCRIPTION

CHK'D

LIFE DESIGN

W life-udesign.com

E carle@life-udesign.com

T +44 (0) 2070973898

M +44 (0) 7766745415

CLIENT

39 Hamilton Road
RG1 5RA

SCALE

1:50@A3

DATE

2022.04.20

DRAWN

CHK'D

DRAWING TITLE

EXISTING
GROUND FLOOR PLAN
(& DEMO)

PROJECT NO.

21070

DRAWING NO.

BC01

REV.

—