


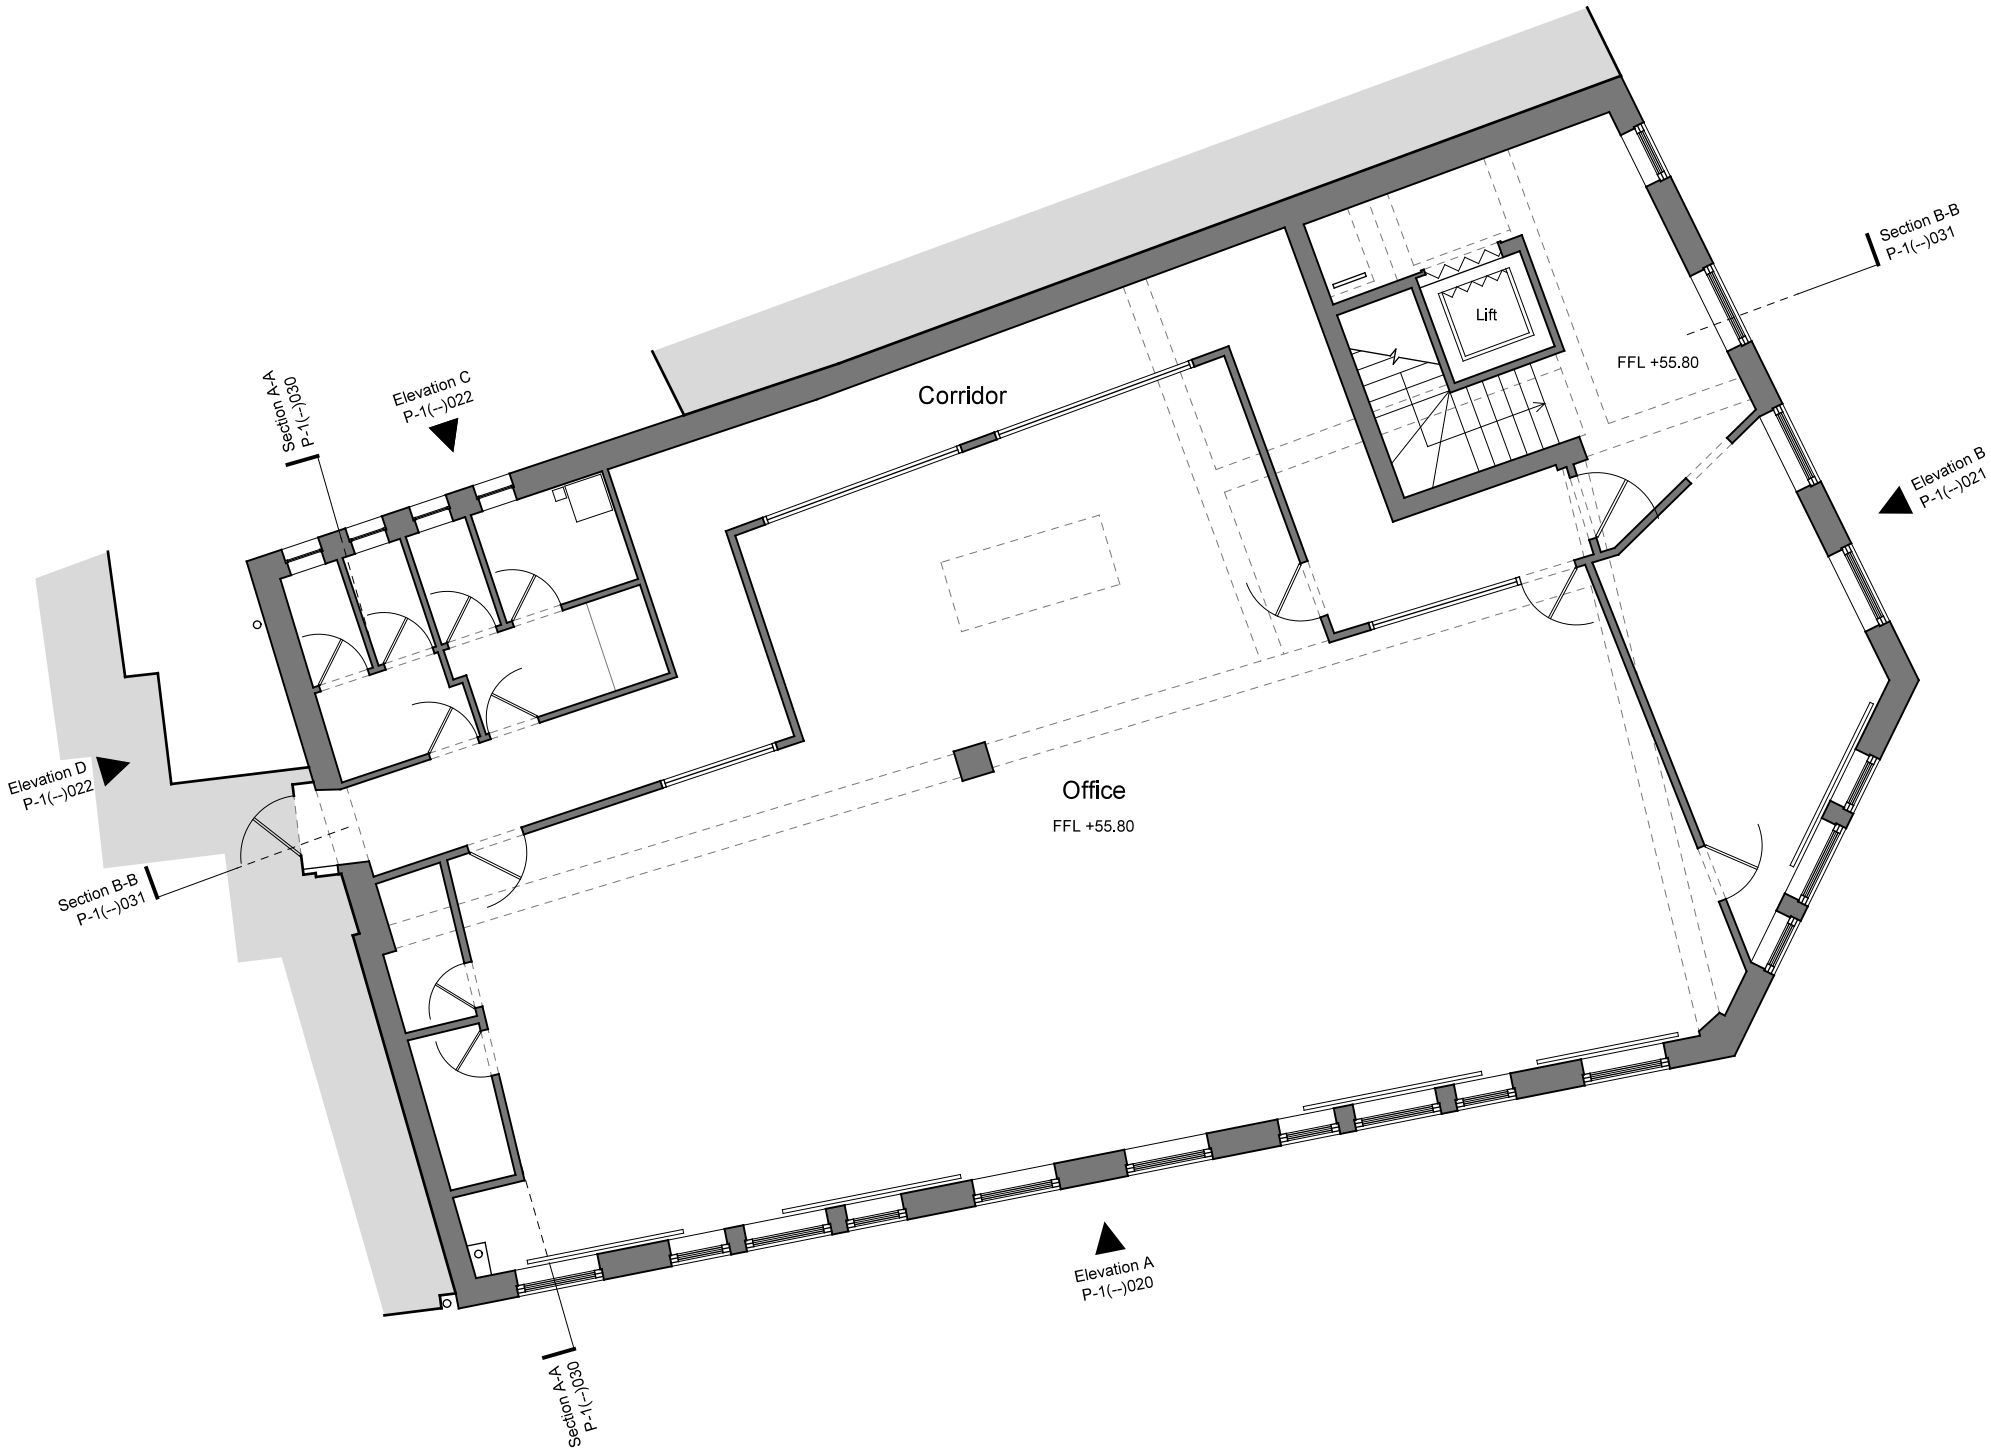

WEST STREET



INFORMATION ONLY



Project		Scale		Date
200-202 Broad Street		1:100 @ A3 1:50 @ A1		19/11/2020
Reading RG1 7QJ		Drawn by DLa	Checked by Proj. Arch.	Checked By Manager
Title		Drawing No.		Revision
Existing Third Floor Plan		20033/P-1(--)-013		B
The Colman Partnership Limited 27 Harcourt Street London W1H 4HP			Telephone : 020 7535 2040 Facsimile : 020 7535 2041 email: projects@colmanarchitects.co.uk	
www.colmanarchitects.co.uk				

Dimensions are not to be scaled from this drawing.
This drawing is based on current available information and should not be relied on as accurate measurements of usable space.
This drawing is the property of the Colman Partnership Ltd. and Copyright is reserved by them. The drawing is issued on condition that it is not copied or disclosed by or to any unauthorised persons without the prior consent in writing of the Colman Partnership Ltd.

Rev	Notes	By	Date
A	Sash windows illustrated on Elevation C	DLa	16/06/22

Rev	Notes	By	Date
B	Revision A amendments omitted	DLa	24/06/22

