



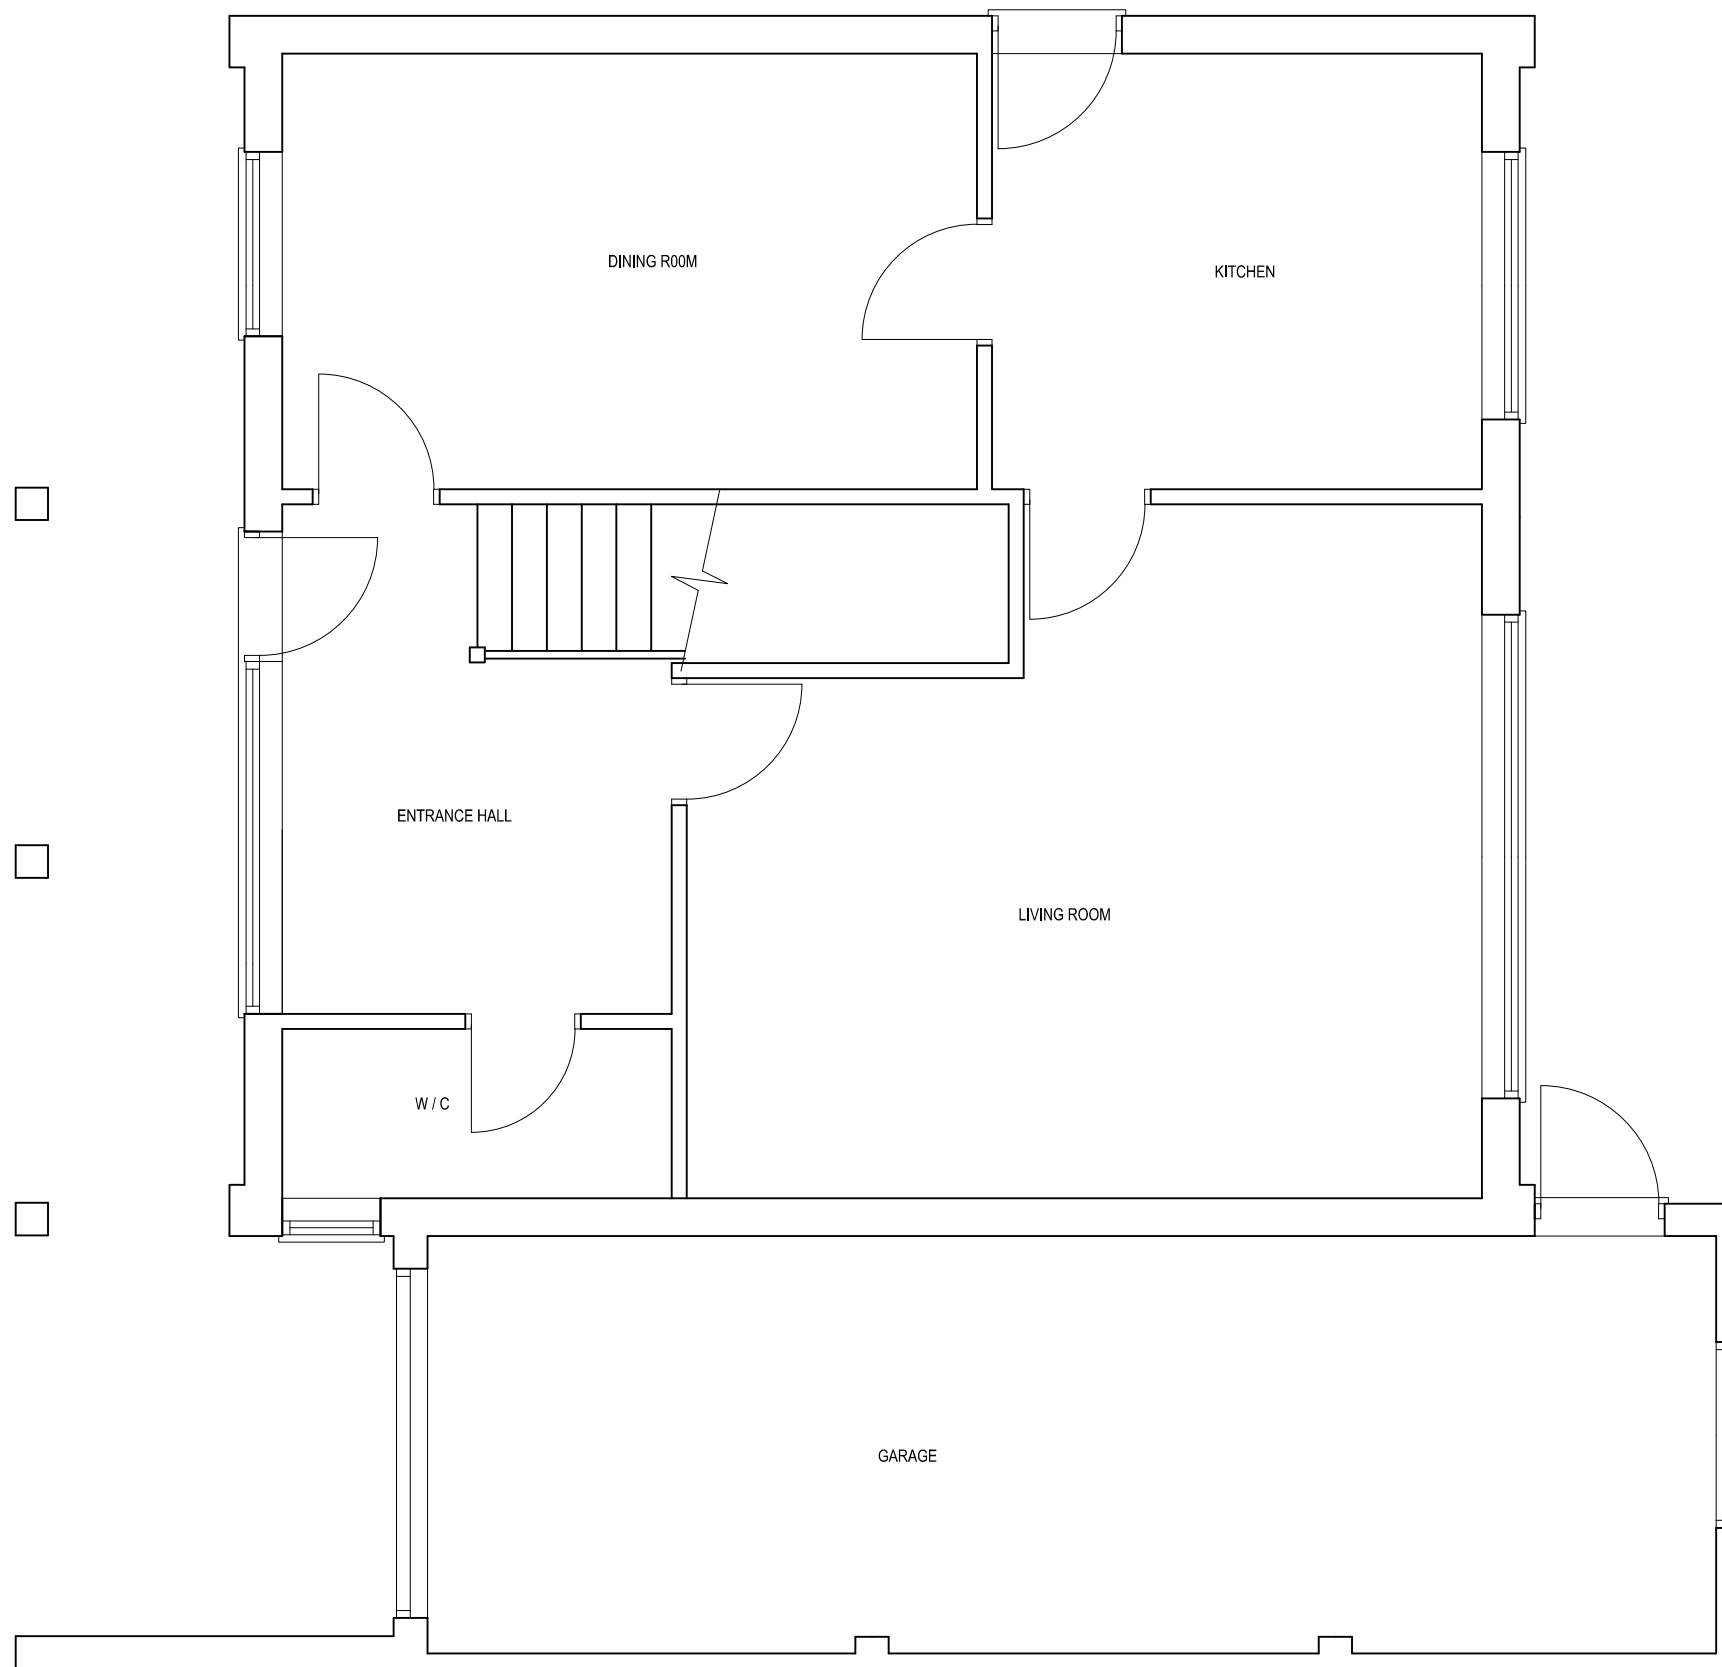

EXISTING GROUND FLOOR PLAN

 

PROJECT: 7 LITTLESTEAD CLOSE CAVERSHAM RG4 6UA	DRAWING TITLE: EXISTING GROUND FLOOR PLAN	CREATIVE DESIGN & STRUCTURE UNIT 1, HENSON HOUSE, NEWTOWN ROAD HENLEY-ON-THAMES, RG9 1HG TEL: 01491411922	DRAWN: EB SCALE: 1:50 @ A3 DATE: JANUARY 2022 STATUS: PLANNING	DRAWING NO. 01222-01 REV.
--	---	---	--	---