




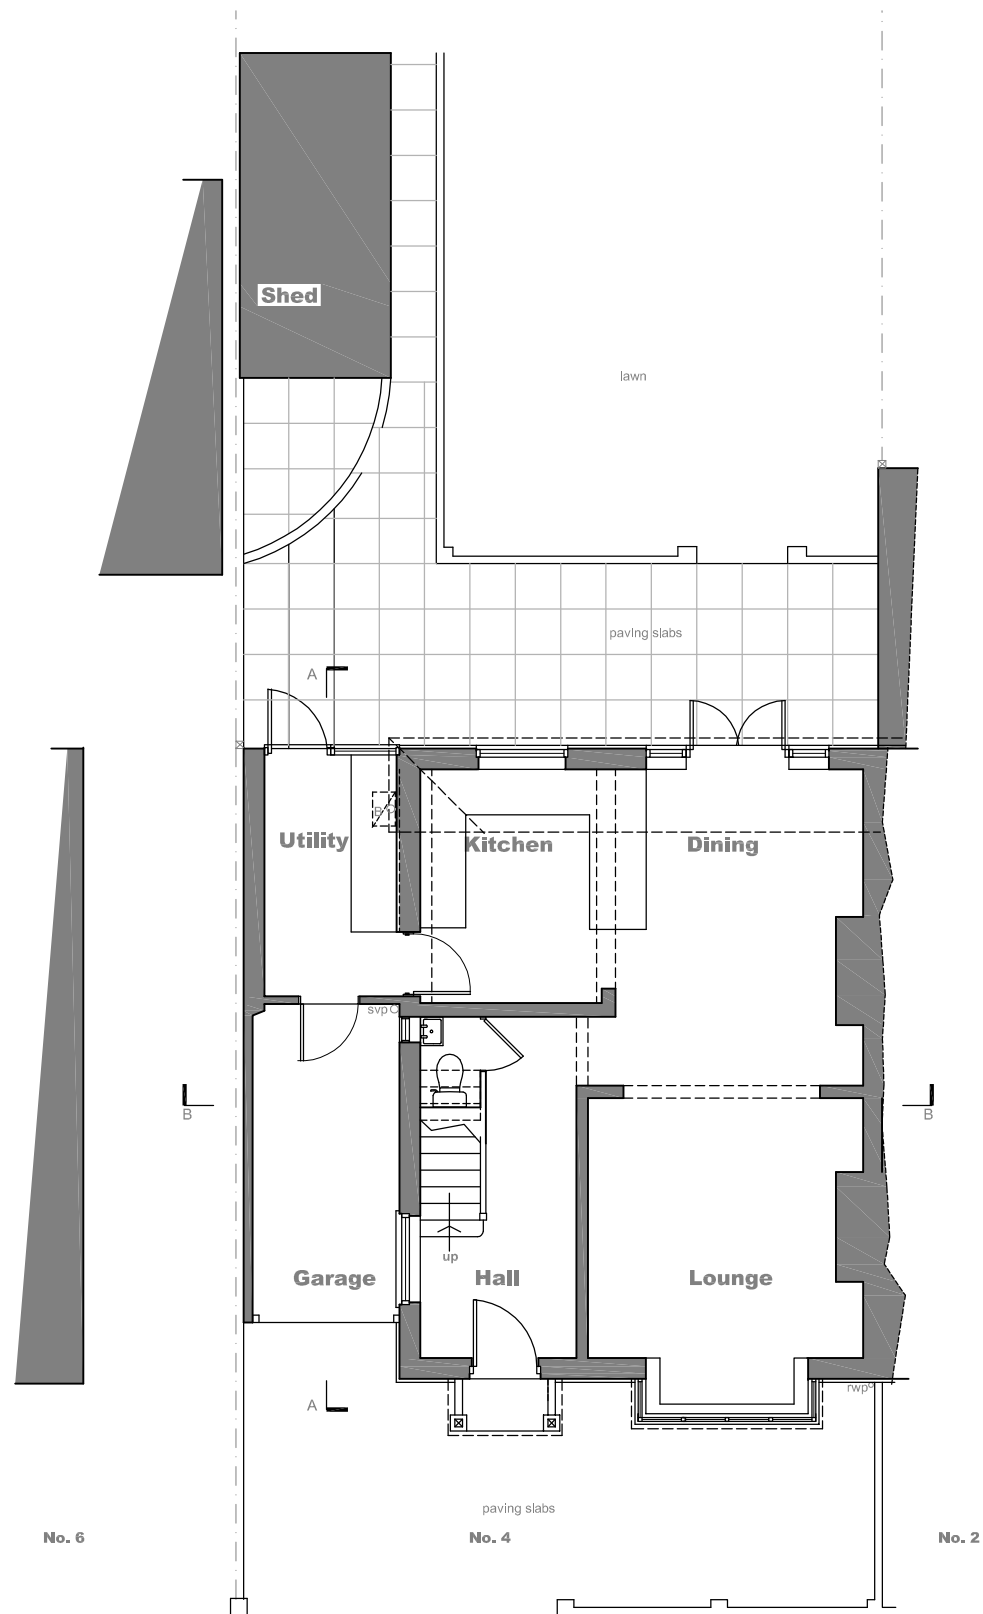


GROUND FLOOR PLAN

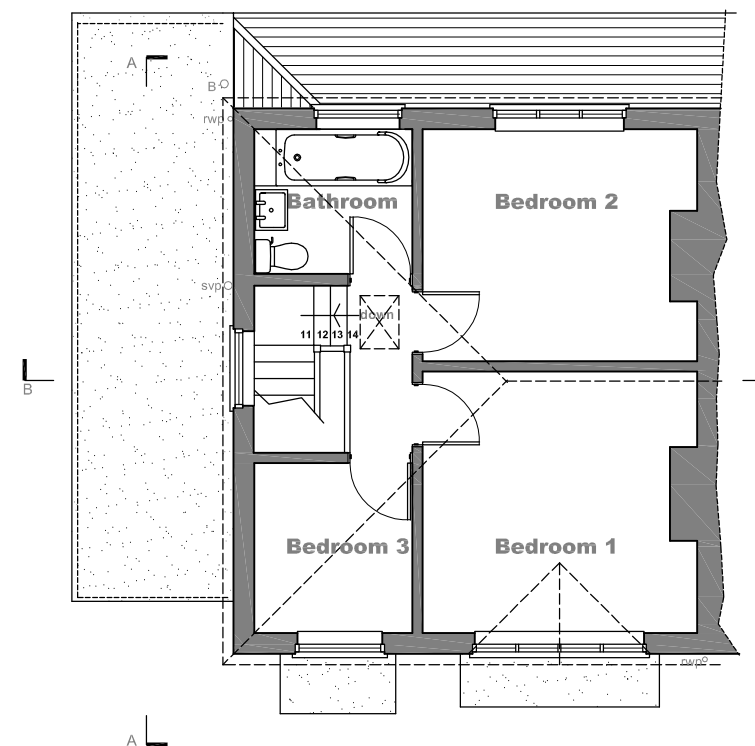

FIRST FLOOR PLAN

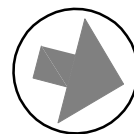

HAWKEDON DEVELOPMENTS

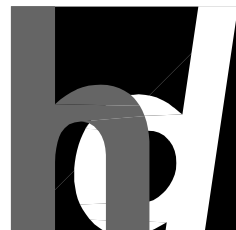

Oakwood House
14 High Tree Drive Earley
Reading Berkshire RG6 1EU
0118 935 3655

info@ihaltd.co.uk

Project Extension and Alterations at
 4 Lawrence Road, Tilehurst,
 Reading RG30 6BH

Client Y Ciordas & P Kirubakaran

Title Existing Floor Plans

Revision



1:100 SCALE

Drawn AB
Scale 1:100 @ A3
Date Oct. 2021

Drawing No

H1507.02

Rev

All dimensions to be checked on site prior
 to the commencement of any construction.
 This drawing may not be reproduced in
 any part or form without the written
 consent of Hawkedon Developments Ltd.

ALL COPYRIGHTS RESERVED