


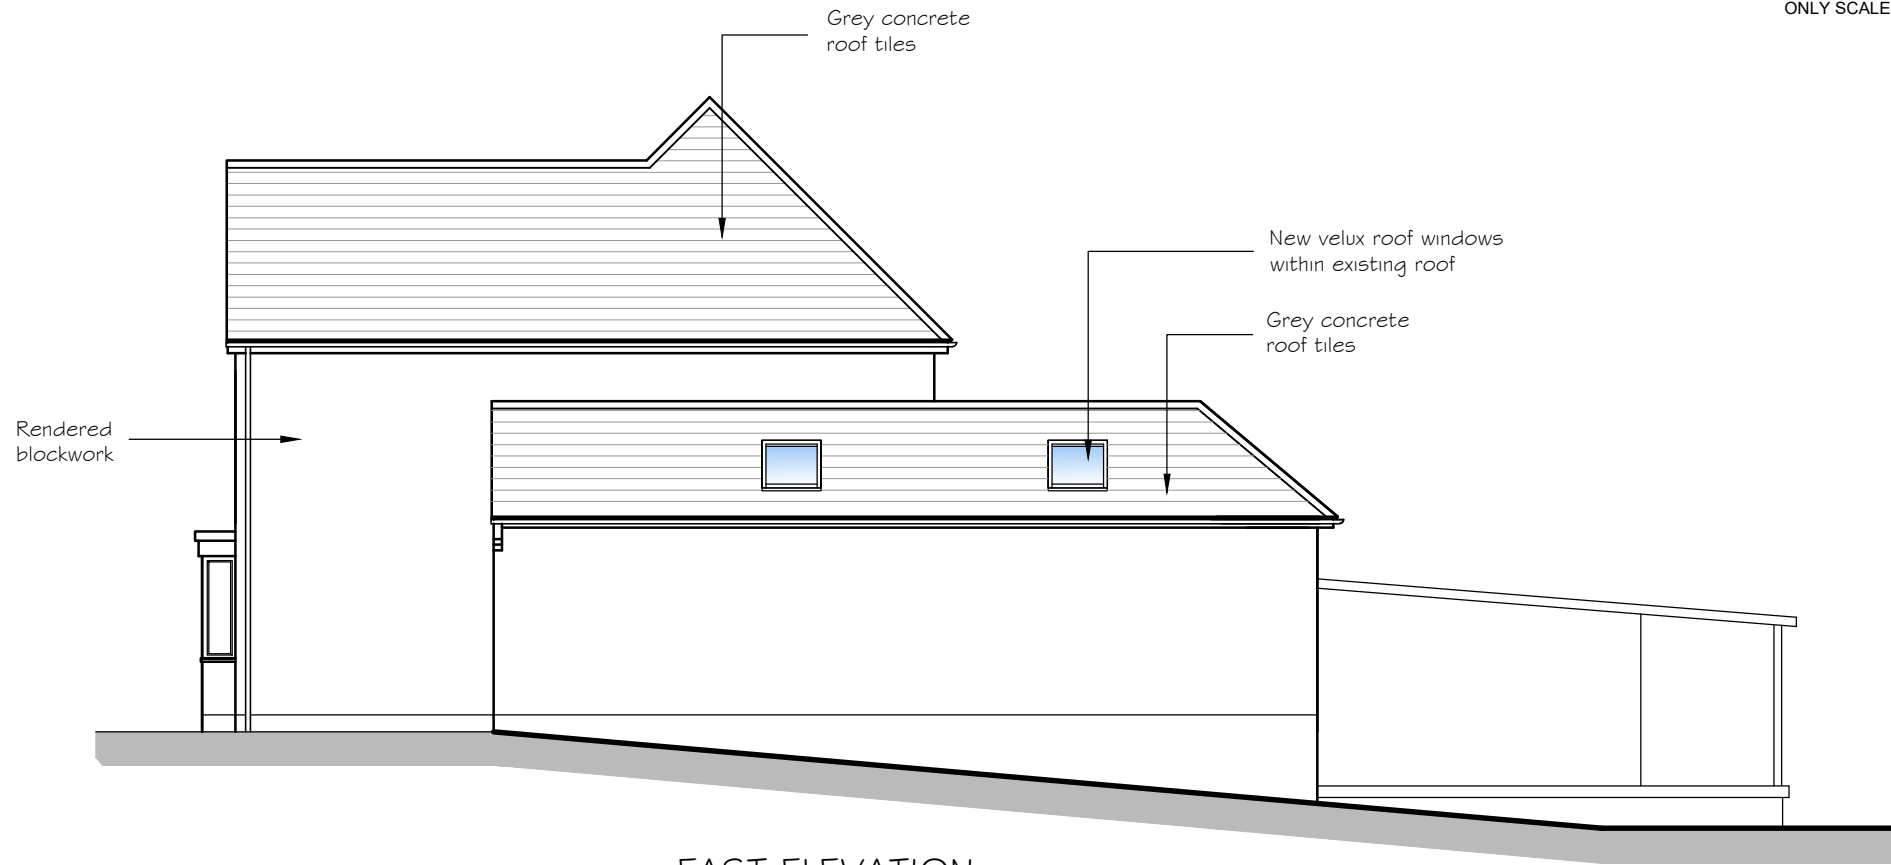

EAST ELEVATION



NORTH ELEVATION

B.	Materials and Garage roof amended. Rear terrace extended	21.01.22
A.	Roof extension over garage omitted	08.11.21
No.	Revision	Date

Project	Project No	Drg No	Rev
Proposed extensions and alterations	AL 01559	07	B
120, Chapel Hill, Tilehurst, Reading, RG31 5DH	Scale	Drawn by	
	1:100 @ A3	CG	
Drawing Title	Date		
Proposed East and North Elevations	Sept 2021		