


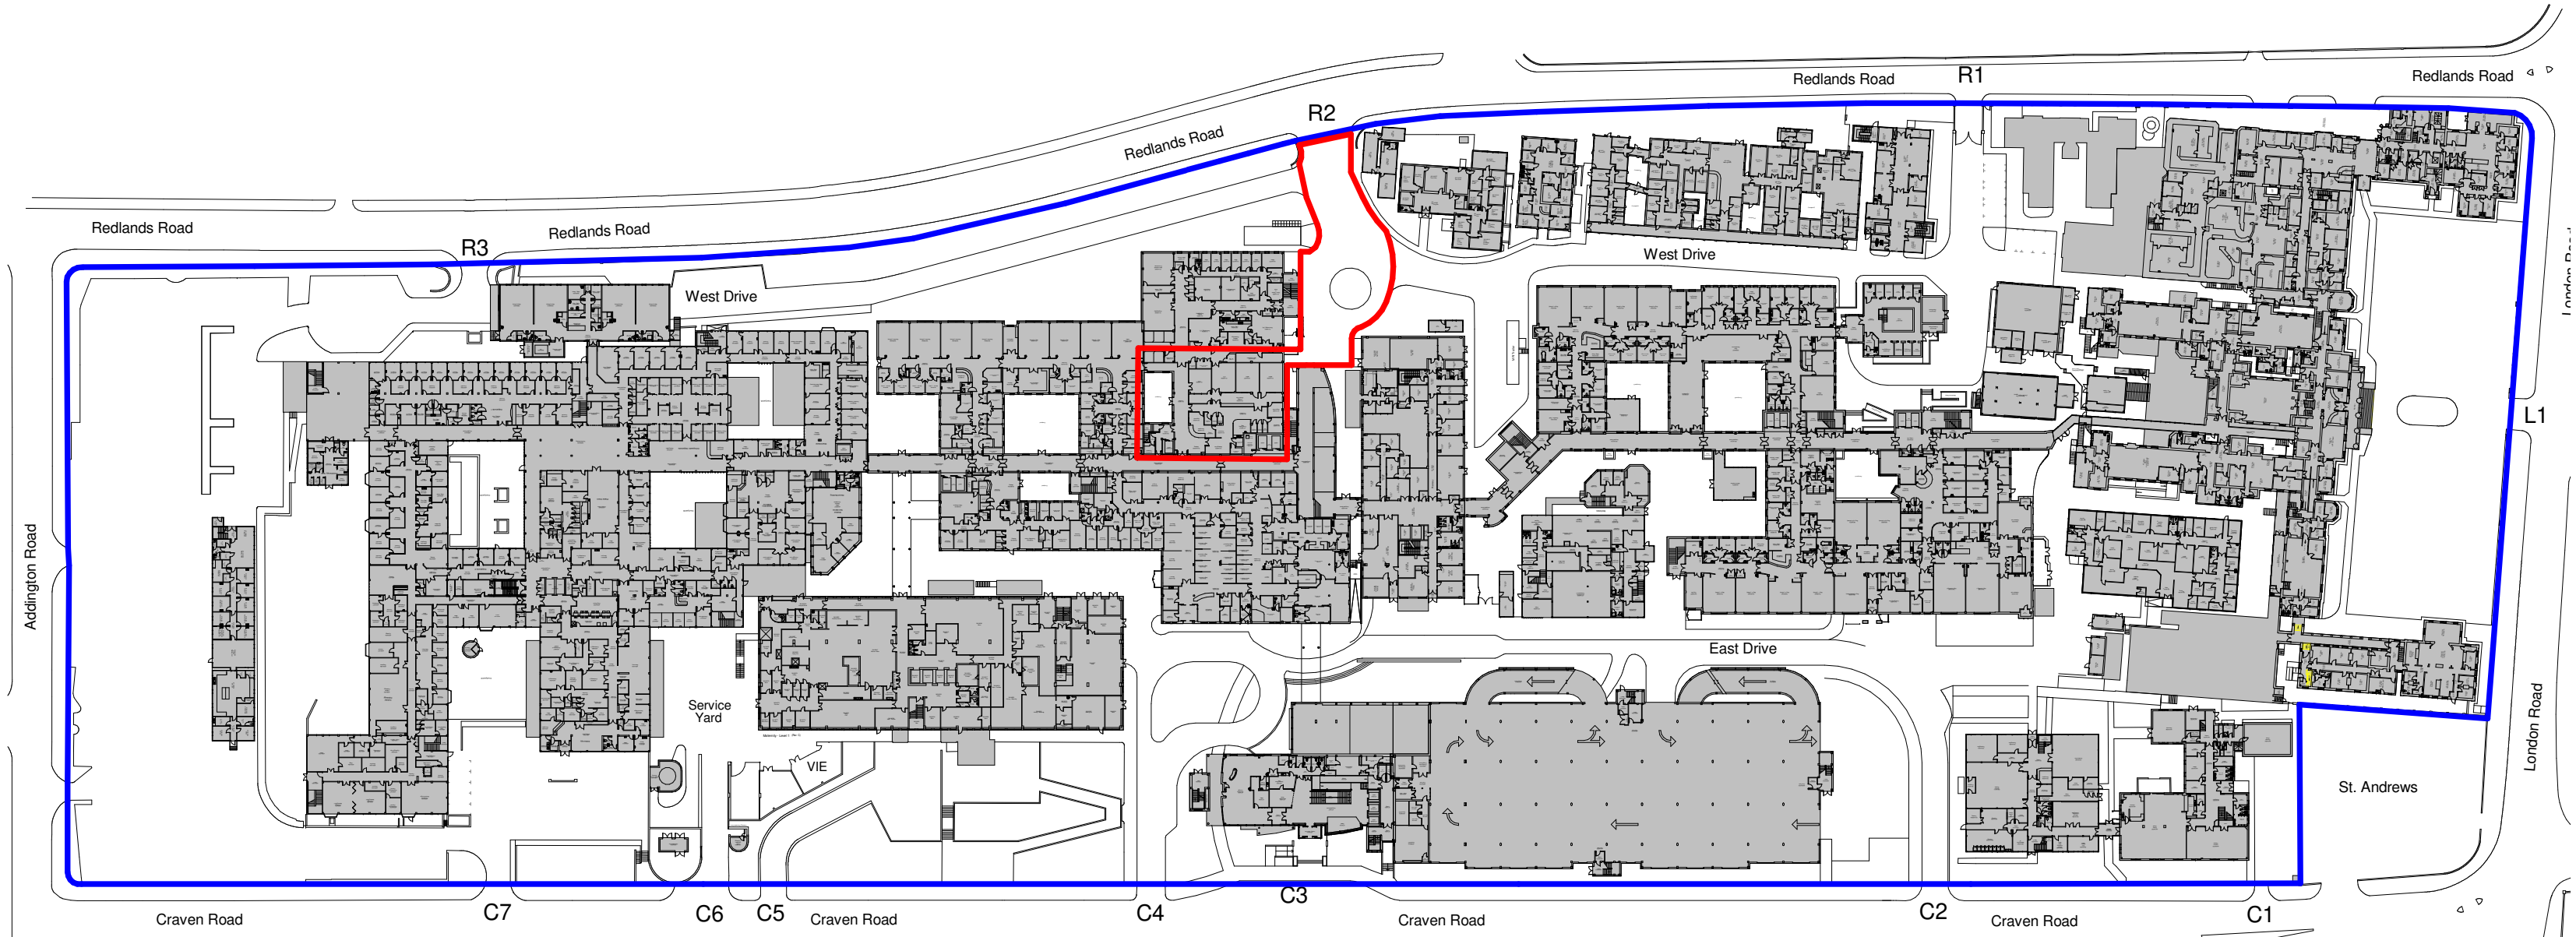

Site Plan & Ownership / Application Boundaries

1 : 1250

Notes:

- This drawing is copyright.
- This drawing is to be read in conjunction with all other relevant drawings.
- All discrepancies on this drawing are to be reported to the architect.
- Do not modify any element of this drawing.
- Use drawing only for purpose(s) issued.
- This drawing may contain colour.

North Point

Scale Bar

Scale: 1:1250

Key Plan

Adjoining land in the same ownership.

Proposed Application Site
(Red Line Area Inclusive of Access Road: 1423.87m²)

Hazard

HAZ-xx
To warn of significant hazards or information that is unusual
To be read in conjunction with all other consultant's information
Refer to CDM Schedule XXXX-IBI-WB-XX-SH-A-200-XXXX

The following external model files are included within this drawing.

P01	24.11.2021	FIRST ISSUE	MJS	RMR
Rev	Date	Revision Notes	Drawn	Review

Logos

**Intelligence
Buildings
Infrastructure**

www.ibigroup.com

Project

New CT Scanner Suite, Royal Berkshire Hospital, Reading

Drawing Title

Site Plan & Ownership / Application Boundaries

Job Number	Date	Security Classification	Drawn By
132509	23.11.2021		MJS
Scale@A2	Purpose		Reviewed By
1 : 1250	PLANNING		RMR
Drawing Number	Revision	Suitability	
132509-IBI-XX-XX-PL-A-700-0001	P01		