




0 1 2 3 Metres
Scale Bar @ 1:100
Existing Front Elevation

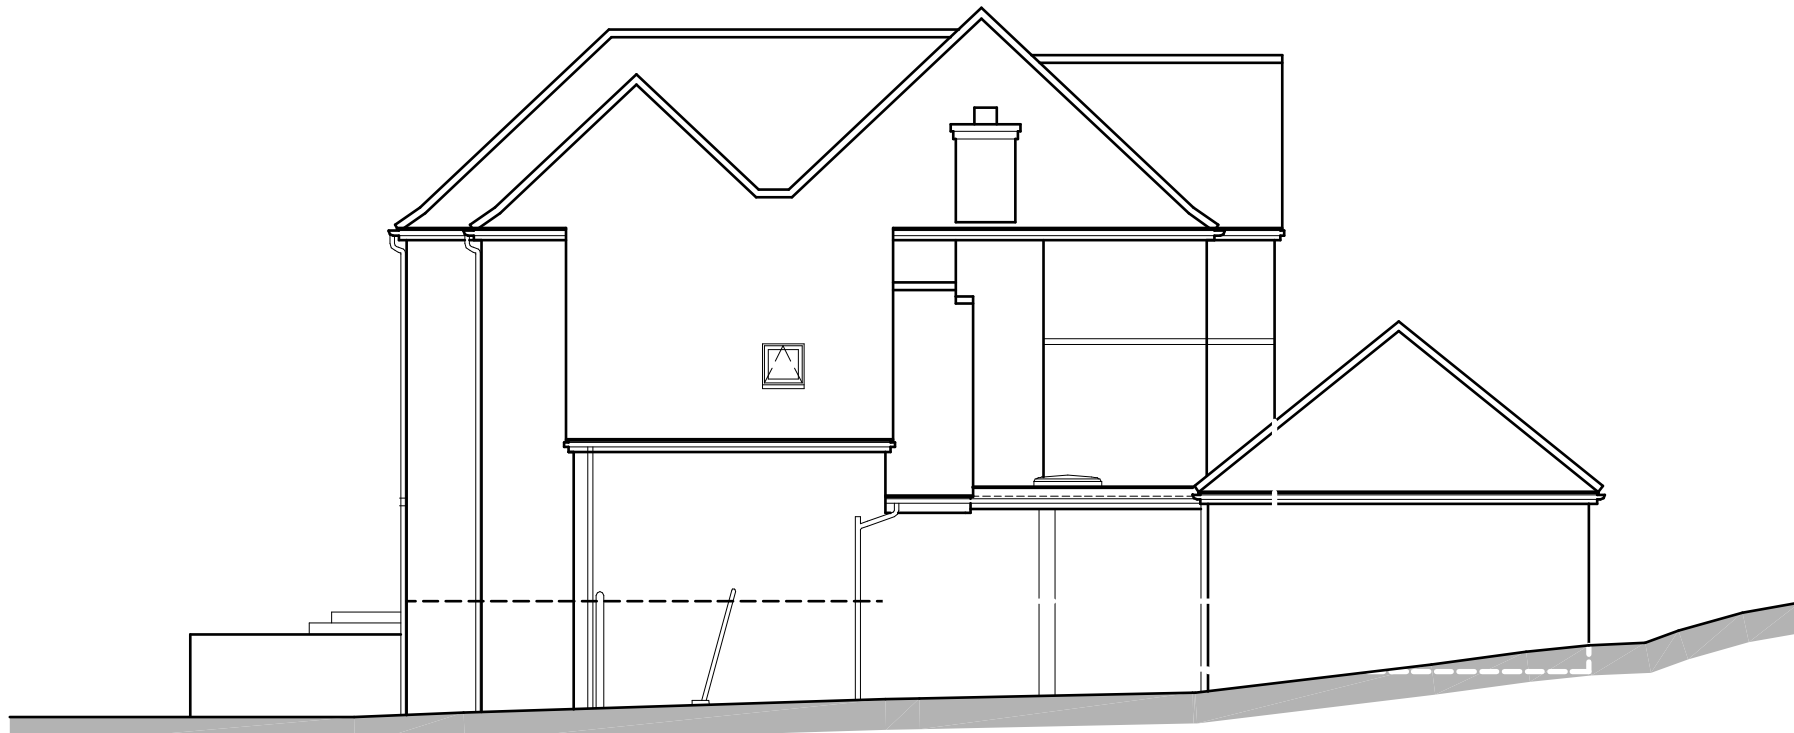

0 1 2 3 Metres
Scale Bar @ 1:100
Existing Side Elevation




0 1 2 3 Metres
Scale Bar @ 1:100
Existing Rear Elevation

© James Williamson Architecture


Notes
This document and its design content is copyright ©. It shall be read in conjunction with all other associated project information including models, specifications, schedules and related consultants documents. Do not scale from documents. All dimensions to be checked on site. Immediately report any discrepancies, errors or omissions on this document to the Originator, if in doubt ASK.

Key

BOUNDARY LINES TO BE
CONFIRMED ON SITE

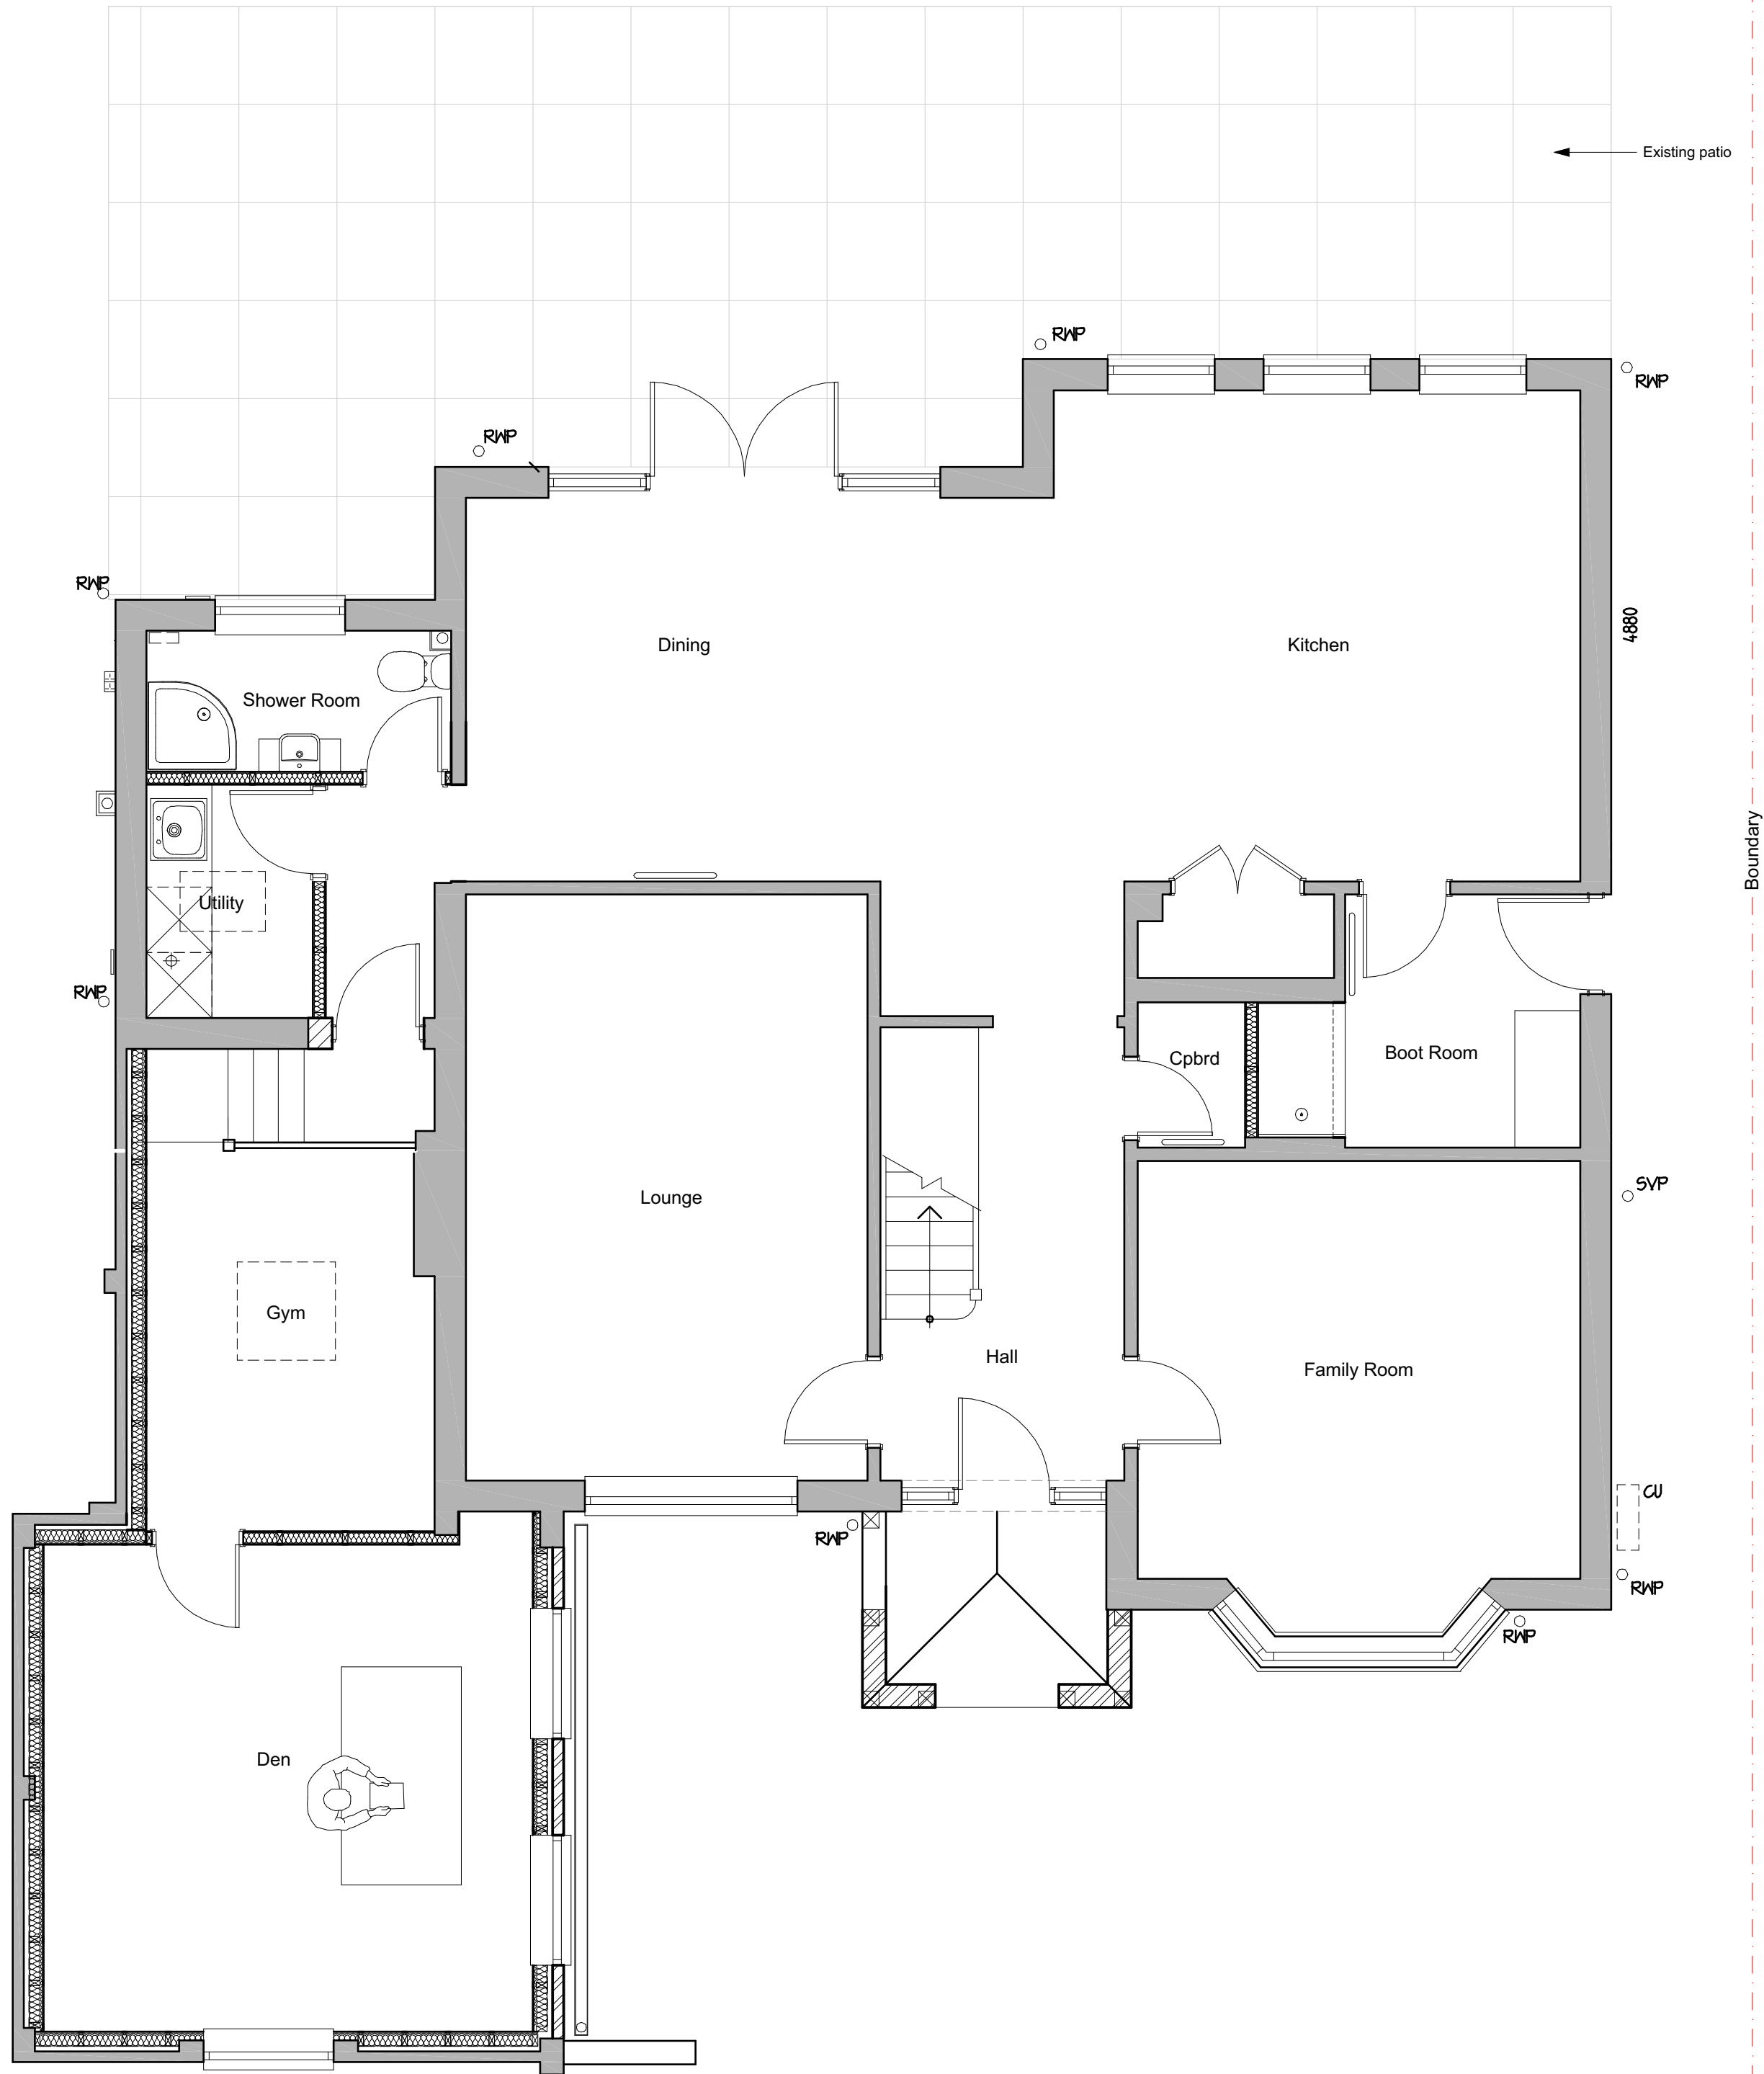

0 1 2 3 Metres
Scale Bar @ 1:50
Existing Floor Plan

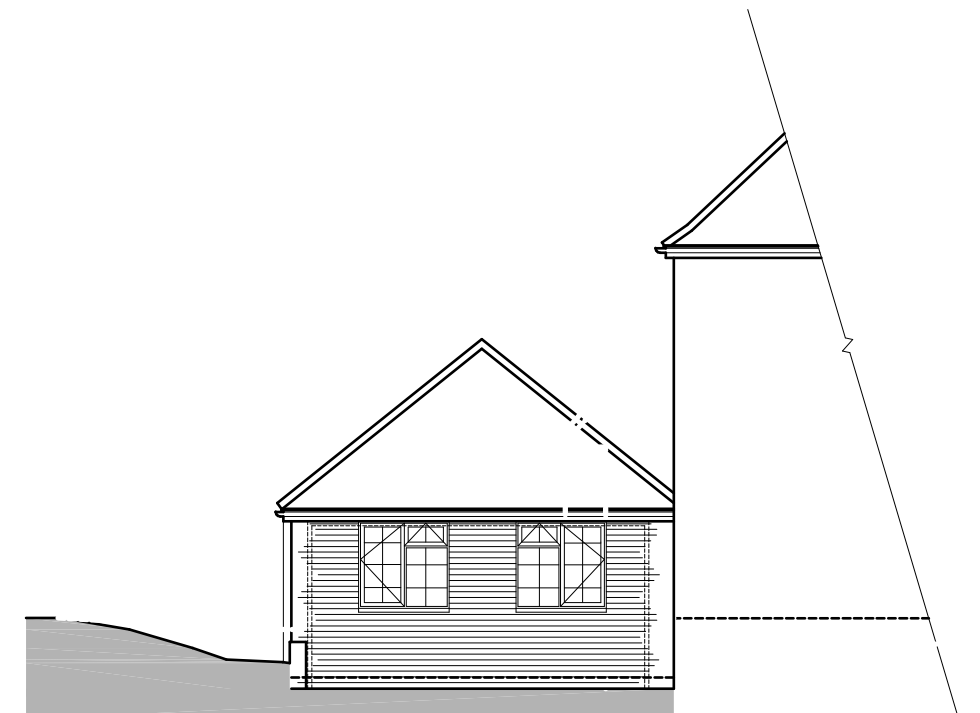

0 1 2 3 Metres
Scale Bar @ 1:100
Existing Side Elevation



0 10 20 30 Metres
Scale Bar @ 1:500
Block Plan - 1:500

Rev By Layout Comment Date



Courtenay Mews
North Road
Woking
Surrey
GU21 5HT
07738 409199
james@jameswilliamson.archi

Client's name
Caitlin Price

Job title
106 Kidmore Road
Caversham, Reading
Berks, RG4 7NB

Drawing title
Existing Plans and Elevations

Scale
1:50, 1:100, 1:500 @ A1

Drawn JW Checked - Date 19/08/22

Job No 21-024 Drawing No 220-100 Rev -

Status
PLANNING