



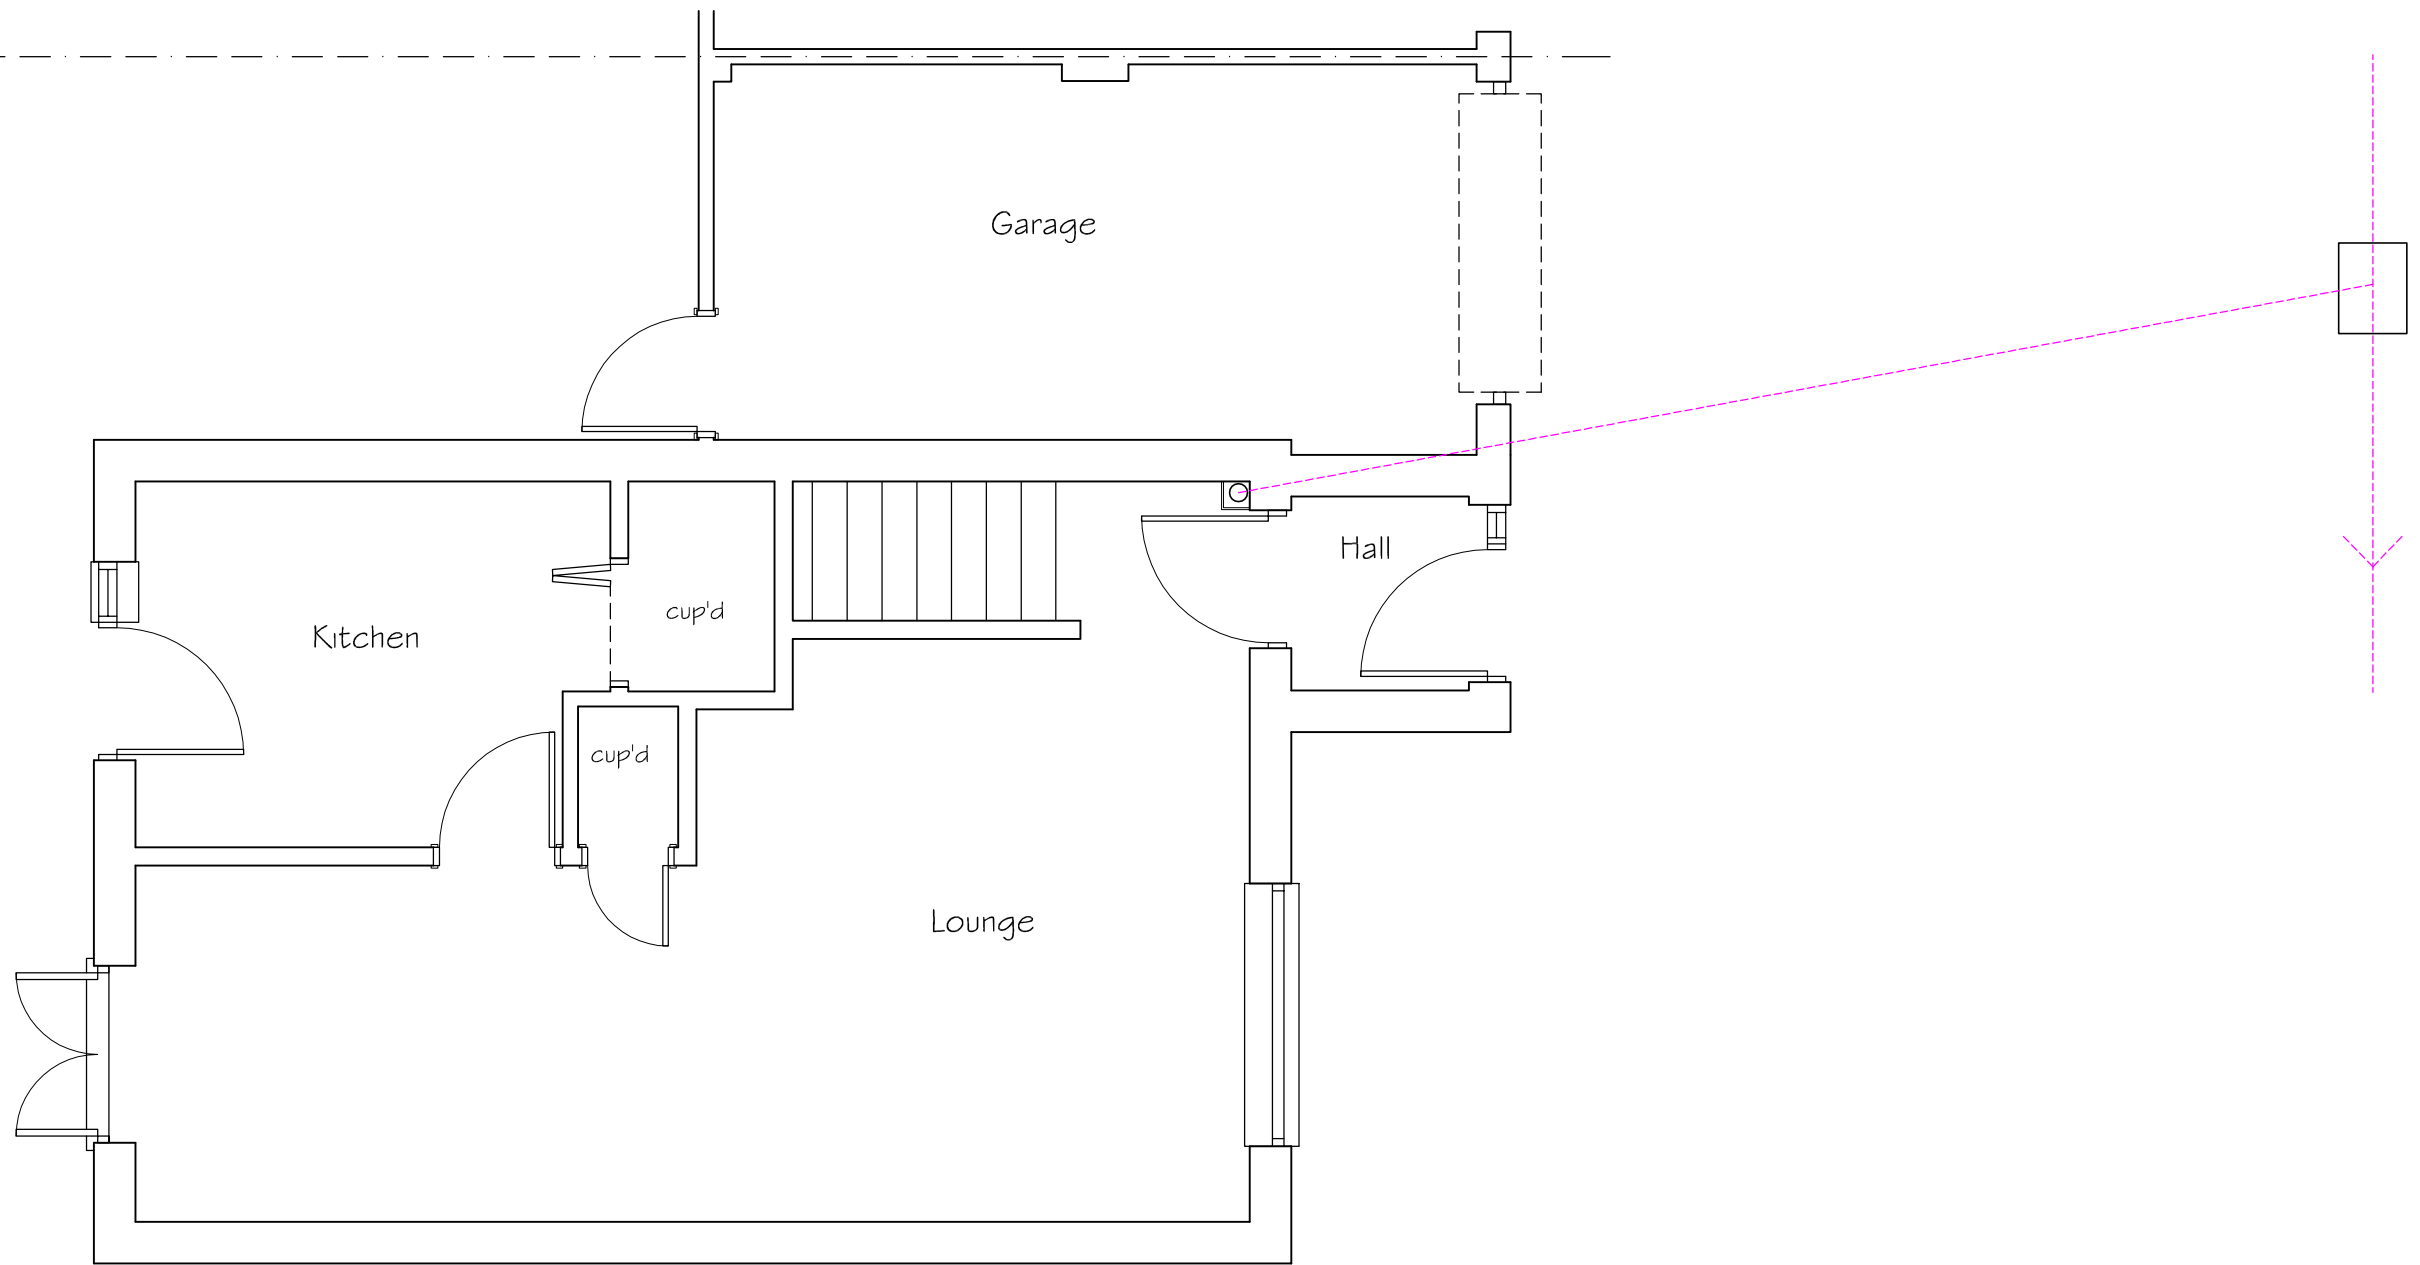

EXISTING GROUND FLOOR PLAN

 

DATE	MODIFICATION	ISSUE	TITLE:- EXISTING PLANS AT 3 DELFT CLOSE, TILEHURST READING, BERKS. RG30 6EU FOR MRS J CONROY	SCALE:- 1:50 uos @ A3	
				DRAWN BY:-	DATE:-
				CVS Designs Ltd	MAR 2022
				DRAWING No:-	REV:-
				01	