

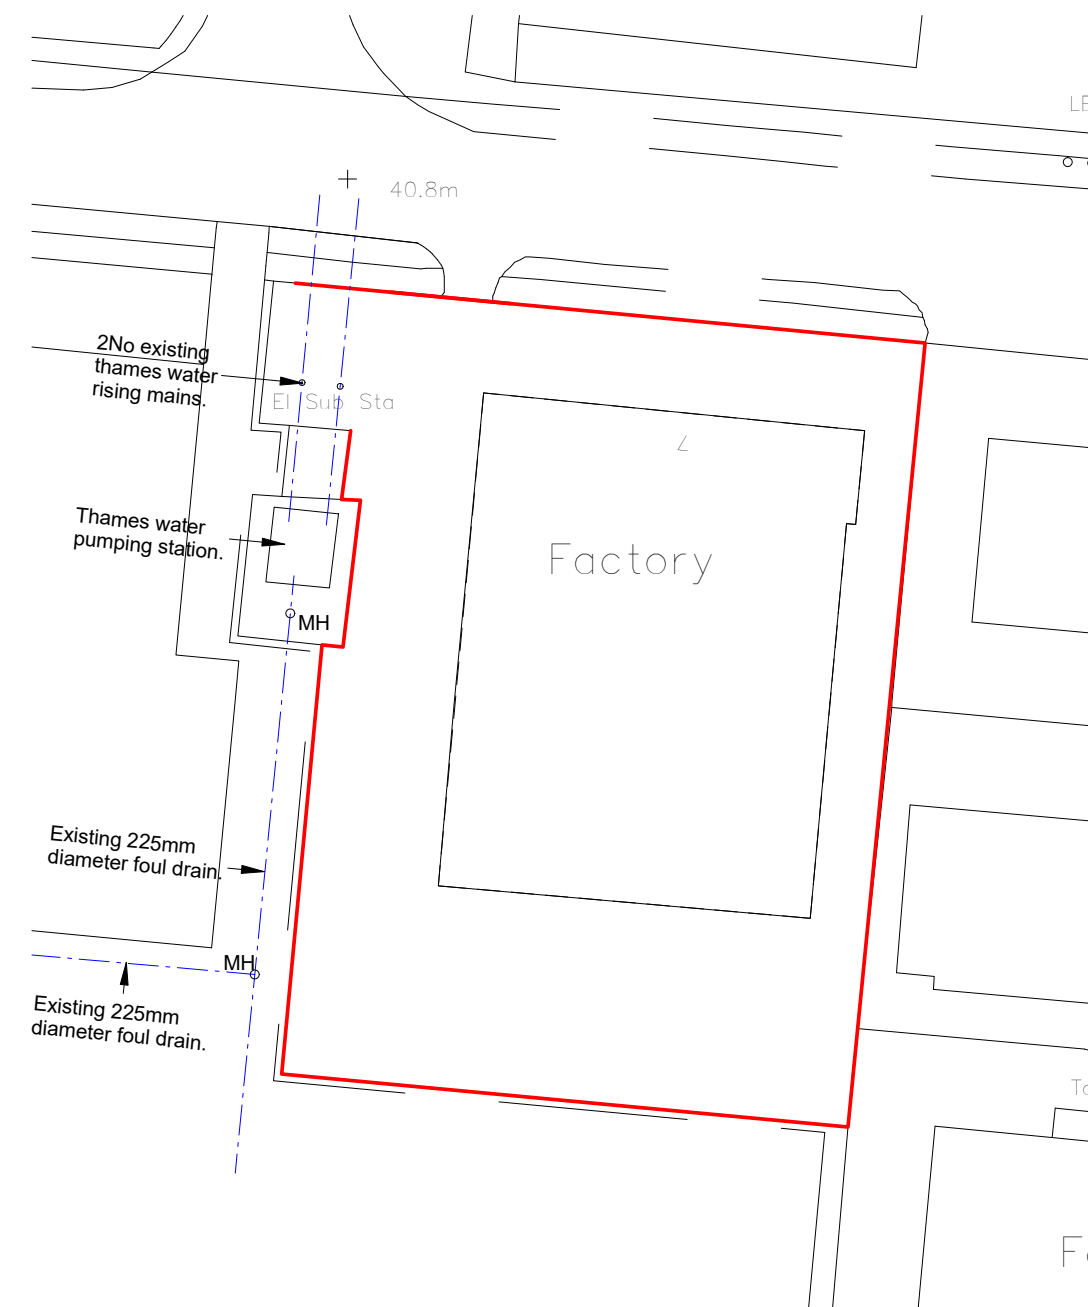


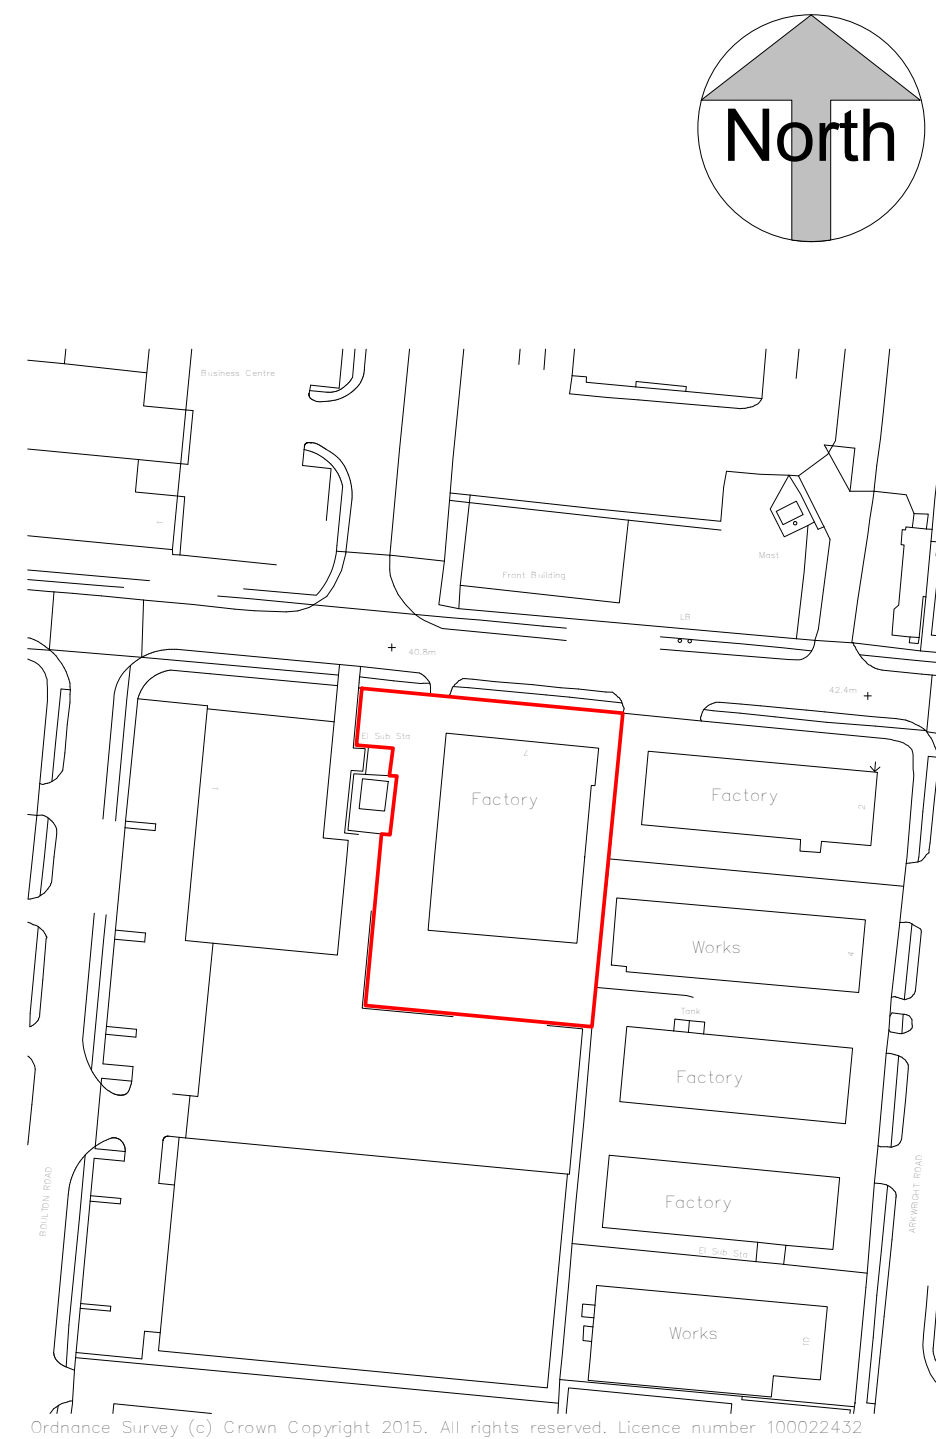



Existing Site Plan

Scale: 1 : 500

 

Location Plan

Scale: 1 : 1250

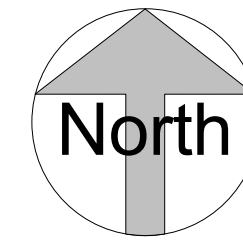 

No.	Description	Date
Issue Status: Discussion This drawing and any design there on is the copyright of RJ Design (Architectural Services) Ltd and must not be reproduced in any way without their written consent. No dimensions to be scaled from this drawing either in paper or electronic form. All dimensions to be checked on site prior to manufacture, setting out, or construction. Any discrepancies to be notified to RJD (AS) Ltd for clarification. All work to be carried out strictly in accordance with current Approved Documents, British Standards, Codes of Practice and statutory regulations, whether specifically referred to or not. All references to RJ Design, RJ Design (AS) Ltd or other abbreviation, shall be taken to mean "RJ Design (Architectural Services) Limited" Registered in England & Wales No: 4338235.		
RJ DESIGN Architectural Services 08456 120 334 www.rj-design.co.uk		
Project: Proposed Workshop Cradock Road, Reading, RG2 0LB		
Client: Generator Power		
Sheet Title: Existing Site Plan and Location Plan		
Date: Sept '15	Scale: As Shown	Sheet Size: A2
Project No: 15/229	Drwg No: A201	Rev: