


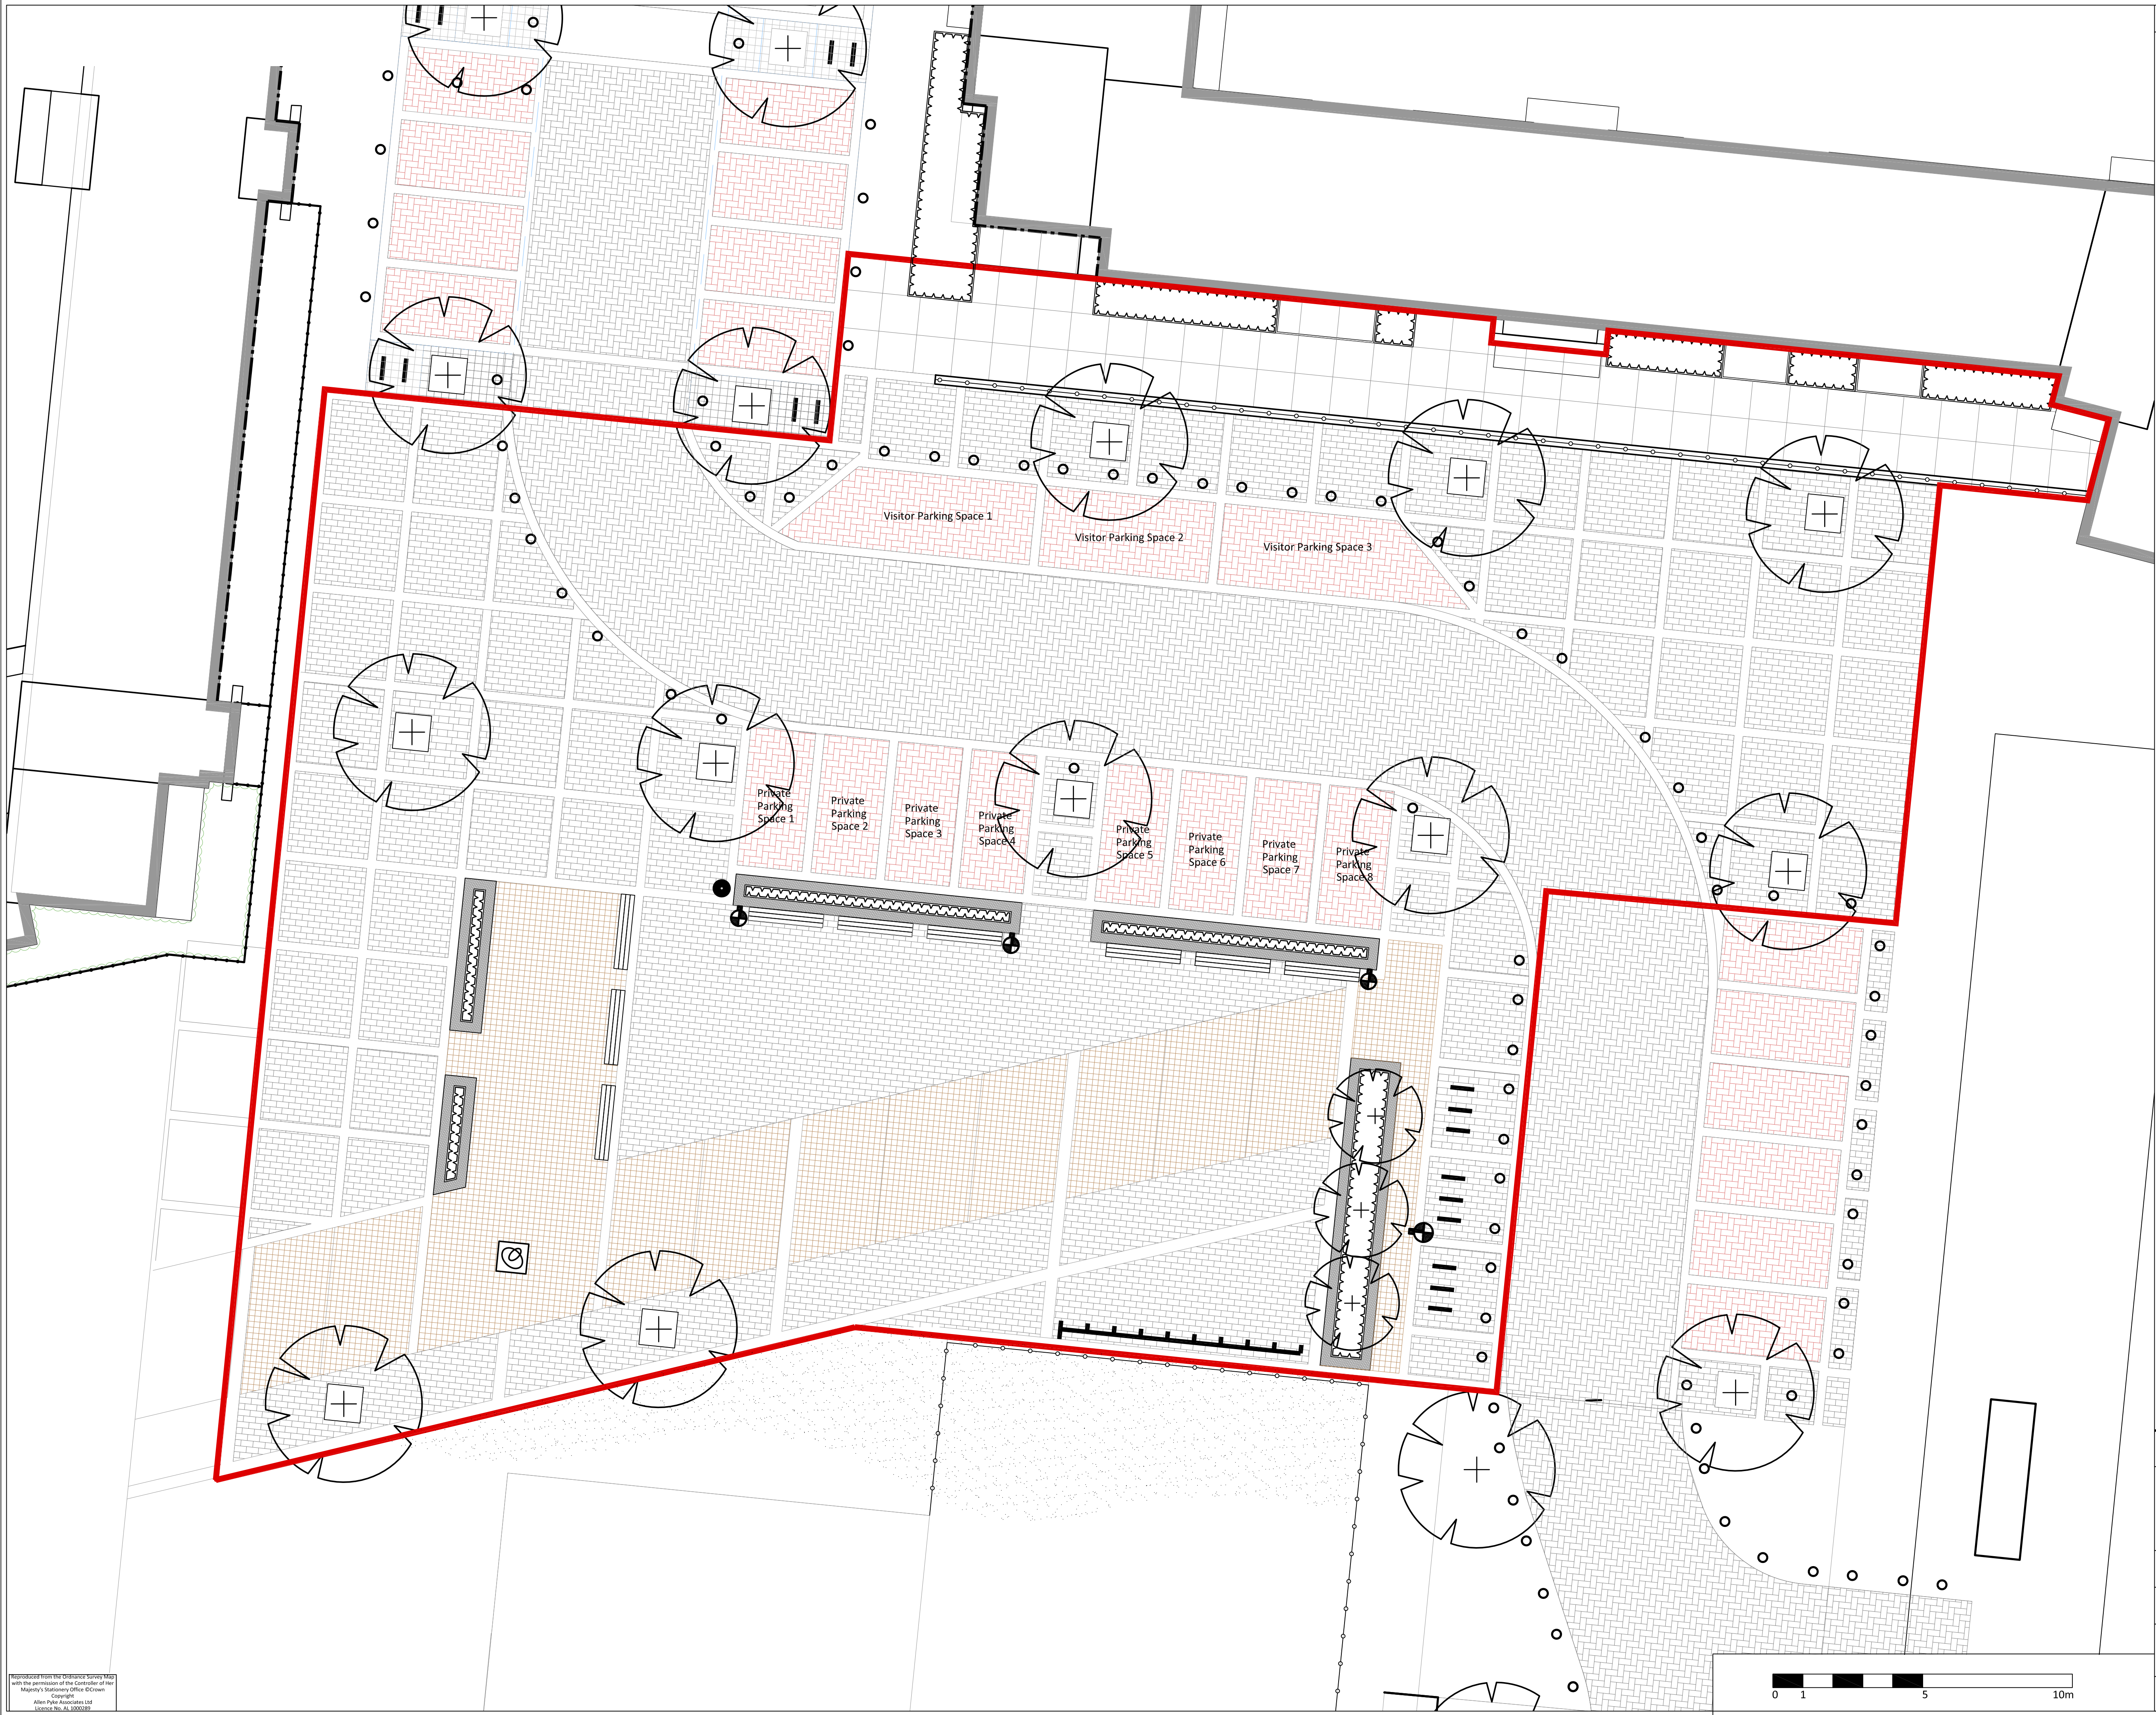

APAL FILE REFERENCE
2825-LA-06

Notes

This drawing is subject to copyright.
Do not scale from this drawing.

Based on drawing by -
Drawing number -

North

LEGEND

Application Boundary

Existing Tree

Existing planting

Existing raised planter/wall

Brick retaining wall with vertical bar railing.

SURFACE FINISHES

Existing block paving, colour: Silver Grey, laid stretcher course

Existing block paving, colour: Silver Grey, laid running course to create grid pattern

Existing block paving to road, colour Silver Grey, laid herringbone.

Existing block paving to parking, colour Brindle, laid herringbone.

Existing block paving, colour Buff, laid chequerboard pattern.

Existing slab paving, colour Buff, laid chequerboard pattern.

FURNITURE

Public Art

Stainless Steel Bench

Cantilevered Stainless Steel Bench

Stainless Steel Cycle Stand

Cycle Hire Scheme Stand

Existing lighting column

Stainless Steel Litter Bin

Stainless Steel Bollard

P3	Reviewed and updated for 2022 submission.	10/02/22	NK	NK
Rev	Description	Date	Drawn	Checked

Drawing Status

PLANNING

The Factory, 2 Acre Road,
Kingston upon Thames, Surrey KT2 6EF
T 020 8545 3434
www.allenpyke.co.uk
KINGSTON UPON THAMES • CAMBRIDGE
A registered practice of the Landscape Institute

Client:
Berkely Homes
(Urban Renaissance)

Scale:
1:100@A1

Project:
Kennet Island
Improvement Works

By/Chk:
LVW/NK

Drawing Title:
Whale Avenue
Existing Site Plan

Date:
19/02/19

Drawing Number:
2825-LA-06

Revision:
P3

Reproduced from the Ordnance Survey Map
with the permission of the Controller of Her
Majesty's Stationery Office © Crown
Copyright
Allen Pyke Associates Ltd
Licence No. AL1000089