





1 Station Road - Additional Windows
2nd Floor Plan

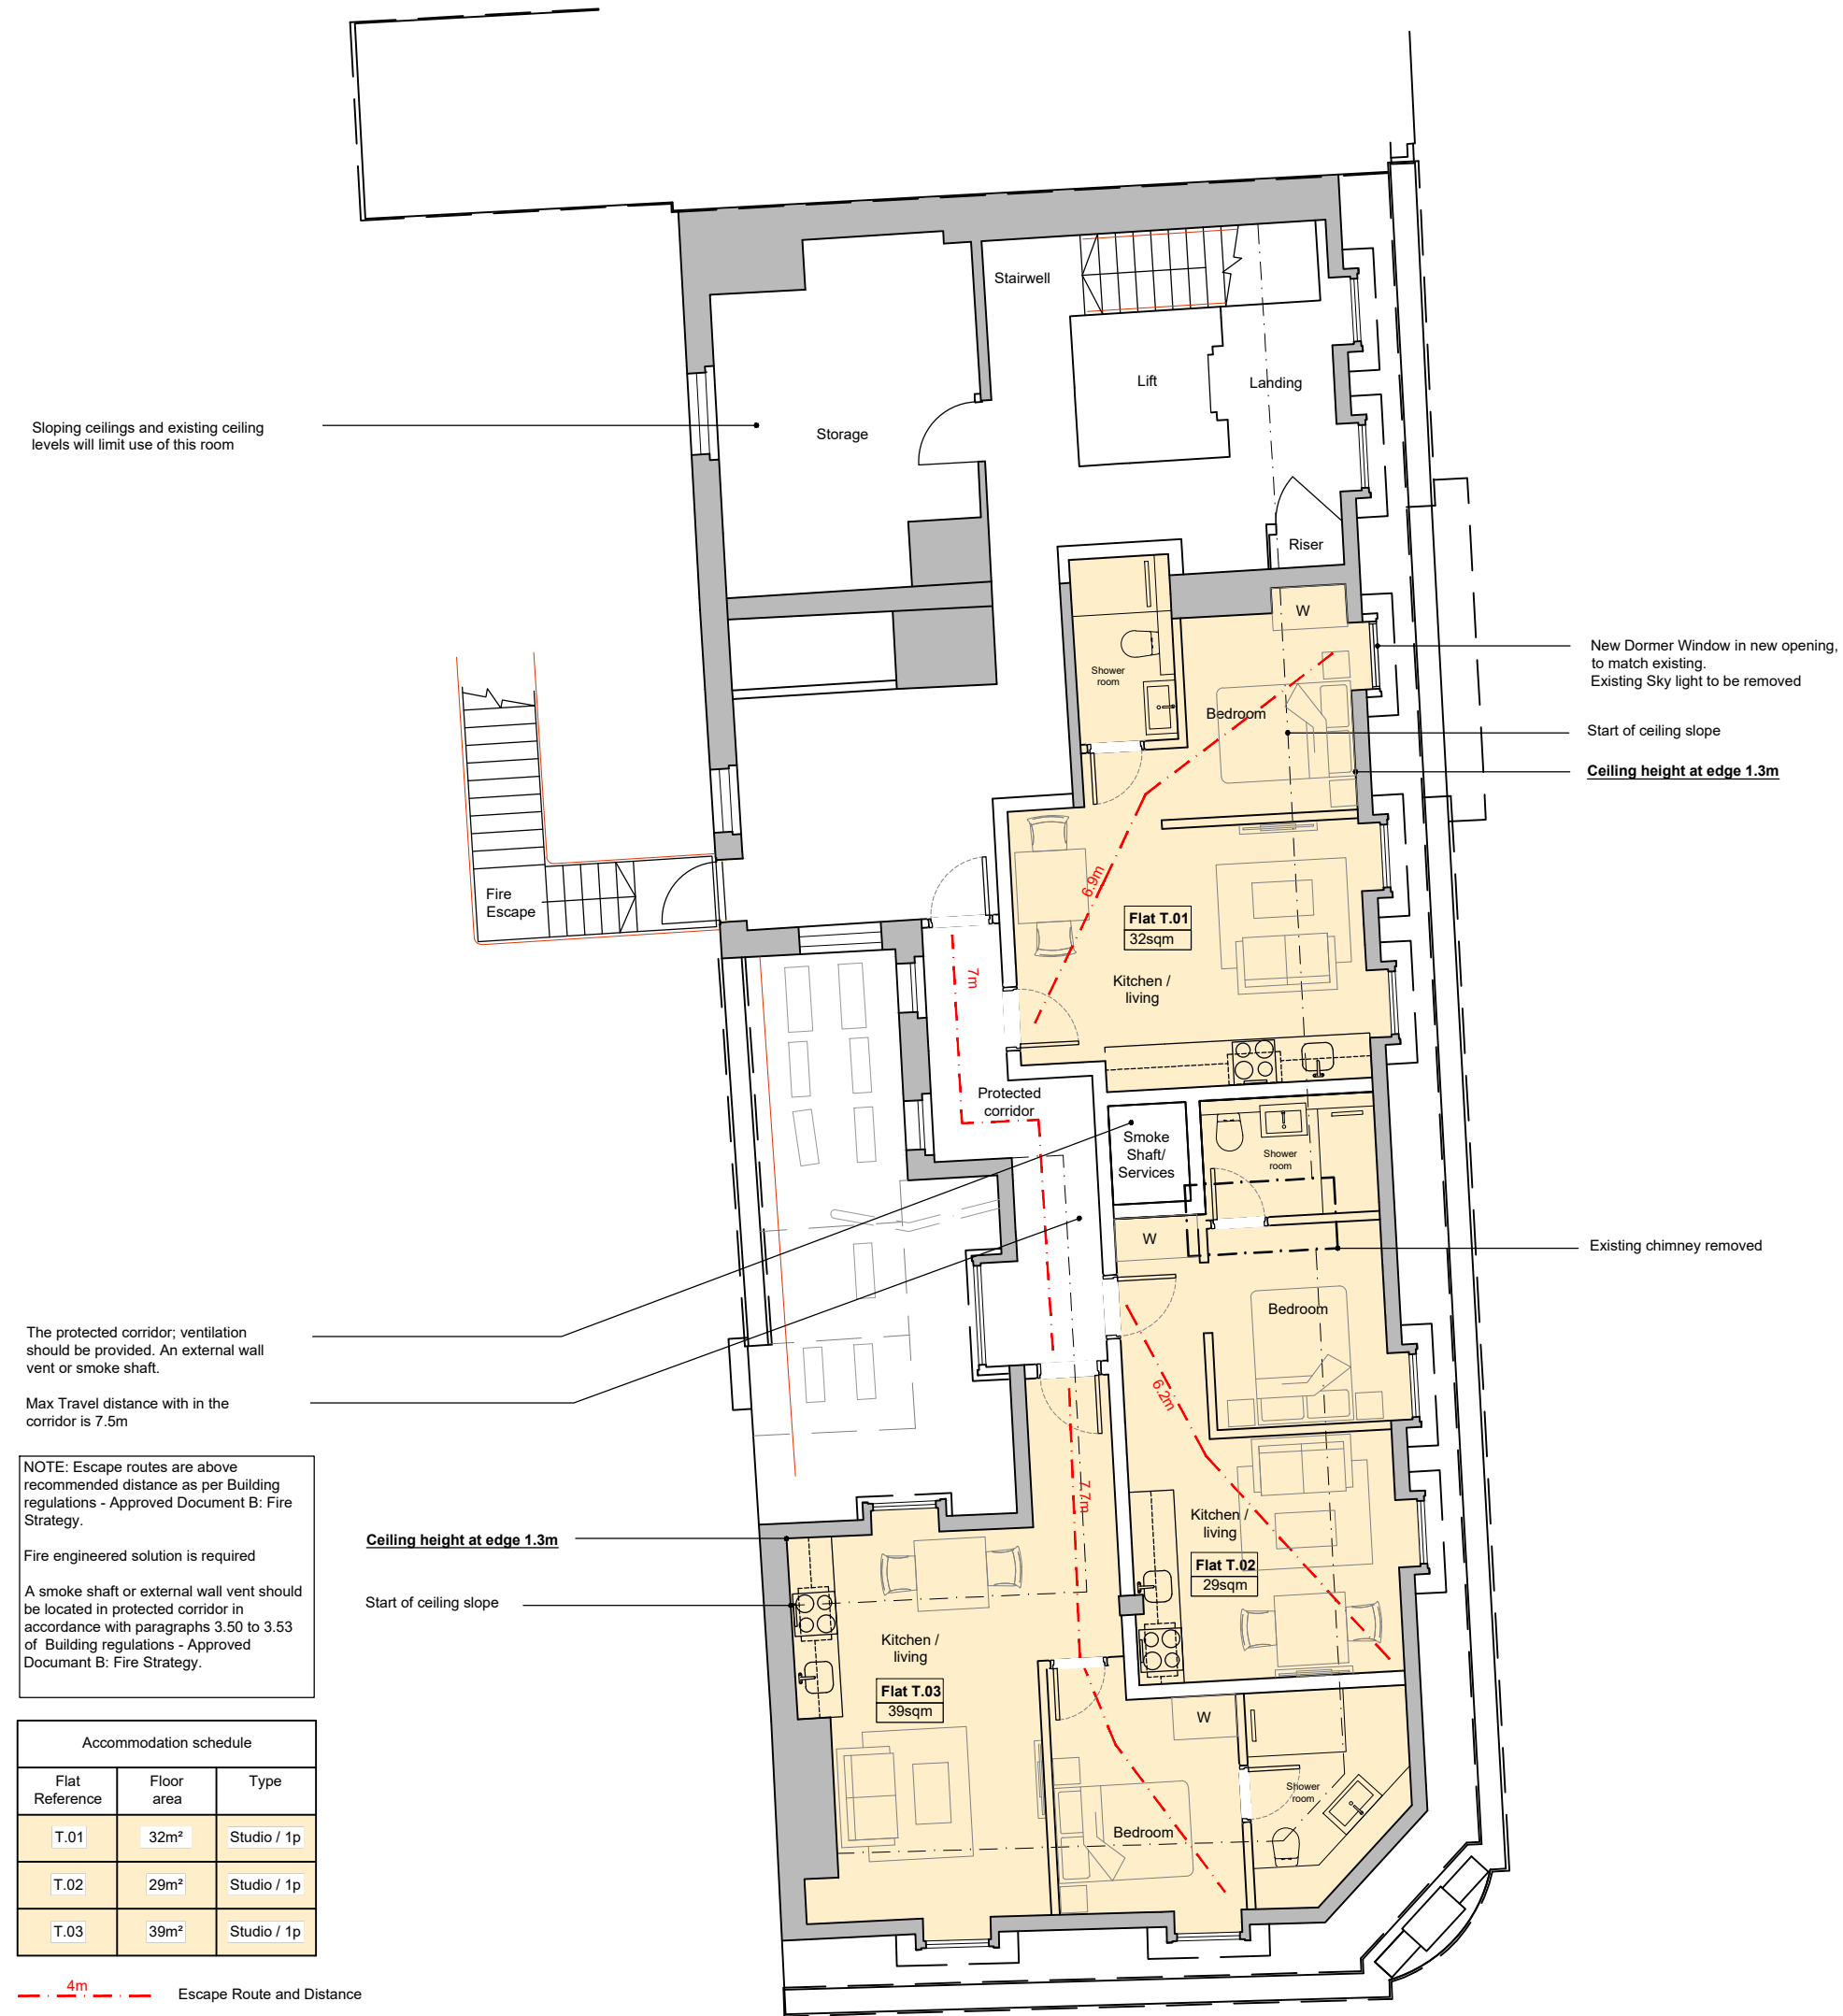

1 Station Road - Additional Windows
3rd Floor Plan

 

REV.	ISSUED	DESCRIPTION	DRAWN	CHECKED
-	-	-	-	-
-	-	-	-	-
-	-	-	-	-

PROJECT	DESCRIPTION
1 Station Road, Reading	As Approved - Existing
Additional Windows	
CLIENT	The Thackery Estate

DATE	SCALE AT A1
Aug 2019	1:100
STATUS	Planning
DRAWN	RK
CHECKED	RK

JOB NO	19.791
DRAWING NO	PL1322
REV	-