




SIDE ELEVATION



FRONT ELEVATION




SIDE ELEVATION

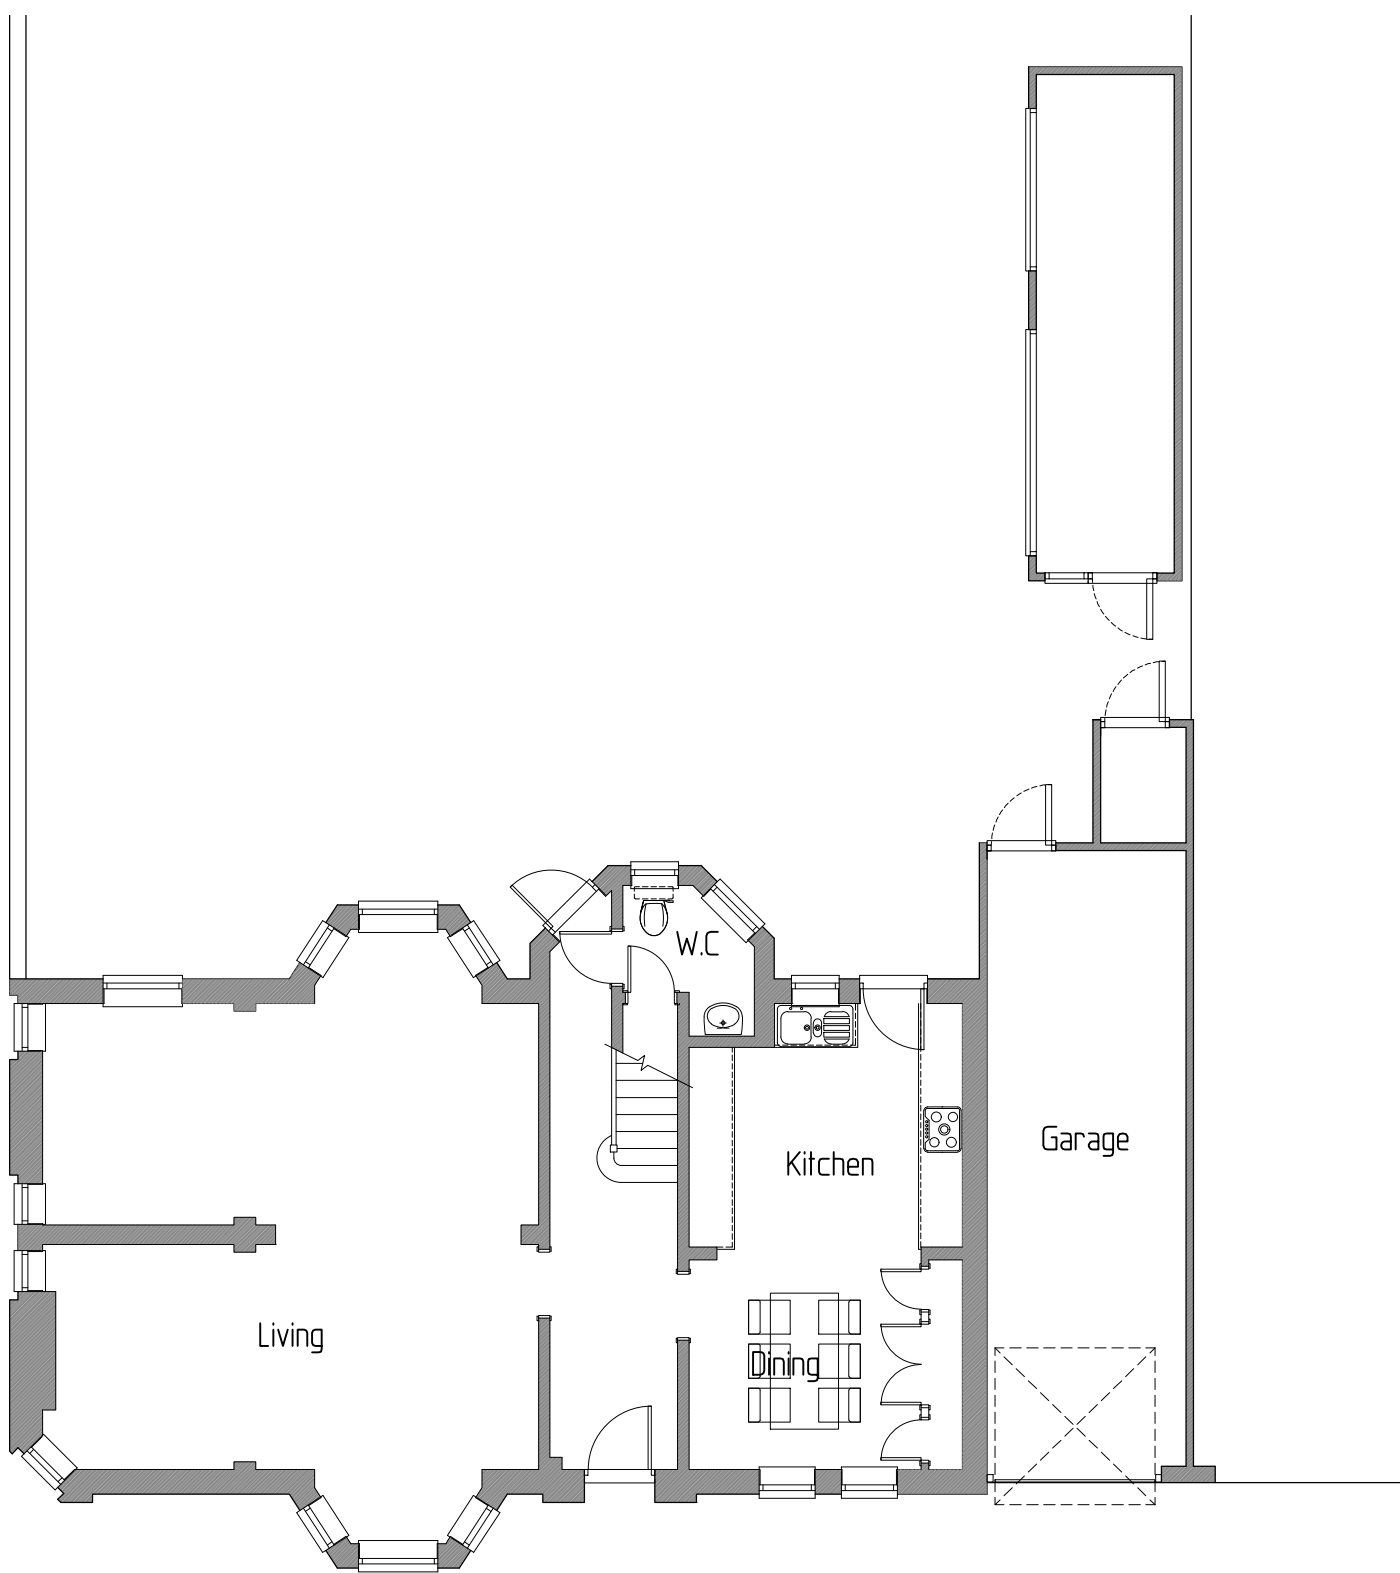

GROUND FLOOR LAYOUT



REAR ELEVATION

 

REV.	DATE	COMMENTS
PROJECT	25 The Mount, Reading, RG1 5HL	
PROJECT TITLE	Part garage conversion and single storey rear extension.	
DRAWING TITLE	EXISTING PLAN & ELEVATIONS	

SK-tec Ltd		
Planning & Technical Services 58 Hilltop Road, Easingay, Reading, Berkshire, RG6 1DA tel: 01183 759967, mob: 07714 100537 e-mail: steve@sk-tec.co.uk		
CLIENT	Mr & Mrs Bruce	
SCALE	1:100 (A1)	DATE June '21
DRG. No.	21/843-01	REV.