

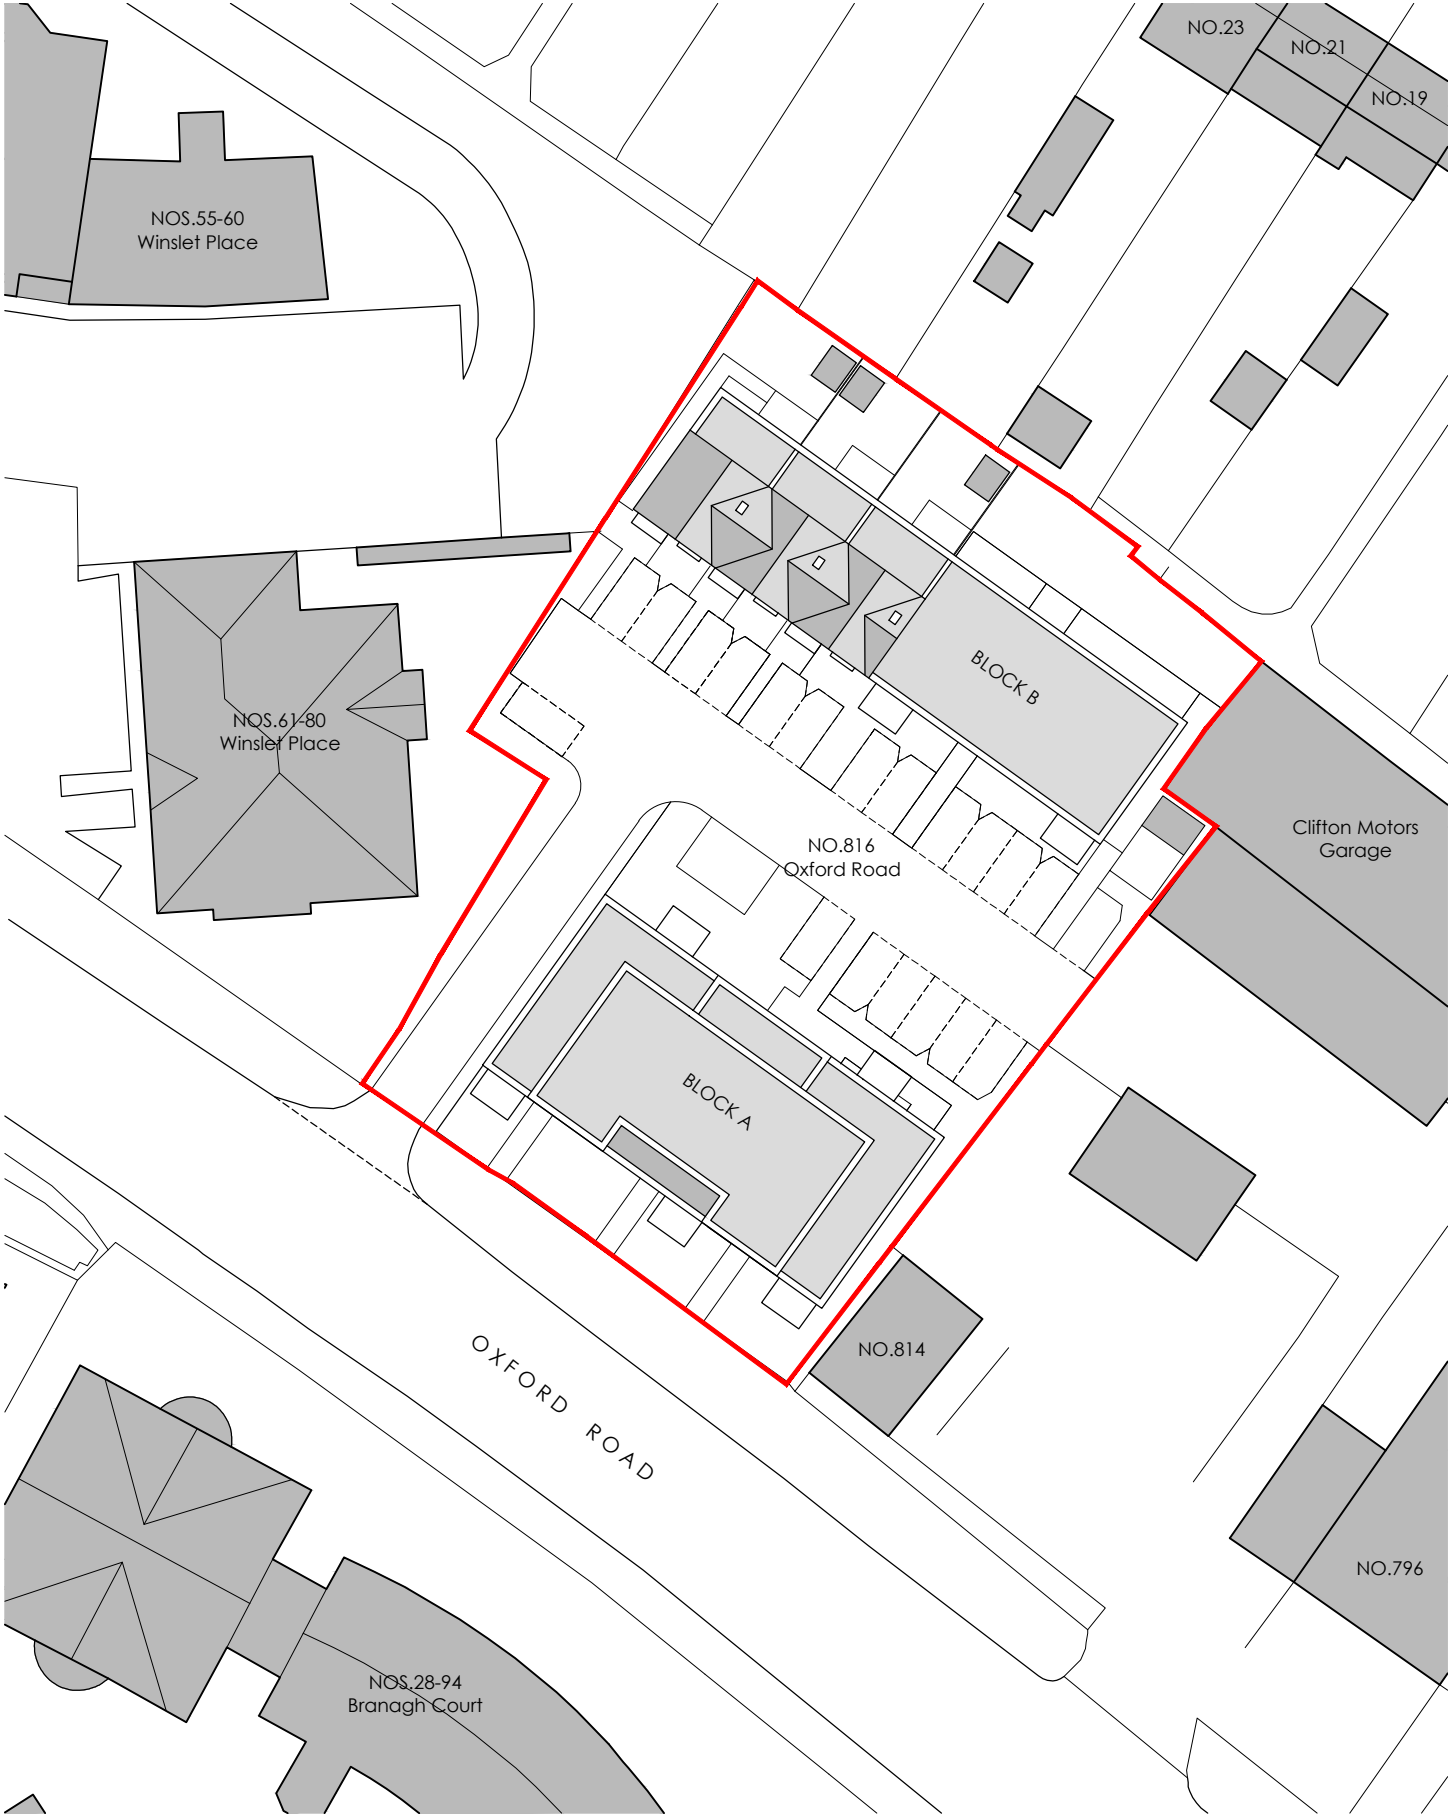


This drawing may be scaled with reference to the scale bar for planning application purposes only. Do not scale for any other purpose, use only annotated dimensions. All dimensions are to be checked by parties using the drawing, and any errors or omissions are to be reported to Weston & Co Architects Ltd.

Rev.	Date	Note	Author	Checked
-	-	-	-	-


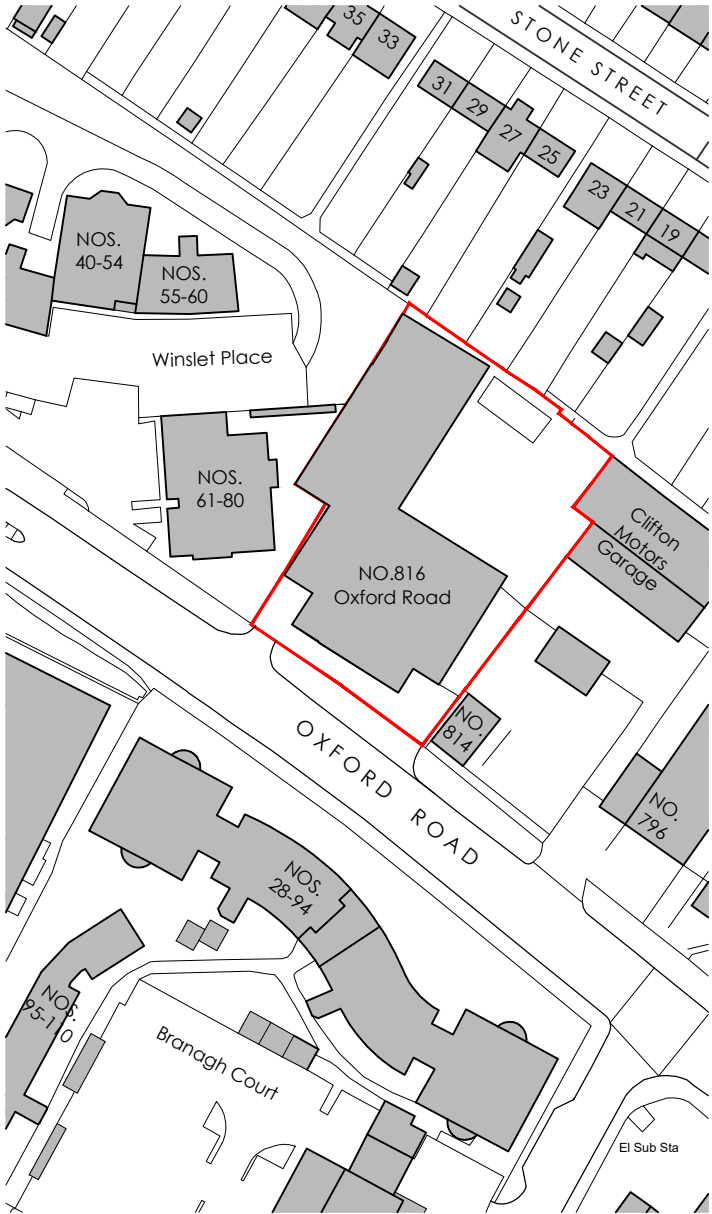


PROPOSED BLOCK / ROOF PLAN 1:500

 

Ordnance Survey, (c) Crown Copyright 2021. All rights reserved. Licence number 100022432

LOCATION PLAN 1:1250

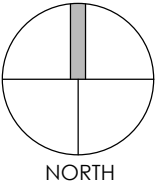 

Project	Residential Development 816 Oxford Road Reading RG30 1EL					Drawing	Location & Proposed Block / Roof Plan			
						Job-Dwg Number	19014-PL-01		Rev.	-
Client	John Filbee Properties Ltd					WESTON + CO ARCHITECTS Watlington House 44 Watlington Street Reading, RG1 4RJ T. 0118 375 0252 www.weston-co.com				
Status	Planning									
Scale	1/500 & 1/1250		Sheet Size A3							
Author	IG	Checked	CTW	Date	28/02/2022					