




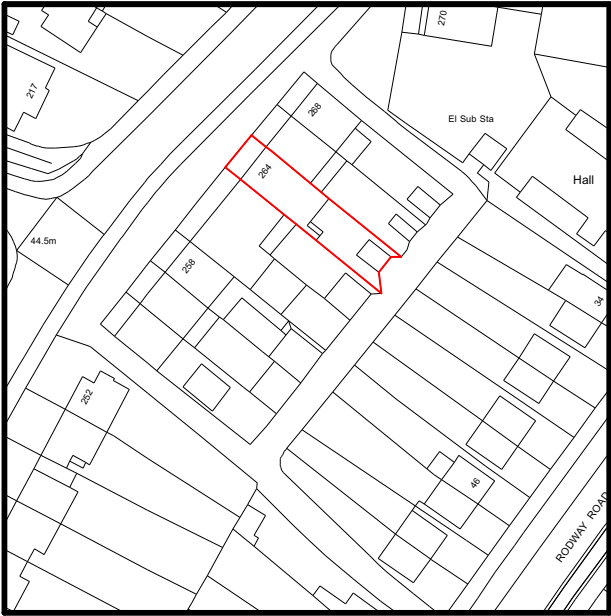

LOCATION PLAN (1:1250)

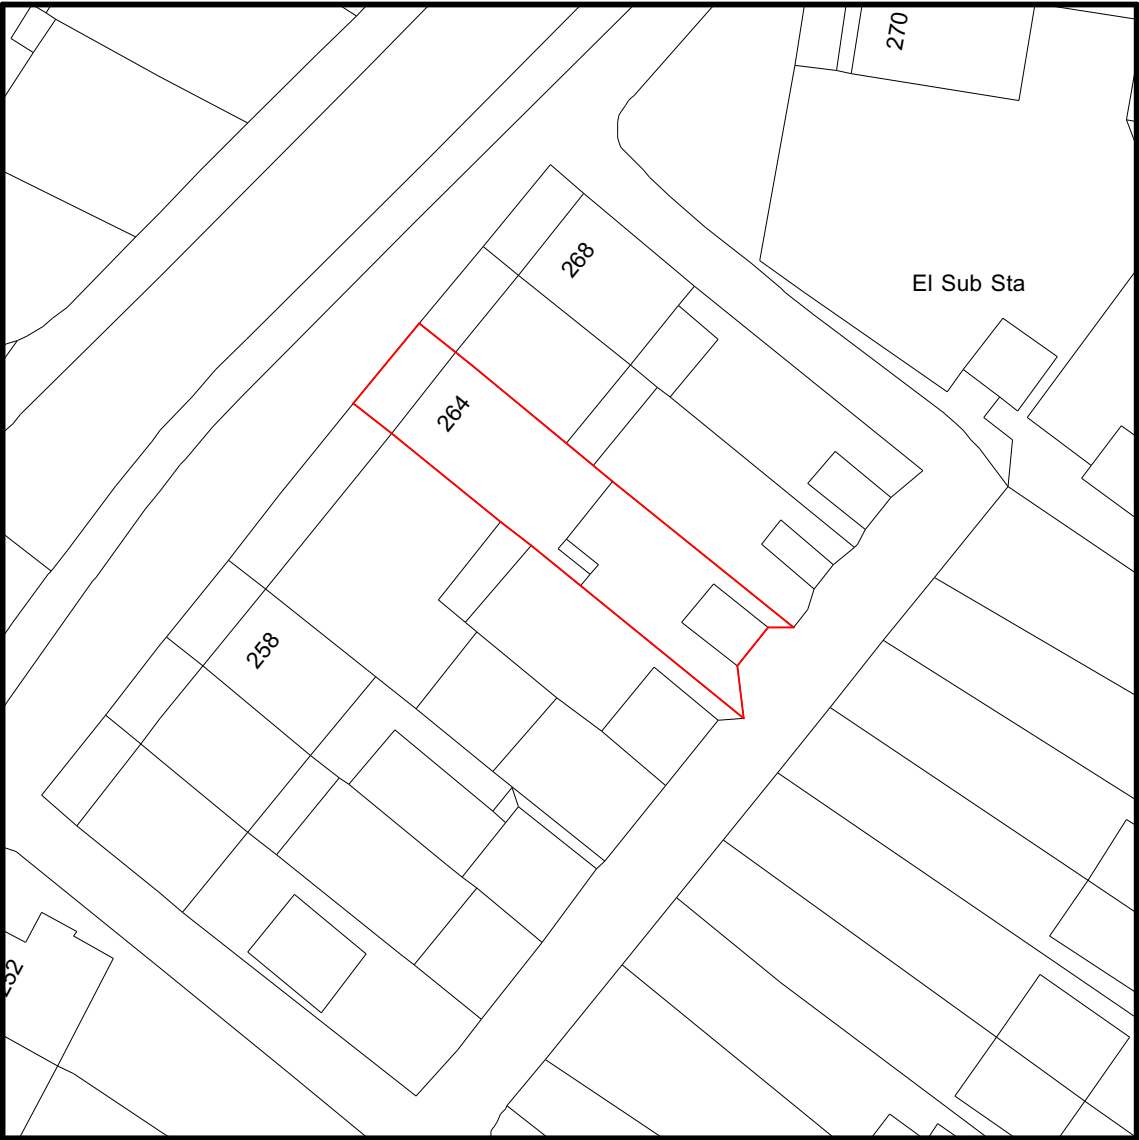

SITE PLAN (1:500)

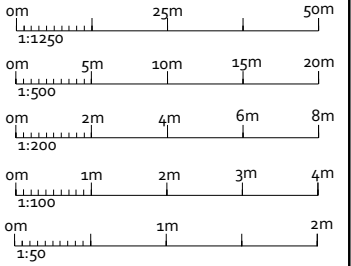

AMENDMENTS	DATE:	REV.
------------	-------	------

Dimensions, area and levels where given are only approximate and subject to site survey. All dimensions are to be checked onsite. Figured dimensions only are to be taken from this drawings. This drawing is to be read in conjunction with all relevant consultants and for specialists drawings / documents and any discrepancy or variations are to be notified to the designer before the affects works commences. This drawing is the intellectual property of SAVOYS PROPERTIES LTD and must not be copied, reproduced, modified or distributed without the author's consent.



Savoys Office, Carter House,
West Drayton, Colham Mill Road,
Middlesex, UB7 7AE
T:020 3488 6740
E:planning@savoysproperties.co.uk

ADDRESS:
264 Kentwood Hill, Tilehurst, Reading,
Berkshire, RG31 6DR

CLIENT:
Mr H Toor of Balada

DRAWING:
PLANNING
PROPOSAL: Conversion of loft space into
habitable room with two rear dormer windows
and 4 x front roof-lights

@ISO A3 (297 x 420)	
DRAWN: SC	DRAWING NUMBER REV.
SCALE: AS SHOWN	2022-264KH-FP-1 1.0
DATE: 22/02/2022	