




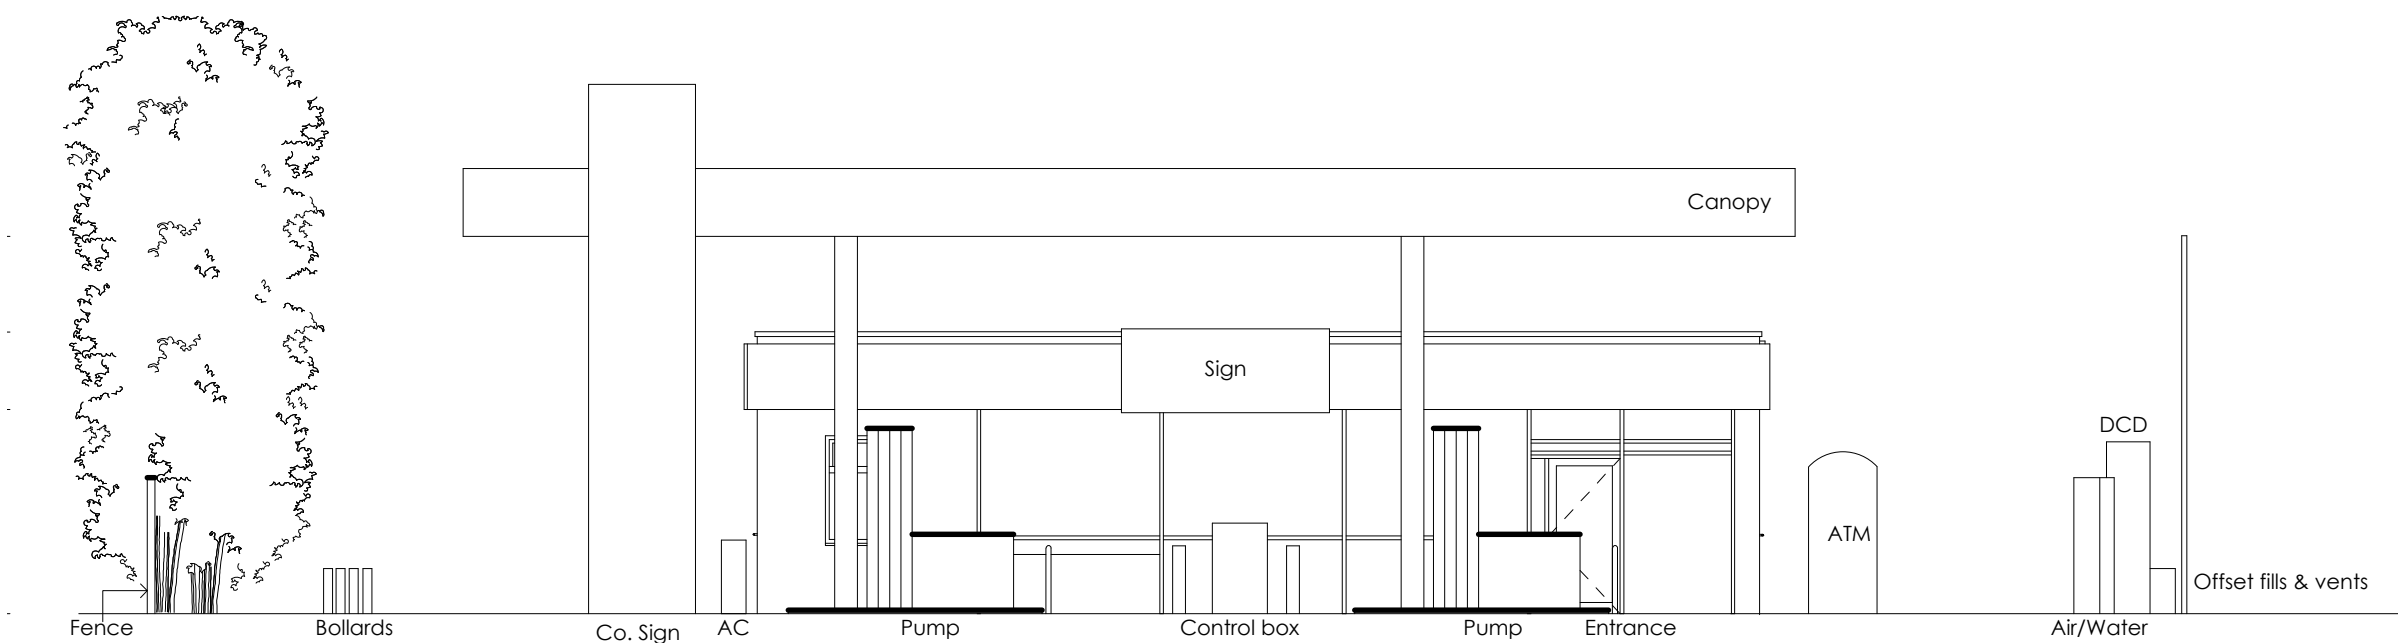


Proposed North East Elevation

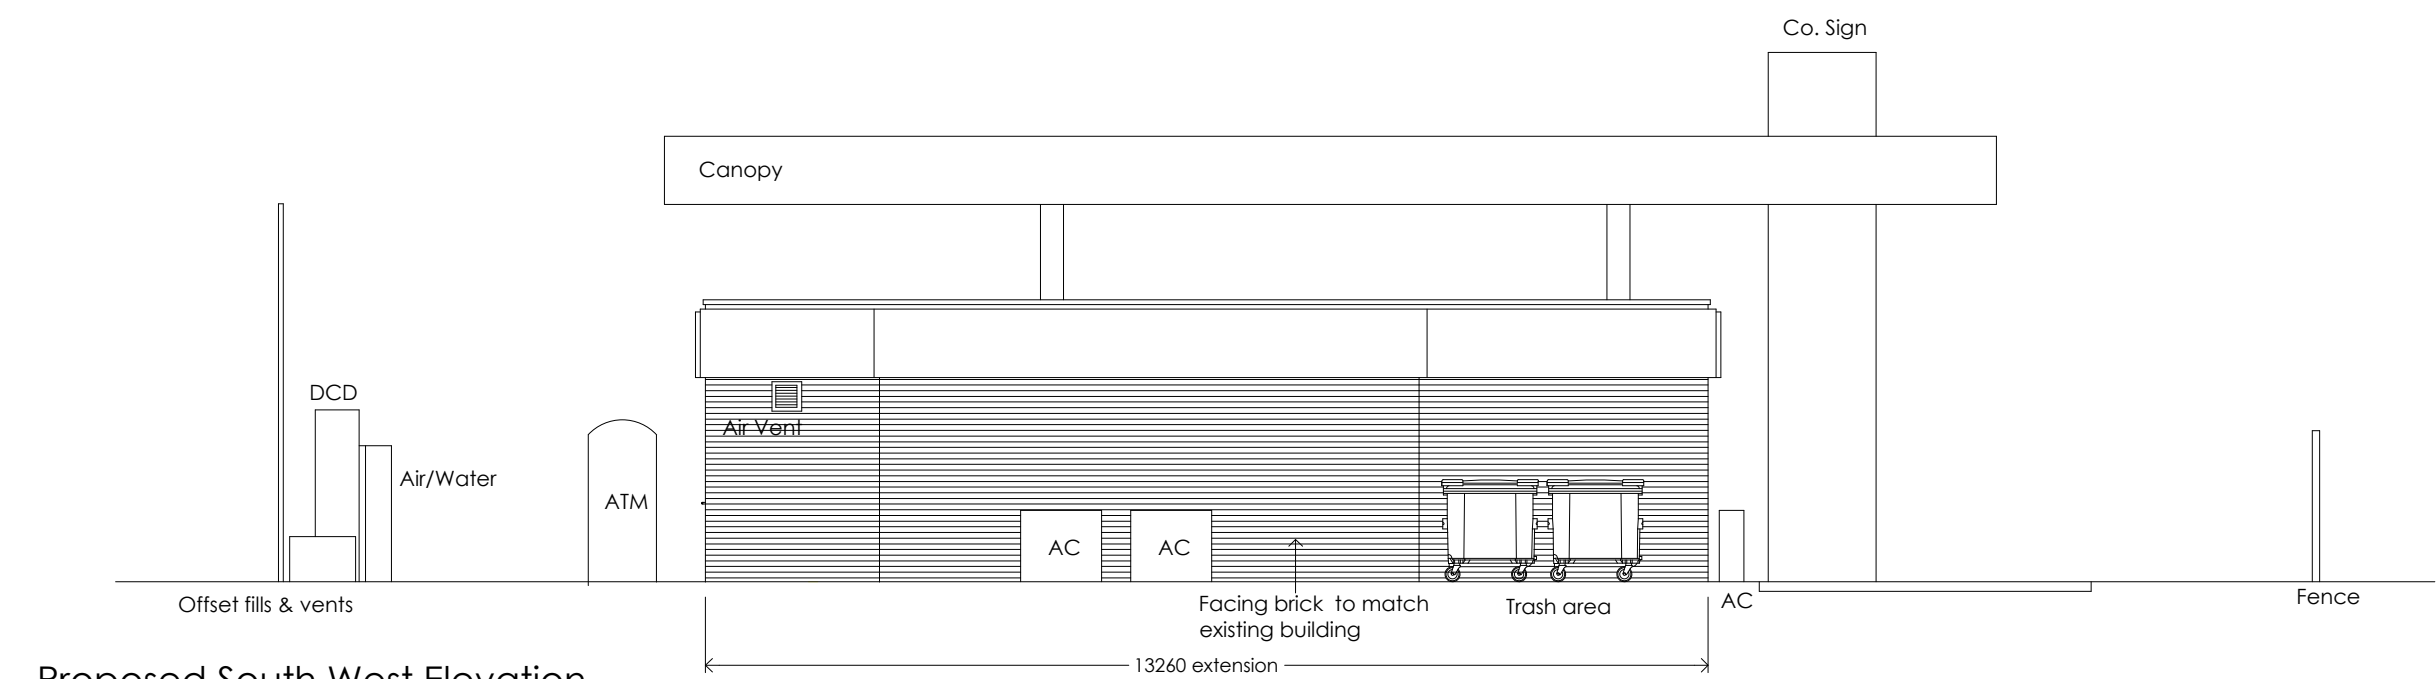

Proposed South West Elevation

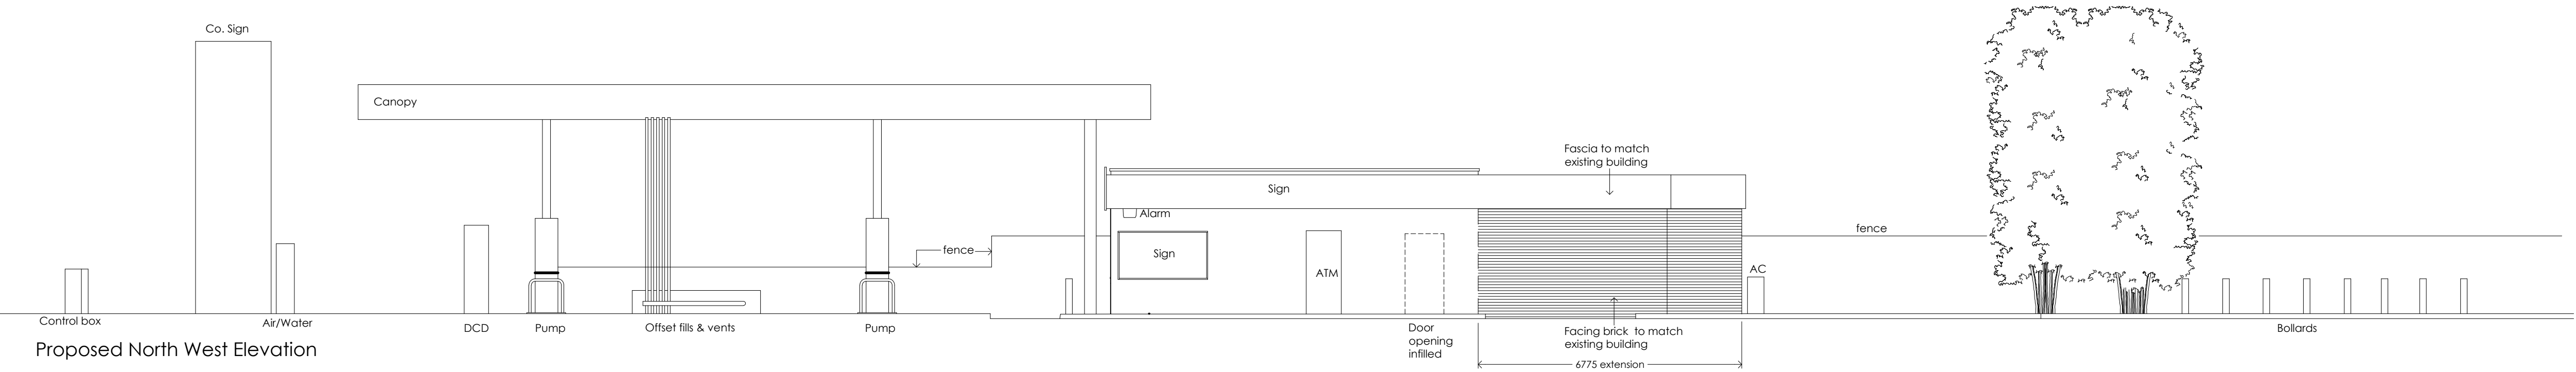

Proposed North West Elevation

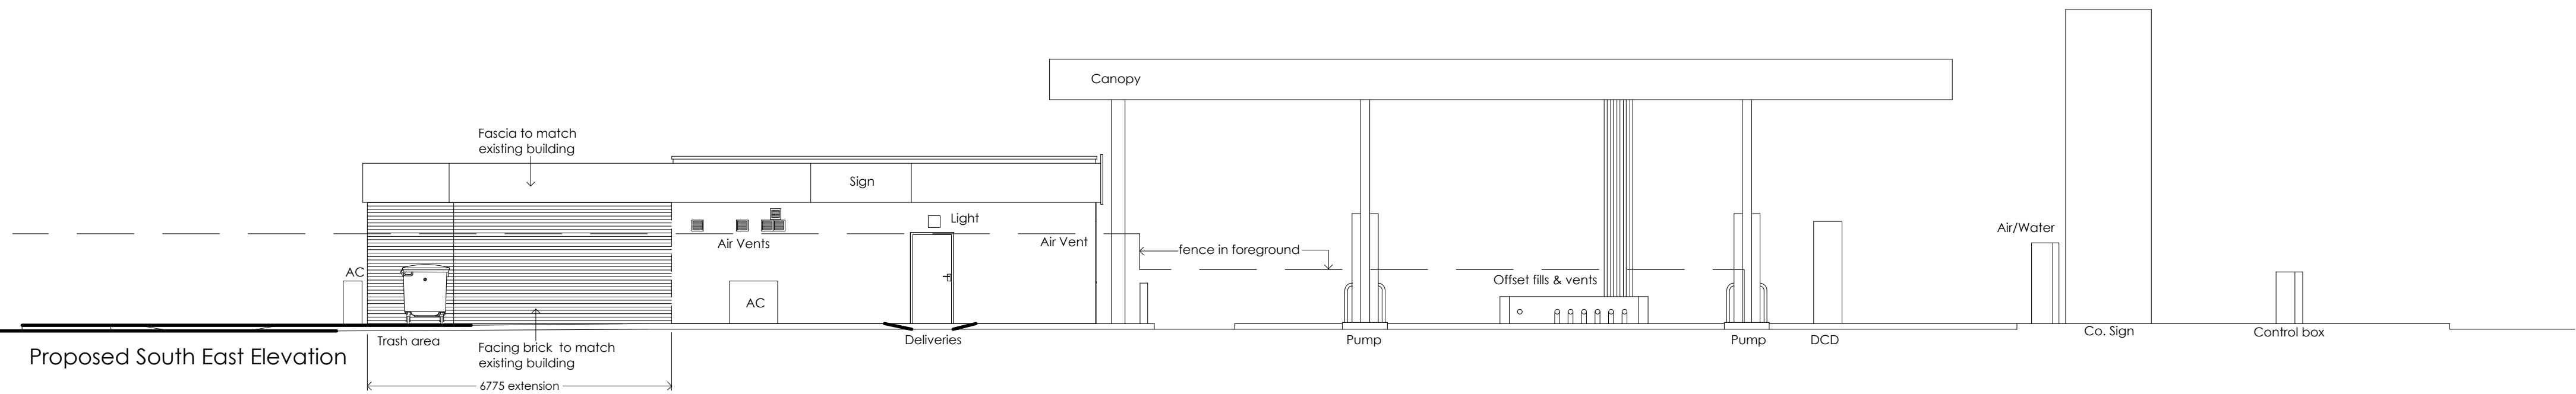

Proposed South East Elevation

rev	A	13/12/21	AJG	Trash area & a/c units added.
		06/12/21	AJG	Drawing created
CLIENT				
mfg Gladstone Road 36-38 Upper Marlborough Road St Albans, AL1 3UU				
PROJECT LOCATION				
Rose Kiln Lane Reading Berkshire, RG2 0HP				
DRAWING				
Proposed Site Elevations				
Wyeth Projects Services				
The Cart Shed, Amberley Court, Amberley Lane, Millford, Surrey, GU8 5EB, United Kingdom				
Tel: +44 (0)1483 424704 Email: enquires@wyethprojects.com				
© This drawing is the copyright of WYETH PROJECTS SERVICES LTD.				
Date:	Dec 2021	Draw By:	AJG	A1 original plot size
Scale:	1:100	Dwg No:	WPS-MFG-475-P-05	Rev: A

PLANNING

