




NORTH ELEVATION 1:100

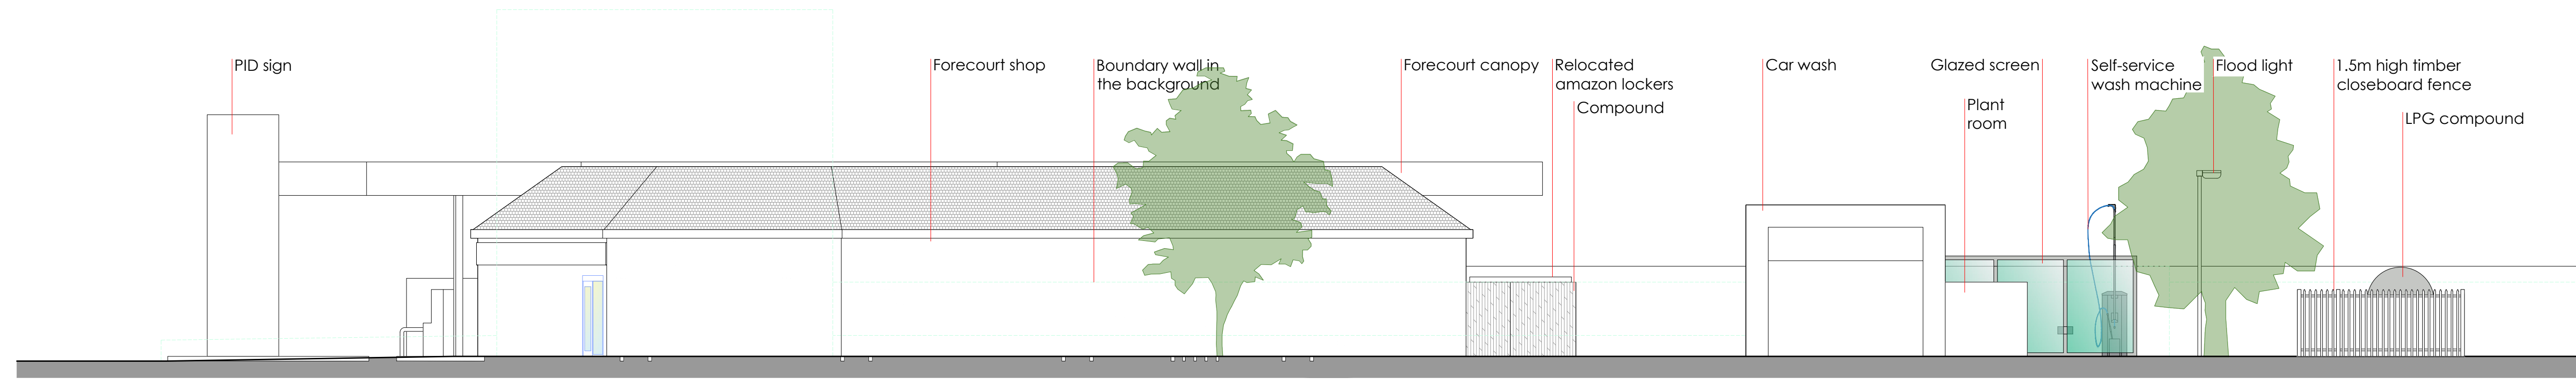

SOUTH ELEVATION 1:100


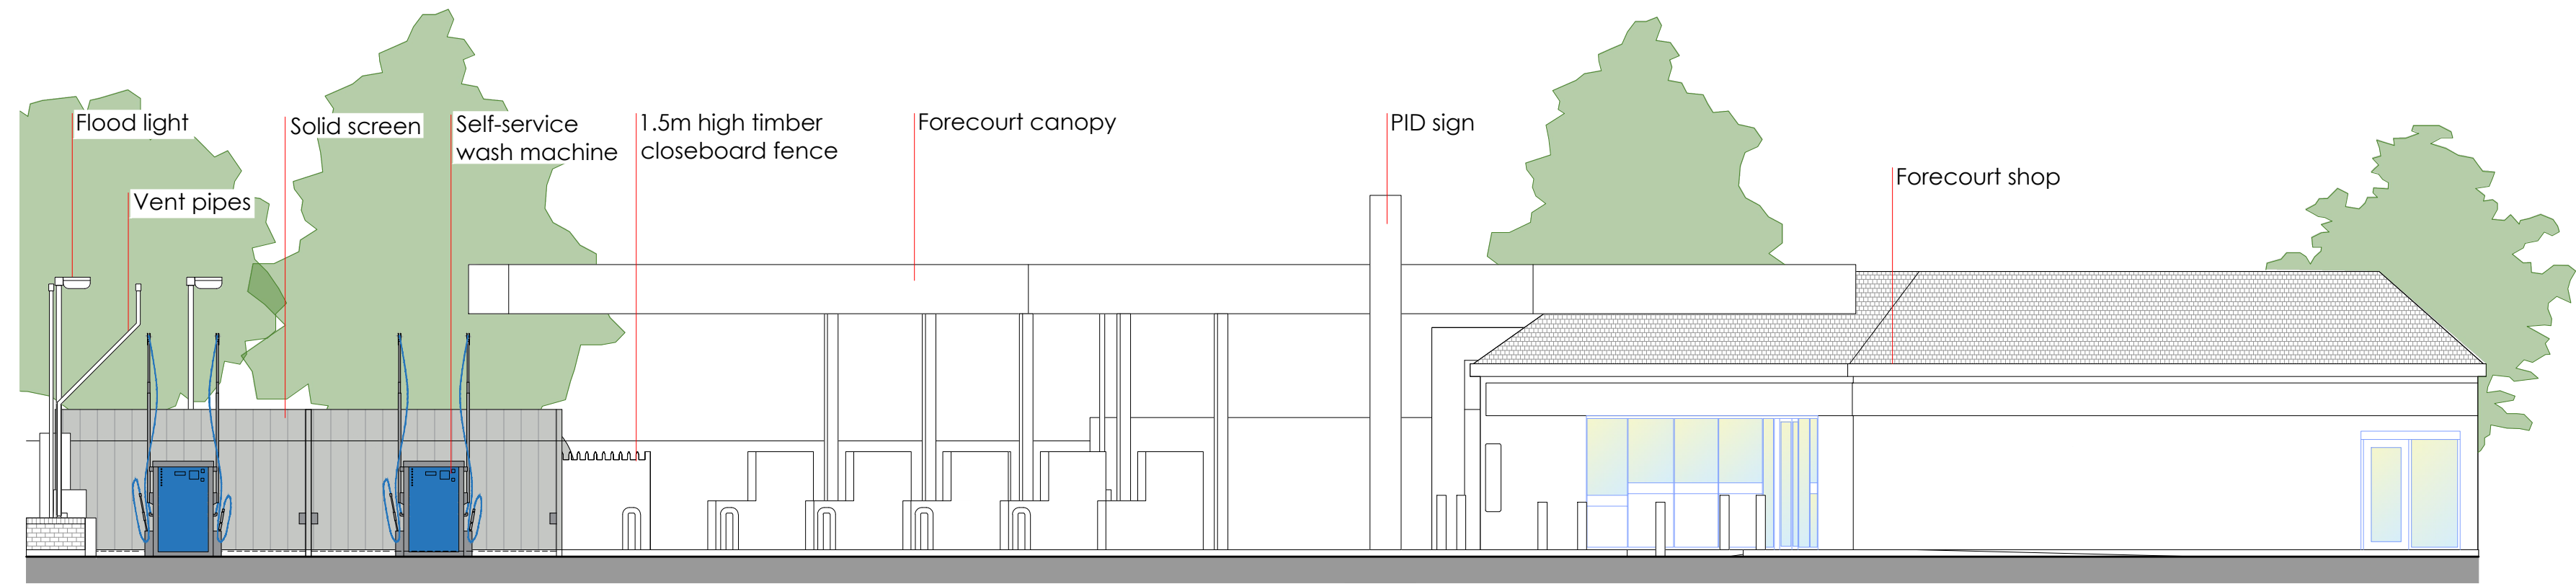


WEST ELEVATION 1:100

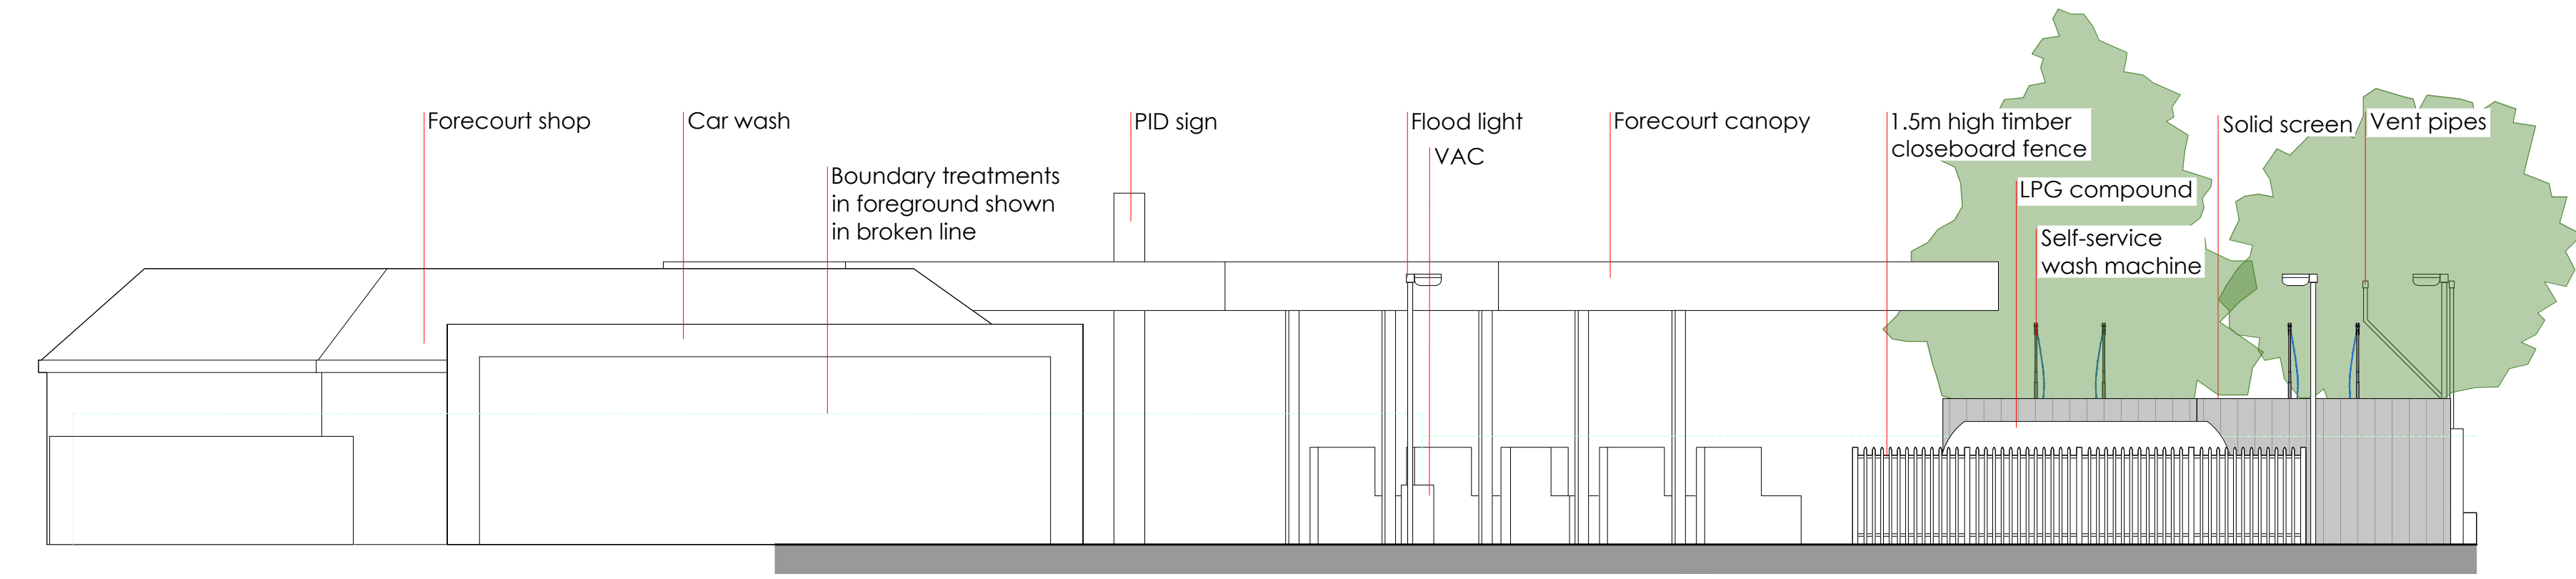

EAST ELEVATION 1:100

PROPOSED ELEVATIONS

 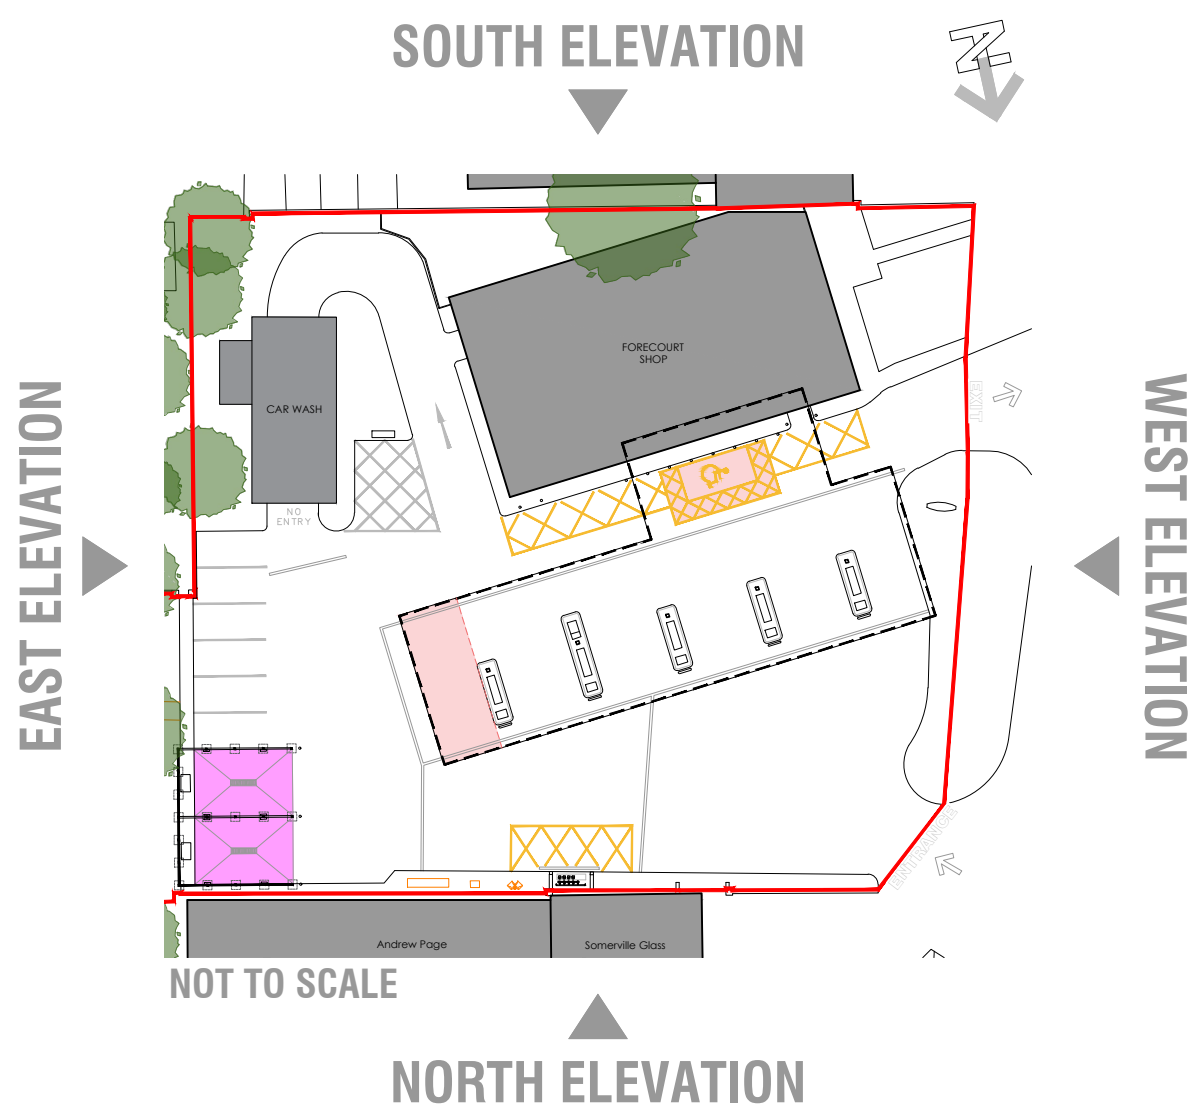

REVISIONS:

REV	NOTE	DATE
a	Location self-service wash bays updated	22 Nov 2021

NOTES:

Hard copy prints may not scale accurately. All levels are in metres and dimensions in millimetres and unless specified otherwise. To be read in conjunction with all other relevant drawings and specifications.

This site has not been surveyed and is based on data supplied by others.

Local Planning Authority:
Reading Borough Council

PLANNING APPLICATION FS319 SHINFIELD 2021

CLIENT	mfg		
PROJECT	INSTALLATION OF 2 x SELF-SERVICE CAR WASH BAY AND SCREENS		
ADDRESS	Shinfield Service Station 211 Longlevens Road Reading Berkshire RG2 8HA		
TITLE	PROPOSED ELEVATIONS		
SCALE	1:100 @ A1	JOB NO	19839-66
DRAWN	JAMES THOMPSON	DWG NO	PA05a
DATE	06/02/2020	REVISION	KC
CHECKED		DATE	22/11/2021
ADCOCK ASSOCIATES 8th House, Benningham Road, Stratford-upon-Avon CV37 0AQ +44(0)1799 414202 enquiries@adcockassociates@gmail.com			
DESIGN ARCHITECTURE PROJECT MANAGEMENT			