




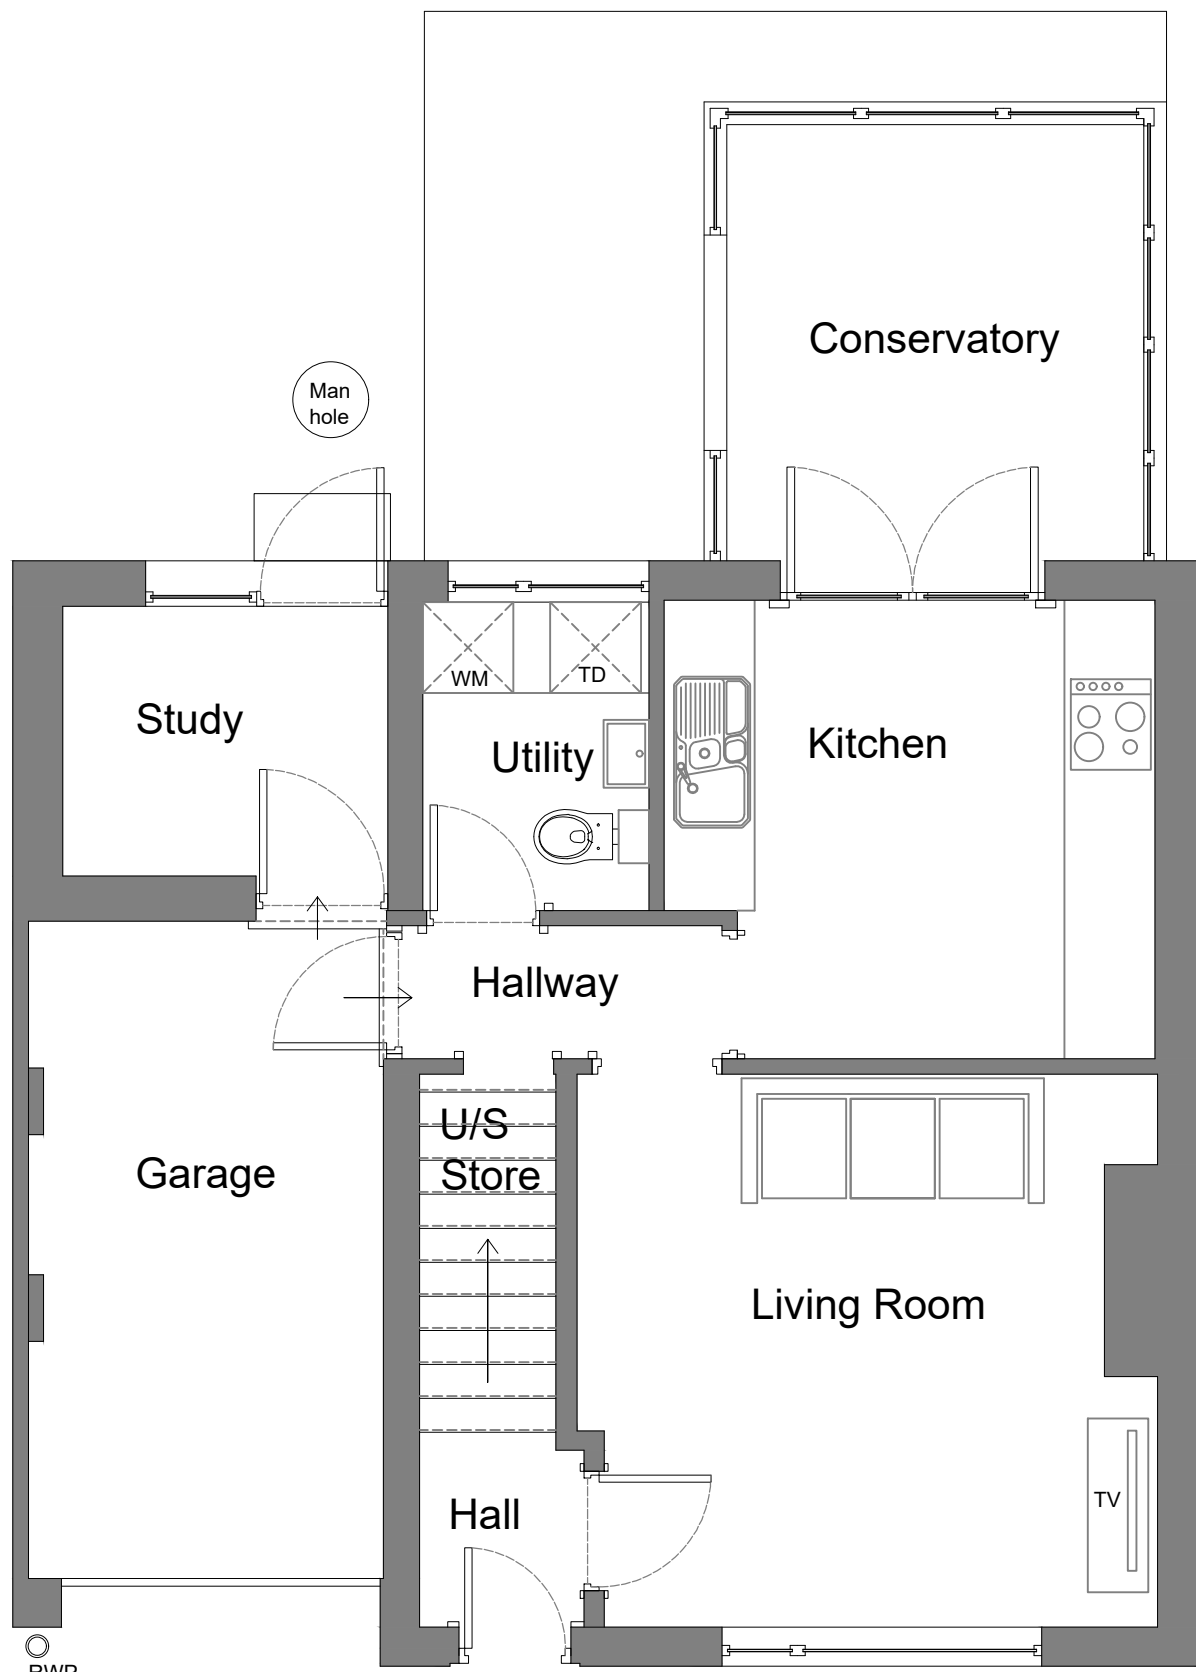


GROUND FLOOR PLAN AS EXISTING

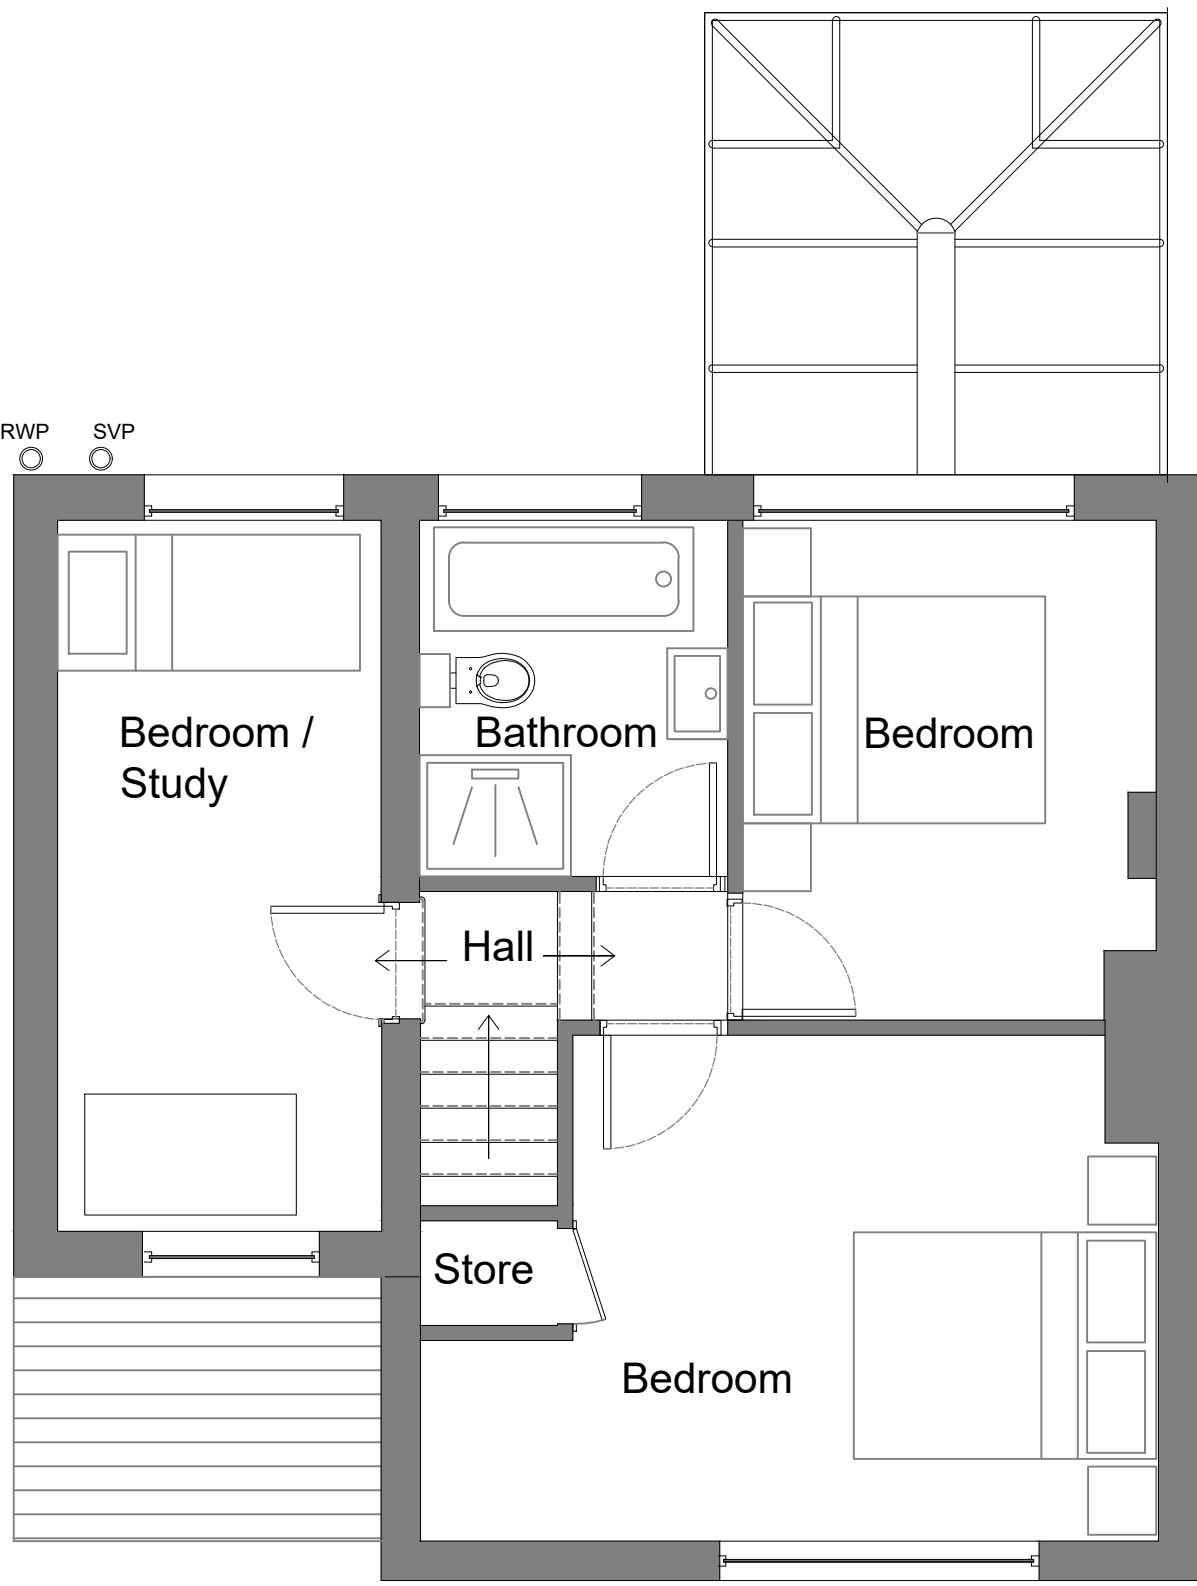

FIRST FLOOR PLAN AS EXISTING

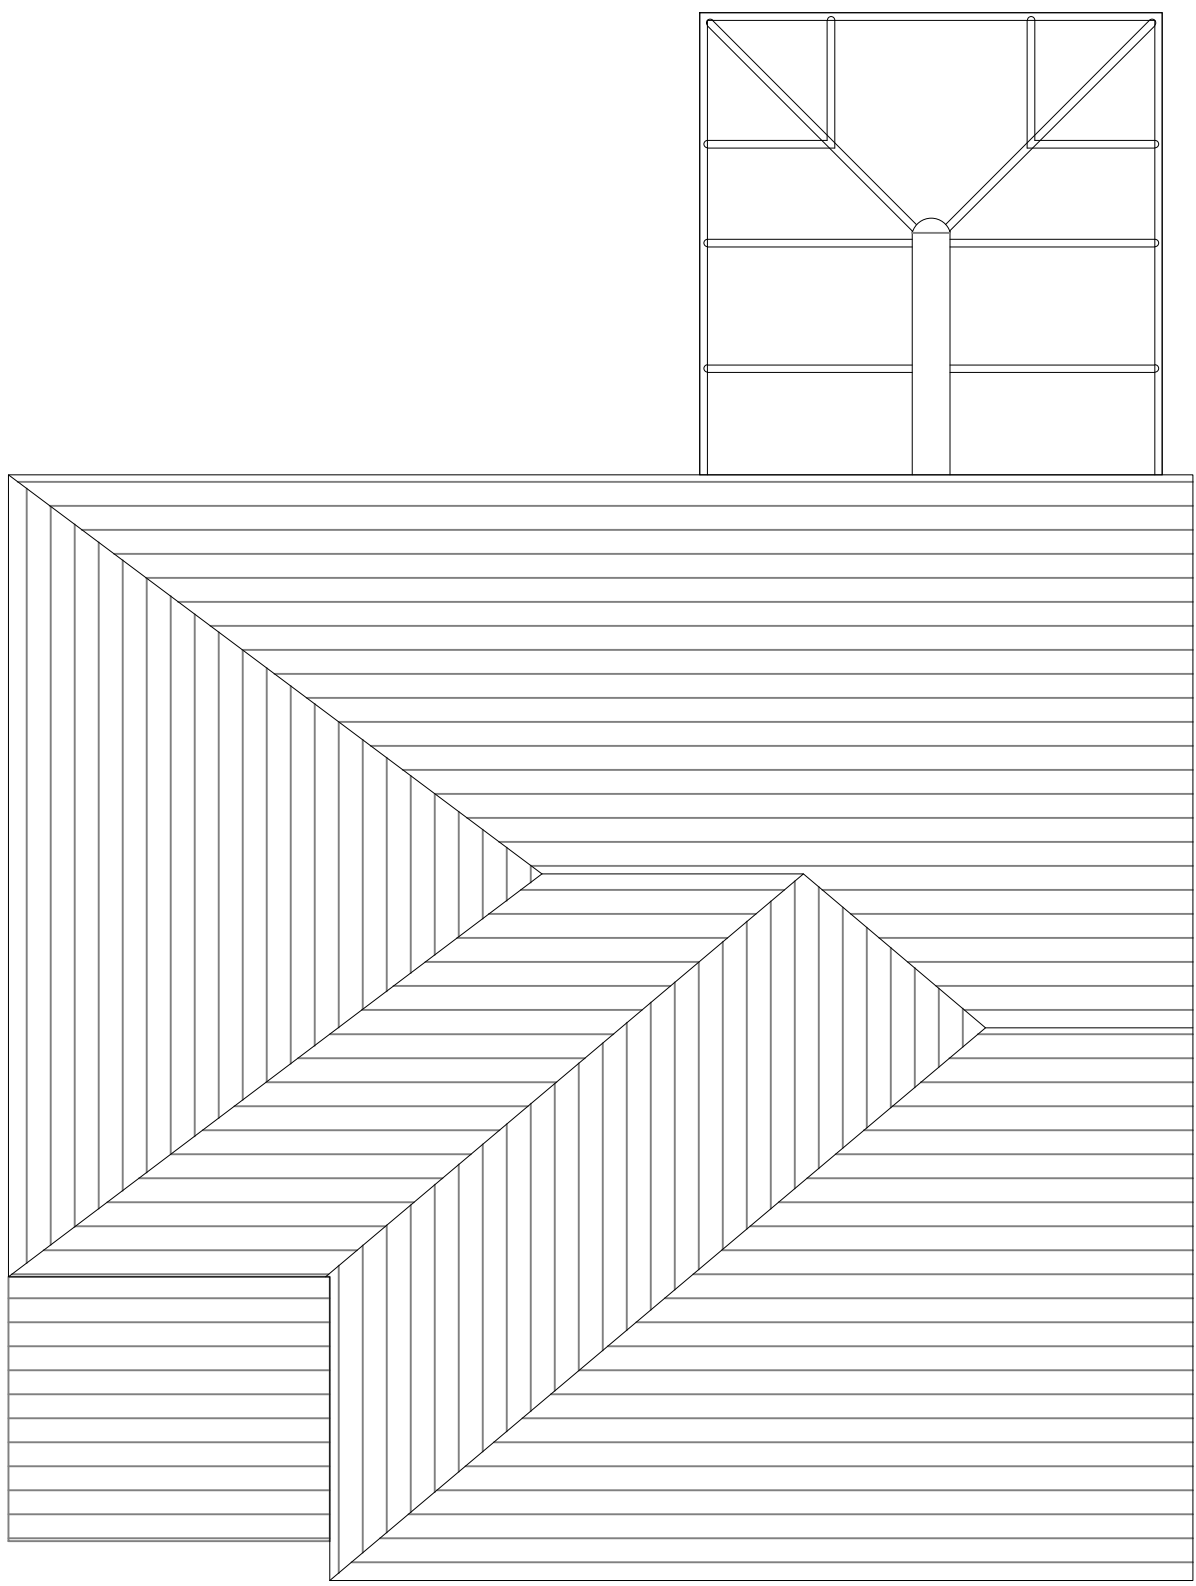

ROOF PLAN AS EXISTING

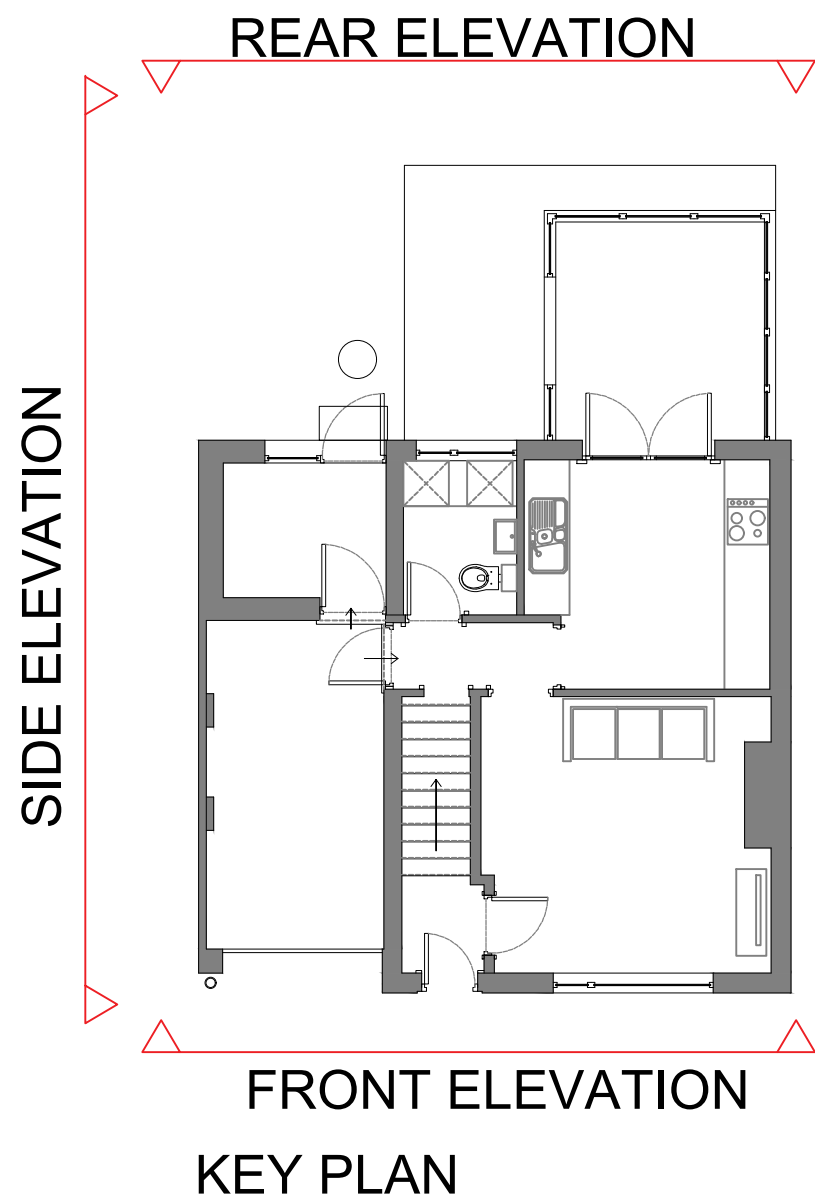


MATERIALS KEY

- ① Brickwork
- ② Roof tiles
- ③ Pebble dash wall
- ④ uPVC windows & doors
- ⑤ Garage doors




FRONT ELEVATION AS EXISTING

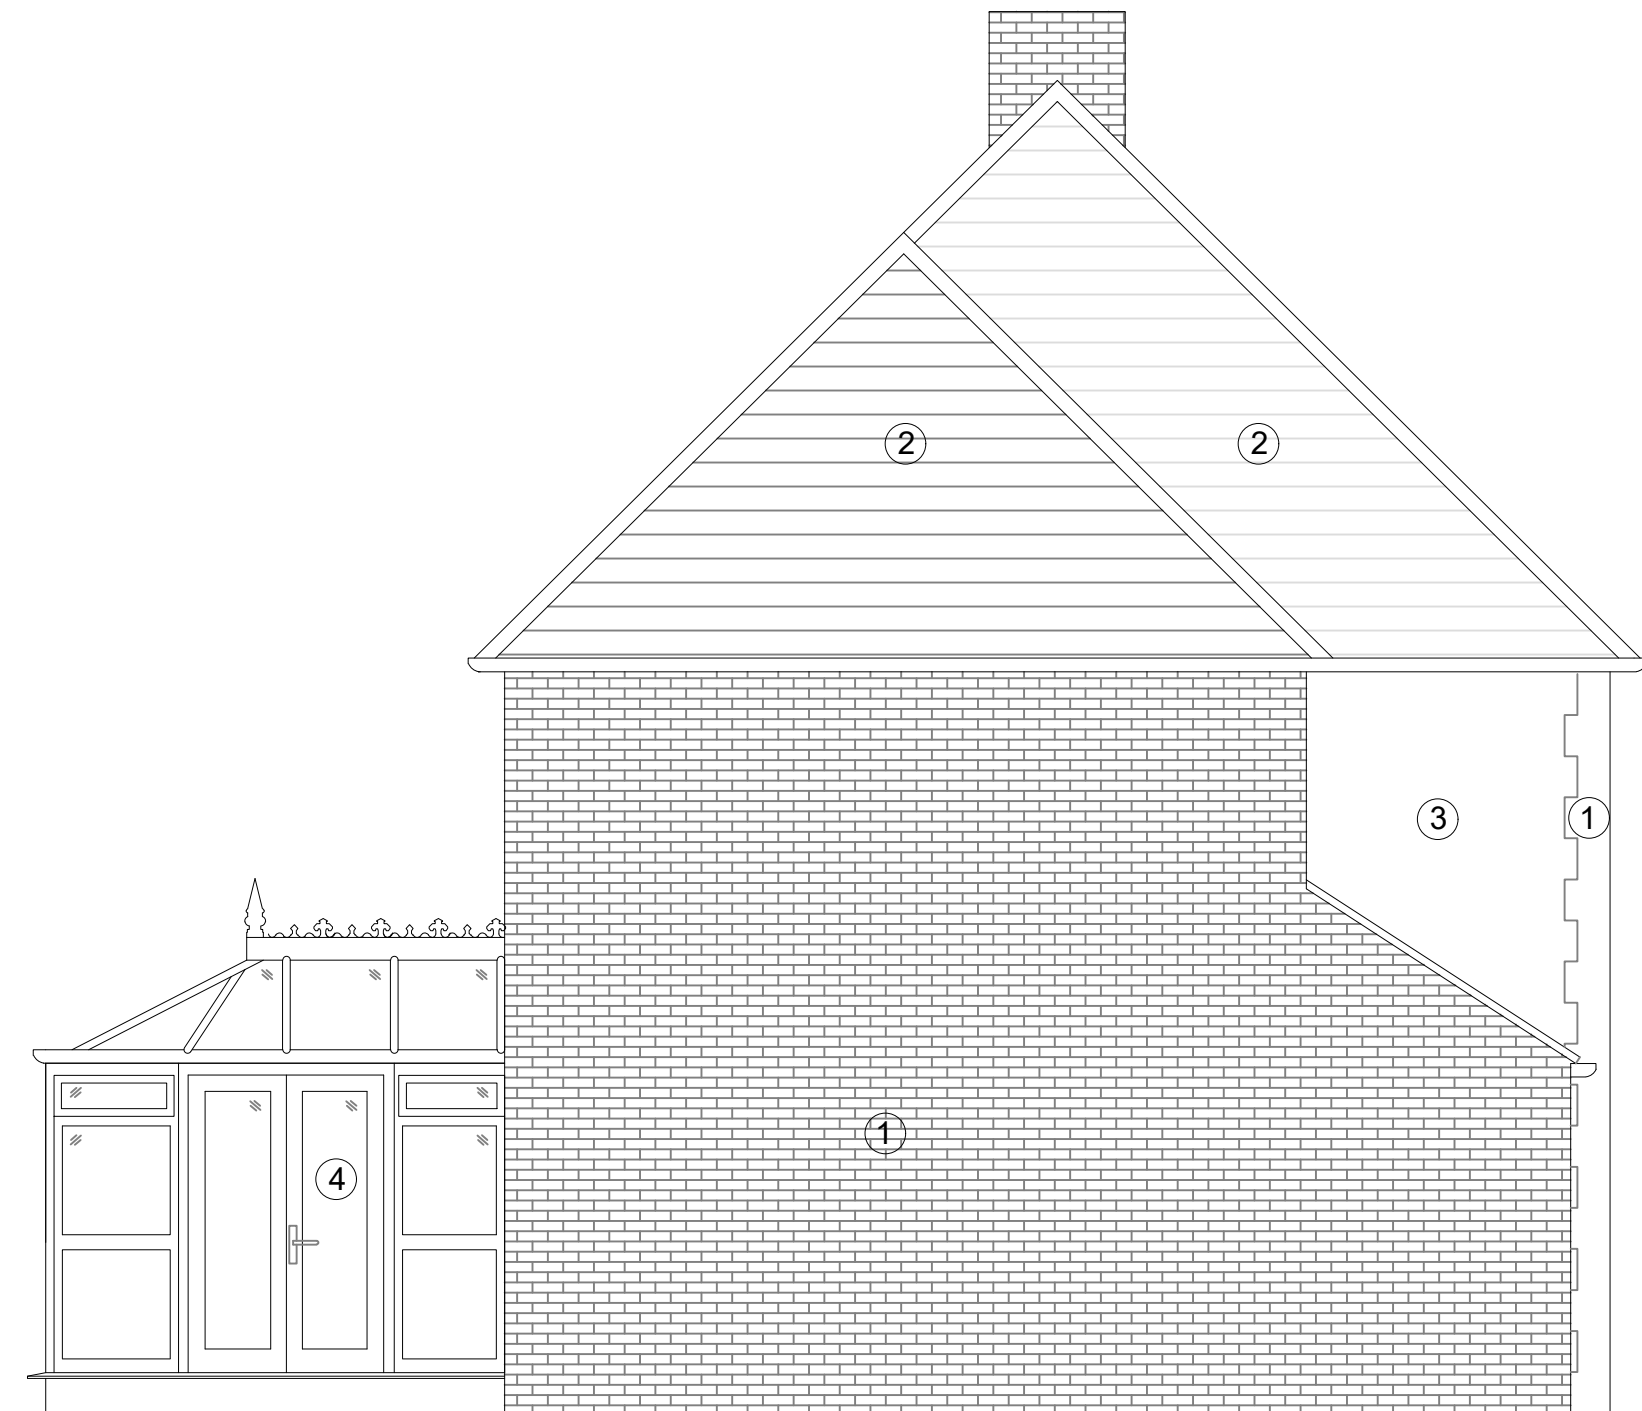

SIDE ELEVATION AS EXISTING



REAR ELEVATION AS EXISTING

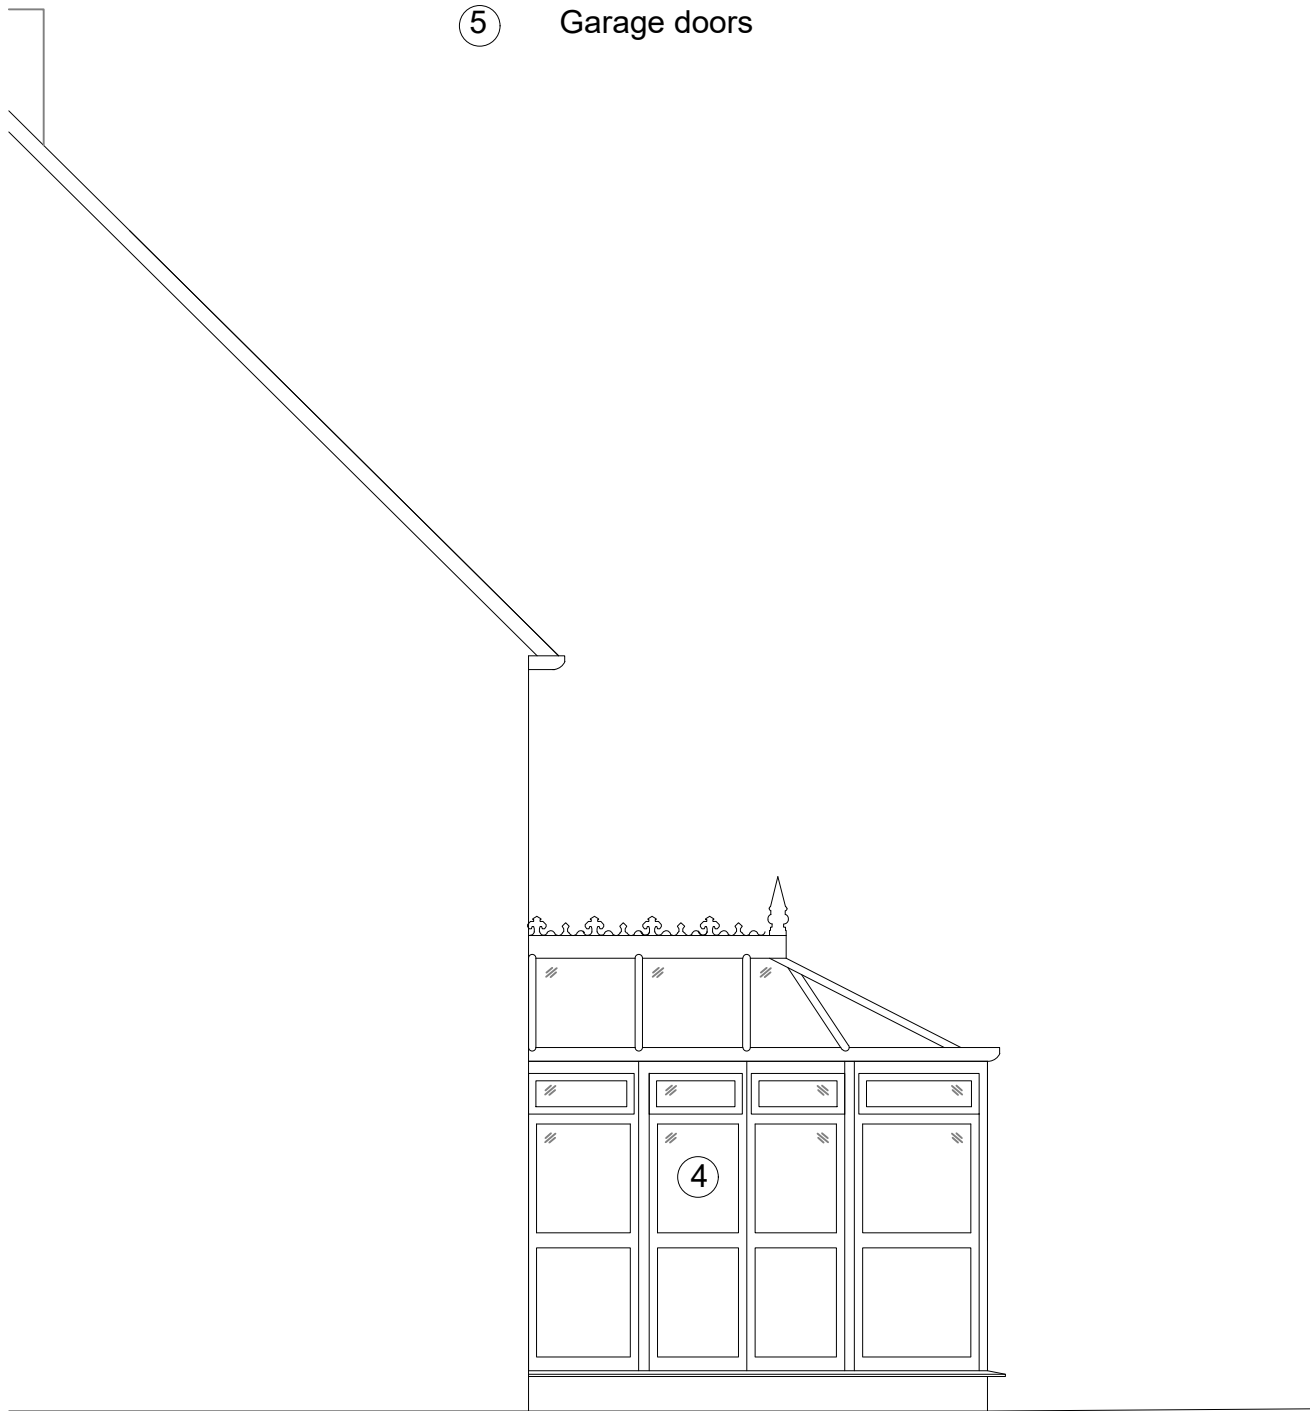

NOTES			
Do not scale drawings dimensions govern. All dimensions to be checked on site. Drawing to be read in conjunction with all consultants information. Any discrepancies to be reported to Architect. LUPA does not take responsibility for legal boundary lines and advises a specialist should produce a separate drawing. DWG files are issued for information only use PDF for records			
Copyright of this drawing is held by LUPArchitecture Ltd. Not to be used for any purpose without consent			
LUPARCHITECTURE Ltd. © copyright			

01	Planning Issue	lup	lup	03.03.22
01	Client Issue prior to Planning Sub	lup	lup	17.02.22
00	Feasibility issue	lup	lup	28.01.22
Rev	Description	Dr	Ch	Date

Rev	Description	Dr	Ch	Date
-----	-------------	----	----	------

Client	MR & MRS BEARD
--------	----------------

Project	28 MARSACK STREET GROUND FLOOR REMODEL
---------	---

Title	EXISTING PLANS & ELEVATIONS
-------	--------------------------------

LUPARCHITECTURE Ltd.
103 Mayfield Drive, Caversham, RG4 5JR
+44 (0) 7771 470630
lyou@LUPArchitecture.com

Note
Dimensions to be checked prior to works starting.
Any discrepancies to be reported to the Architect.
Drawings for Feasibility issue only
Drawing shows Design Intent - Not for construction

Date	Jan 2022	Drawn	LUP	Checked	LUP	Scale	1:50@A1
Job No.	2193	Drawing No.	005	Revision	01		