

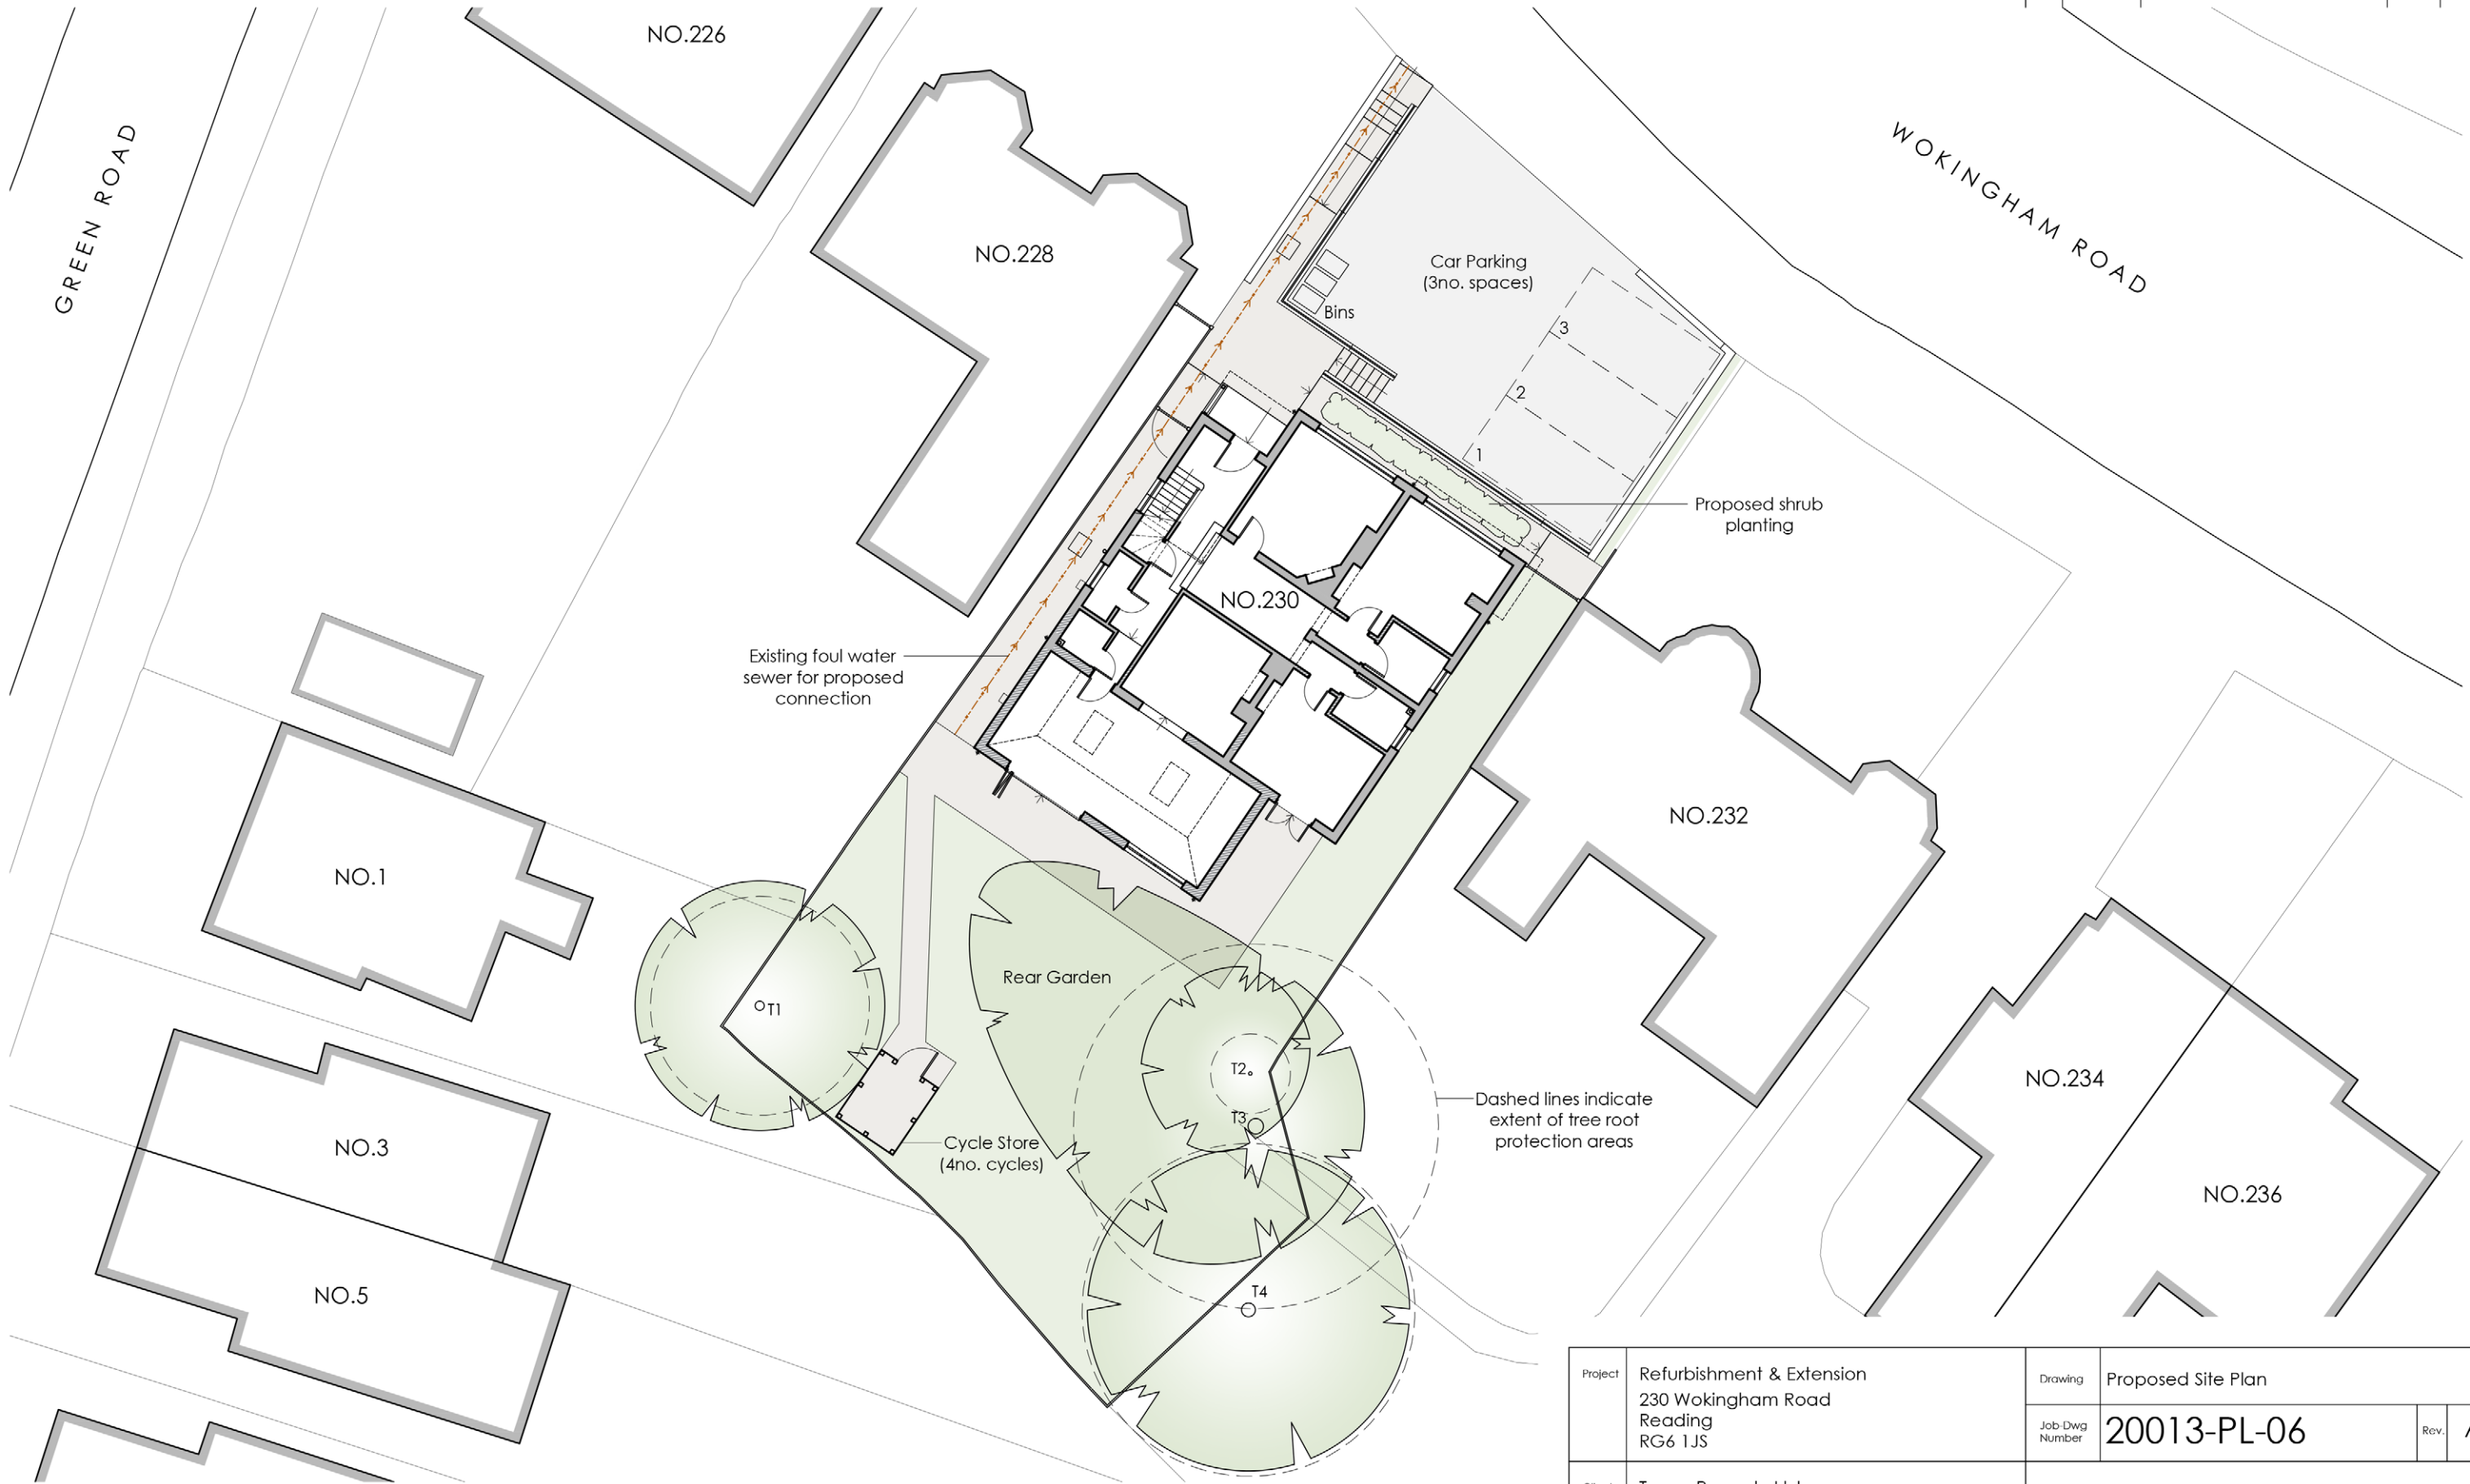


This drawing may be scaled with reference to the scale bar for planning application purposes only. Do not scale for any other purpose, use only annotated dimensions. All dimensions are to be checked by parties using the drawing, and any errors or omissions are to be reported to Weston & Co Architects Ltd.

Rev.	Date	Note	Author	Checked
A	01/04/2022	Revised following RBC's comments	IG	CTW

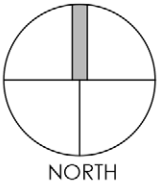

PROPOSED SITE PLAN 1:200

 

Project	Refurbishment & Extension 230 Wokingham Road Reading RG6 1JS					Drawing	Proposed Site Plan			
						Job Dwg Number	20013-PL-06		Rev.	A
Client	Turner Property Ltd.					WESTON + CO ARCHITECTS Watlington House 44 Watlington Street Reading, RG1 4RJ T. 0118 375 0252 www.weston-co.com				
Status	Planning									
Scale	1/200		Sheet Size A3							
Author	KK	Checked	CTW	Date	19/08/2021					