

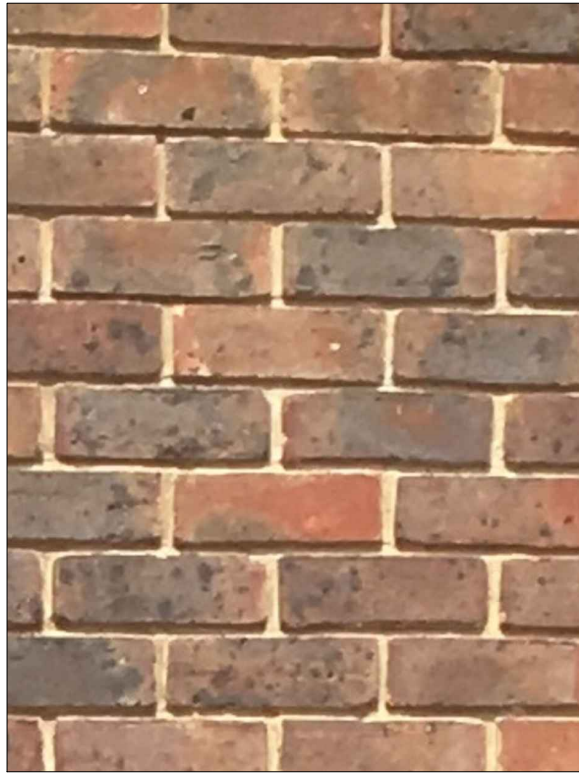


Fig. 1
Photograph of facing brick to be used.
Specification: Facing brick to match facing brick of Dukesbridge House



Fig. 2
Photograph of timber cladding to be used.
Specification: Siberian larch shiplap cladding

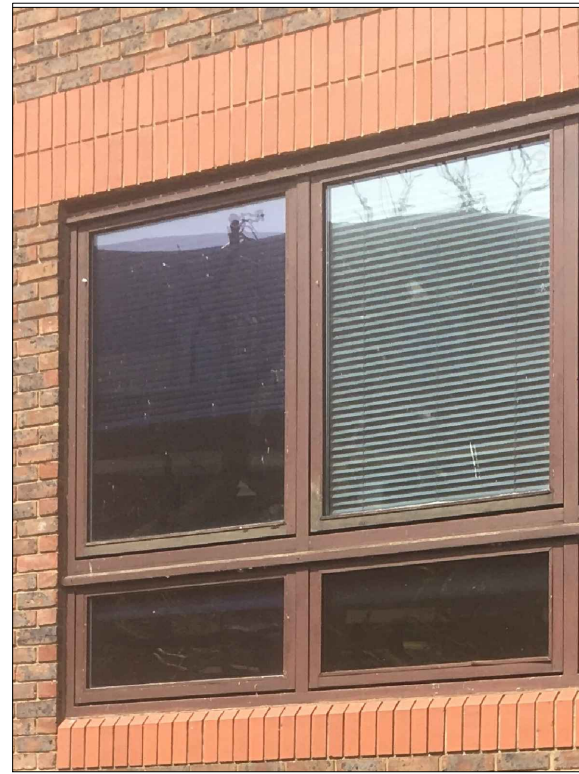


Fig. 3
Photograph of window type to be used
Specification: Aluminium window frames, powder coated colour burgundy

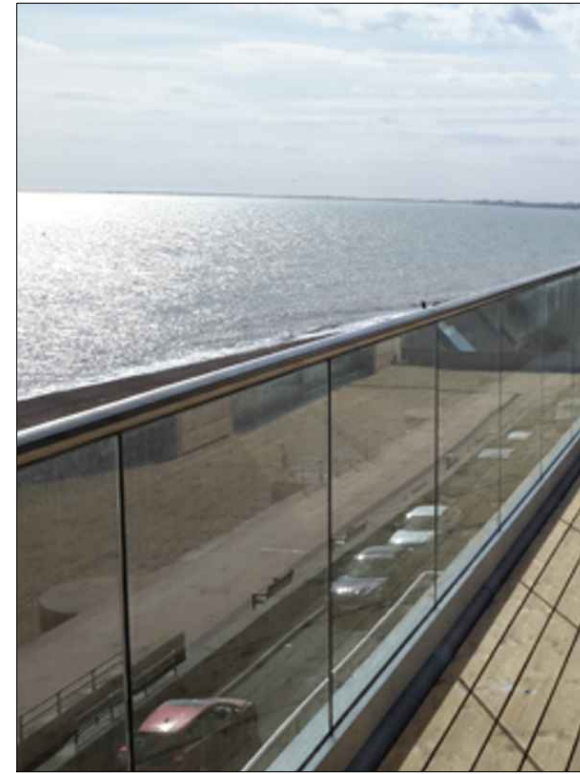


Fig. 4
Photograph of balustrade type to be used.
Specification: Frameless glass balustrade


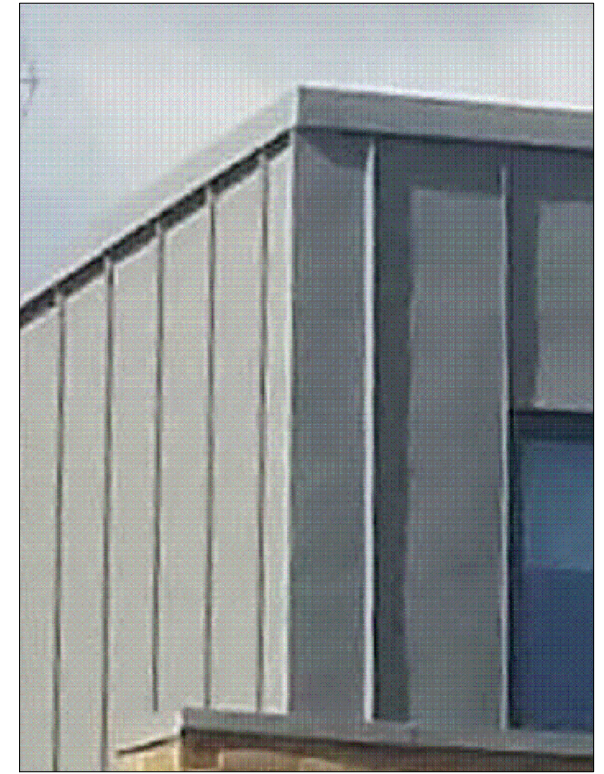


Fig. 5
Photograph of cladding to be used.
Specification: Zinc cladding



PROPOSED SOUTH ELEVATION
SCALE 1:100

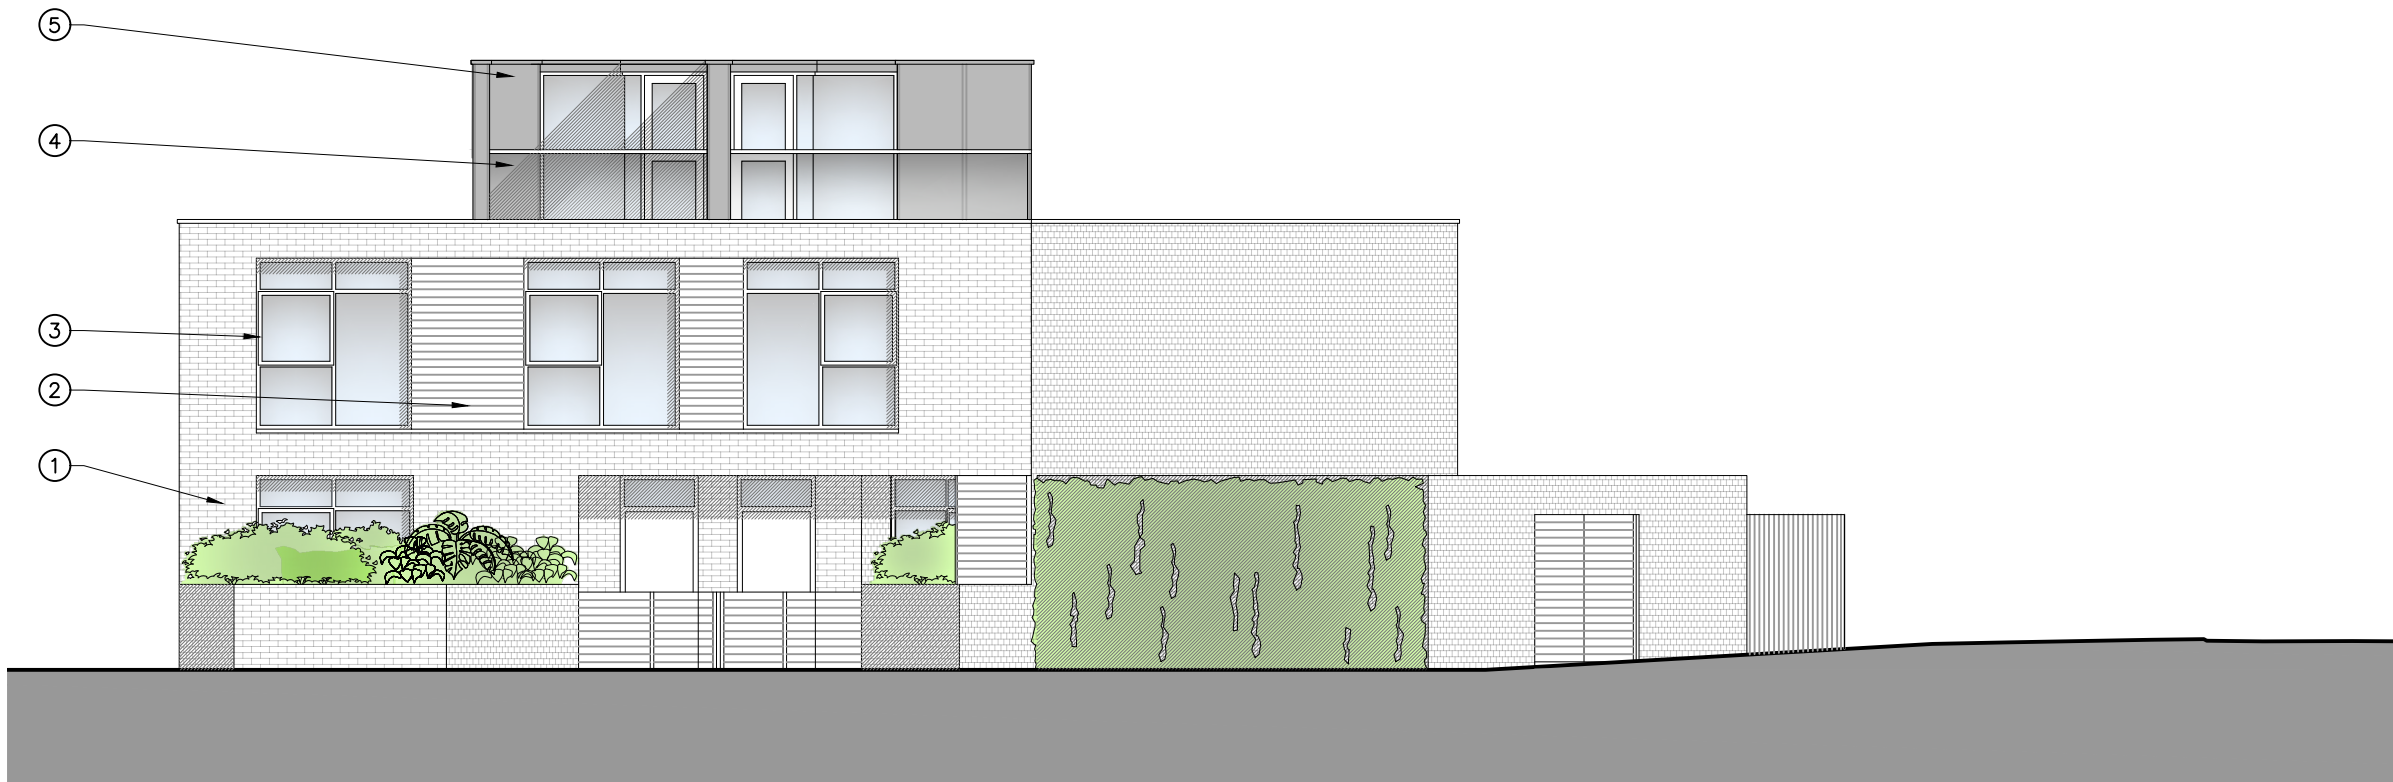

Rev:



6 Wrotham Business Park
Barnet, Herts
EN5 4SZ

t: 0208 275 1080
e: enquiries@planningconsent.com
w: www.planningconsent.com

Drawing Title:
Proposed Materials

Scale: 1:100 @A3

Drwn: srt

Project:
Pre App. - Proposed New
Townhouses

Date: Nov. 2021

Location:
Dukesbridge House,
Reading, RG1 4SA

Drawing No:

5016 216

Copyright and design right held by Stuart Henley & Partners Ltd. No unauthorised reproduction permitted.