


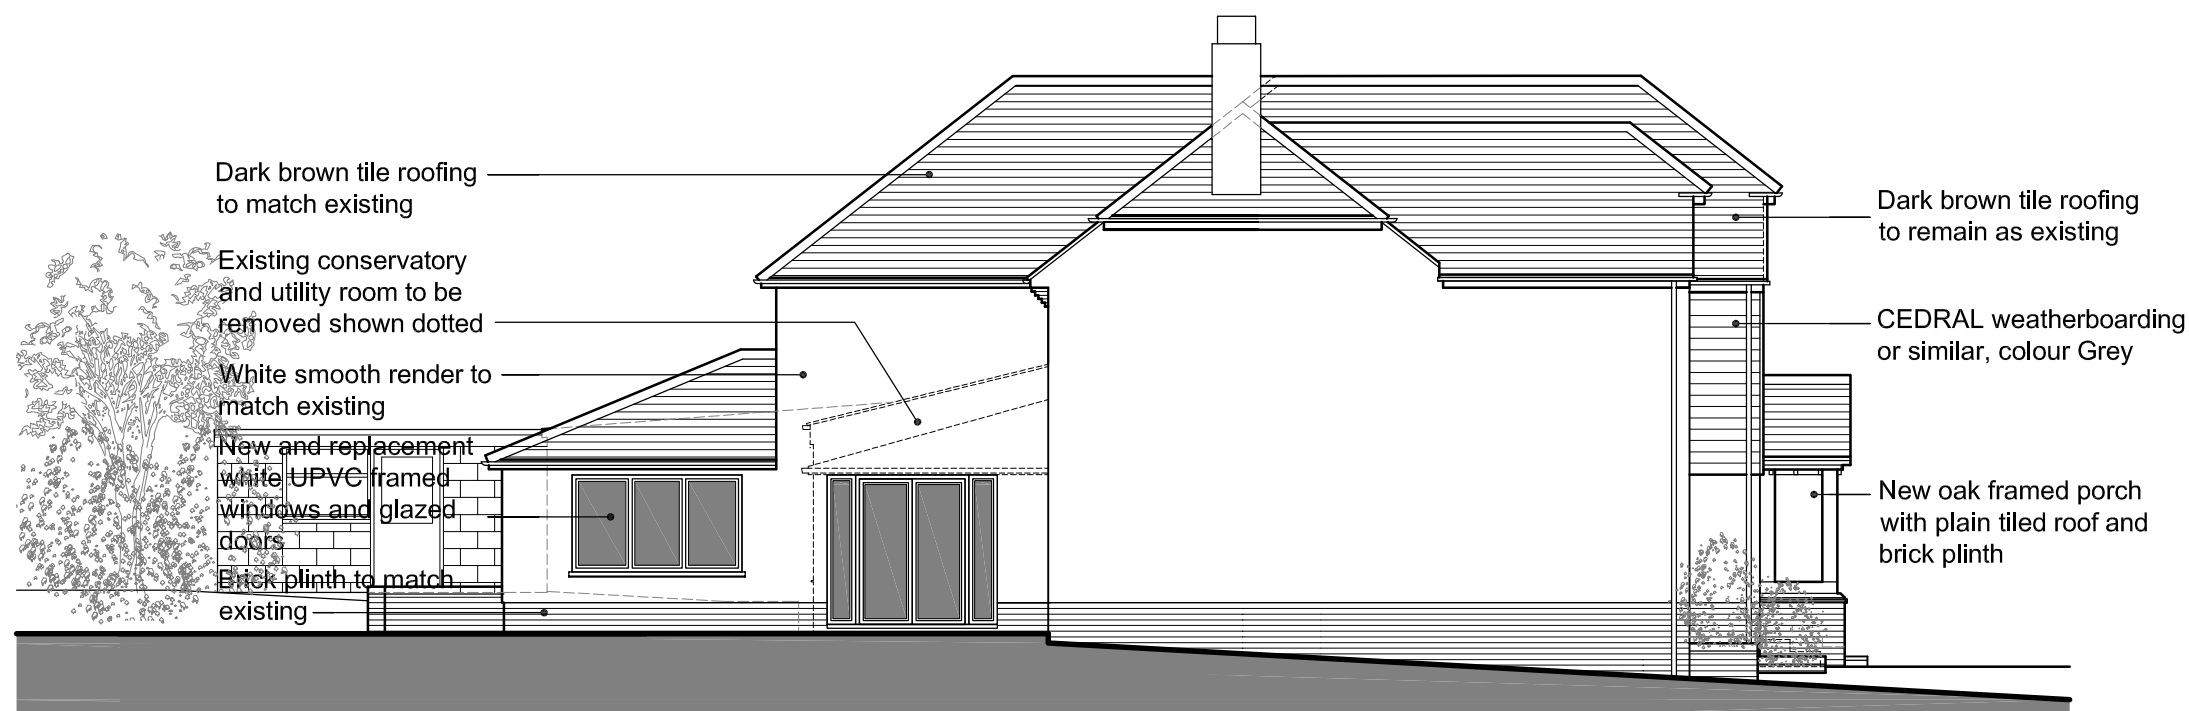


**NORTH ELEVATION**



**EAST ELEVATION**

**HAWKEDON DEVELOPMENTS**

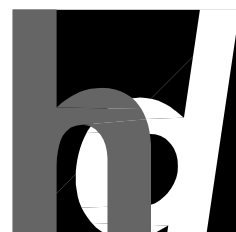

**Oakwood House**  
**14 High Tree Drive Earley**  
**Reading Berkshire RG6 1EU**  
**0118 935 3655**


**info@ihaltld.co.uk**

**Project** Proposed Extension and Alterations  
 at 37 Oak Tree Road, Tilehurst  
 Reading RG31 6JU

**Client** Rachel & Ben Dunford

**Title** Elevations as Proposed Sheet 1

**Revision**

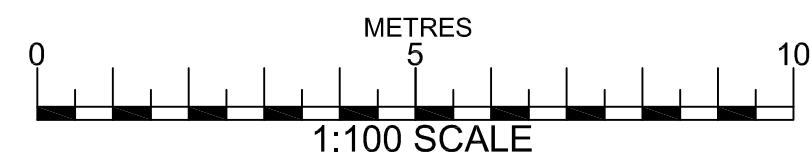

**Drawn** IRH  
**Scale** 1:100 @ A3  
**Date** Feb 2022

**Drawing No**  
**H1531.05**

**Rev**

All dimensions to be checked on site prior to the commencement of any construction. This drawing may not be reproduced in any part or form without the written consent of Hawkedon Developments Ltd.

ALL COPYRIGHTS RESERVED