
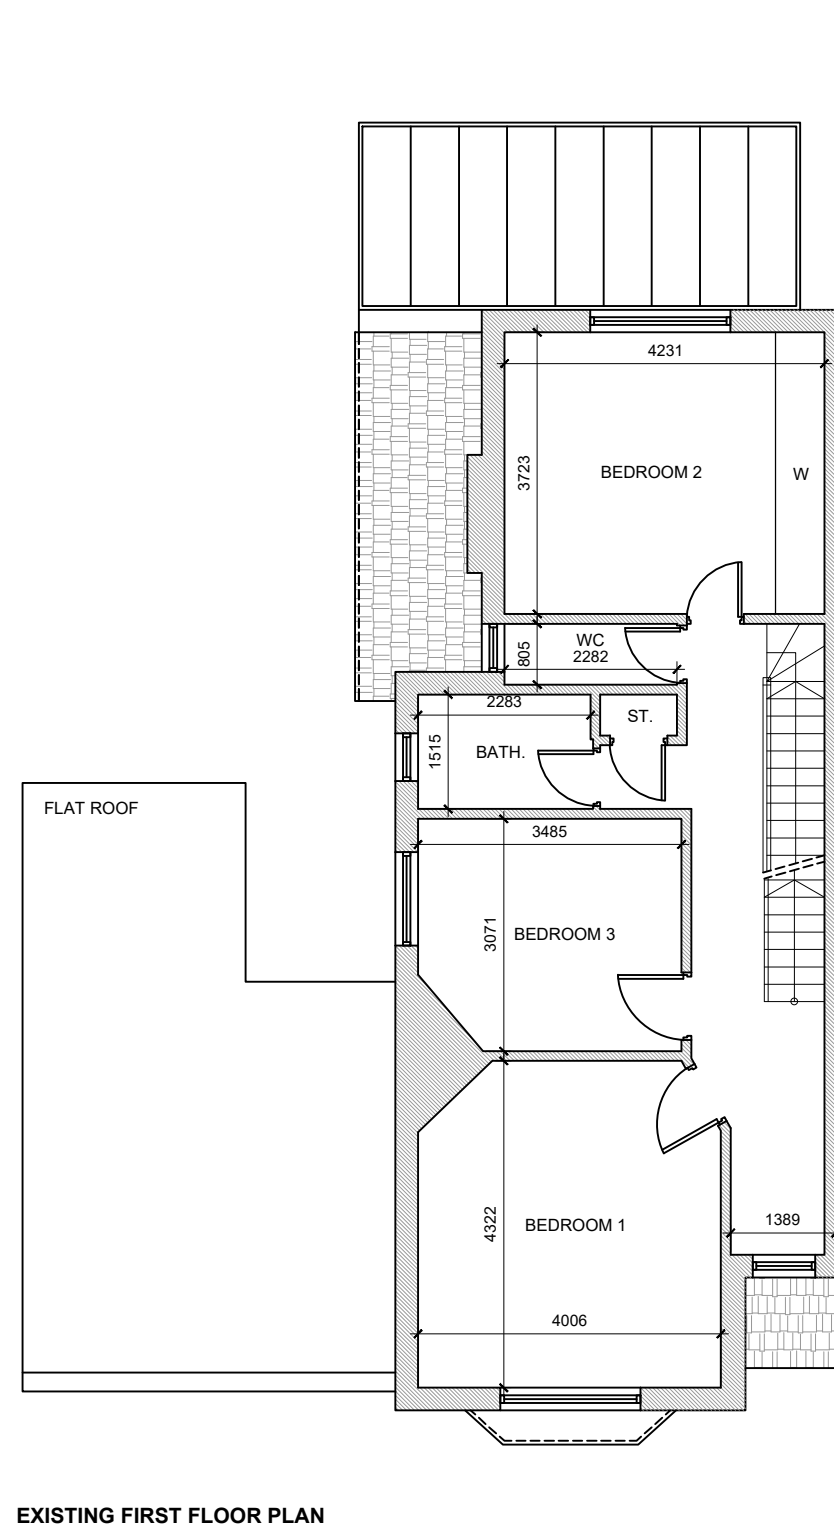


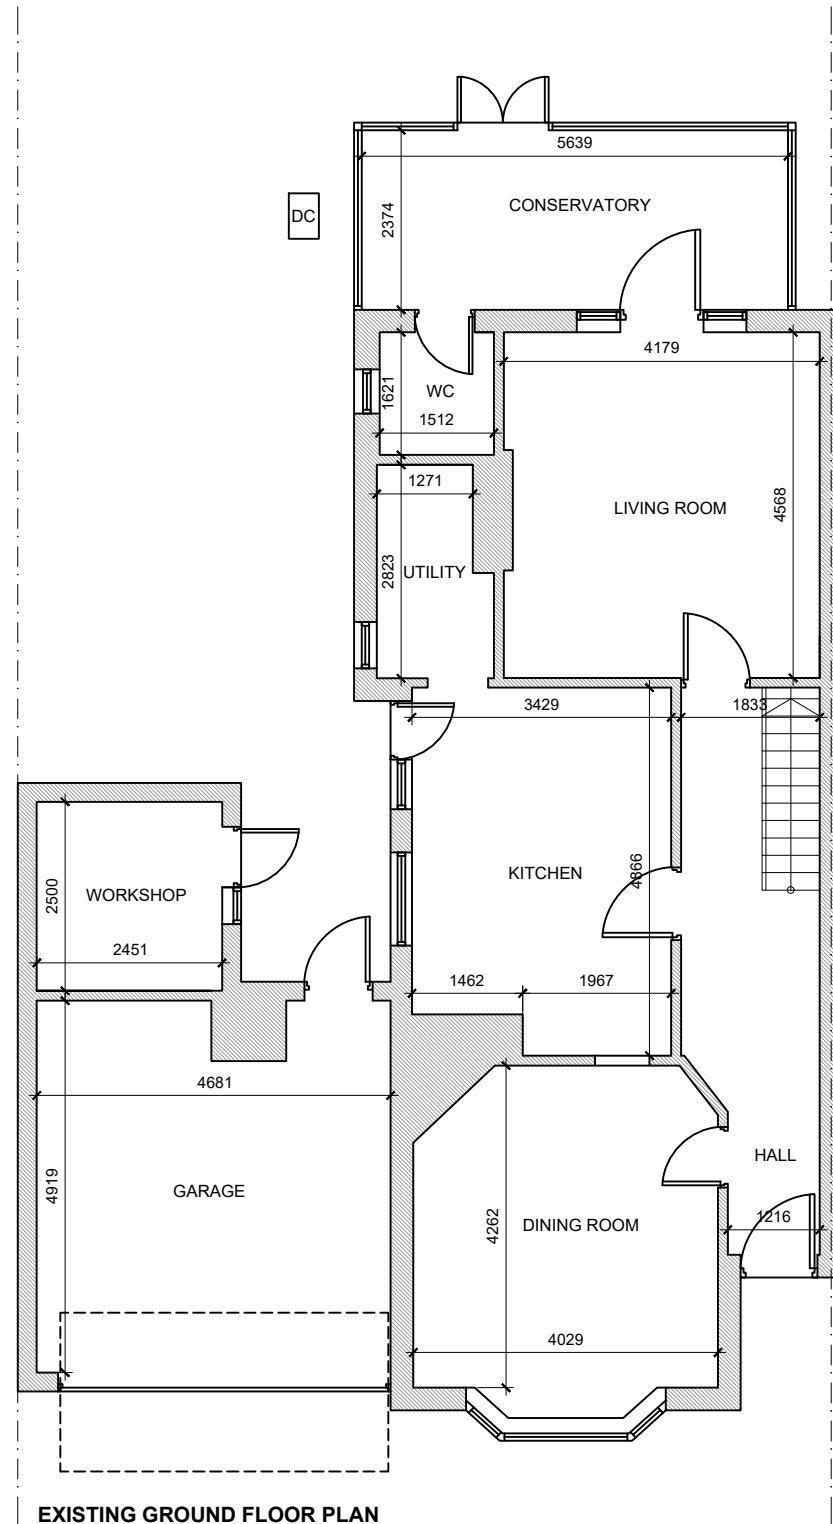

Rev.No	DATE	REV. NOTE
CAD REF		
		
NOTES: THIS DRAWING IS INDICATIVE ONLY AND MUST NOT BE RELIED UPON FOR CONSTRUCTION UNLESS THE DRAWING IS NAMED AS 'CONSTRUCTION'. ALL DIMENSIONS TO BE CHECKED AND VERIFIED, WITH ANY DISCREPANCIES REPORTED TO THE PLAN HUB. THIS DRAWING REMAINS THE PROPERTY OF THE PLAN HUB AND MUST NOT BE COPIED OR REPRODUCED WITHOUT PRIOR WRITTEN PERMISSION.		
Project Title		
Rear Extension		
Drawing title		
Existing Floor Plans		
Client	SILVIA WATTS	
Client address	78 NORTHCOURT AVENUE, BERKSHIRE, RG2 7HG	
Drawn By		Designed By
LT		LT
Checked By		Approved By
Drawing No		Revision No
001		00
Compass	Date	Scale
	08-07-21	1:100
	Status:	Sheet size:
	Consultation	A3
HEAD OFFICE : THE PLAN HUB Suite 6, 272 London Road, Wallington, Surrey, SM6 7DJ		
Phone : E-mail : 0203 603 1599 info@theplanhub.co.uk		
THIS DRAWING IS A COPYRIGHT OF THE PLAN HUB AND MUST NOT BE DUPLICATED OR REPRODUCED WITHOUT PERMISSION FROM THE COMPANY.		