



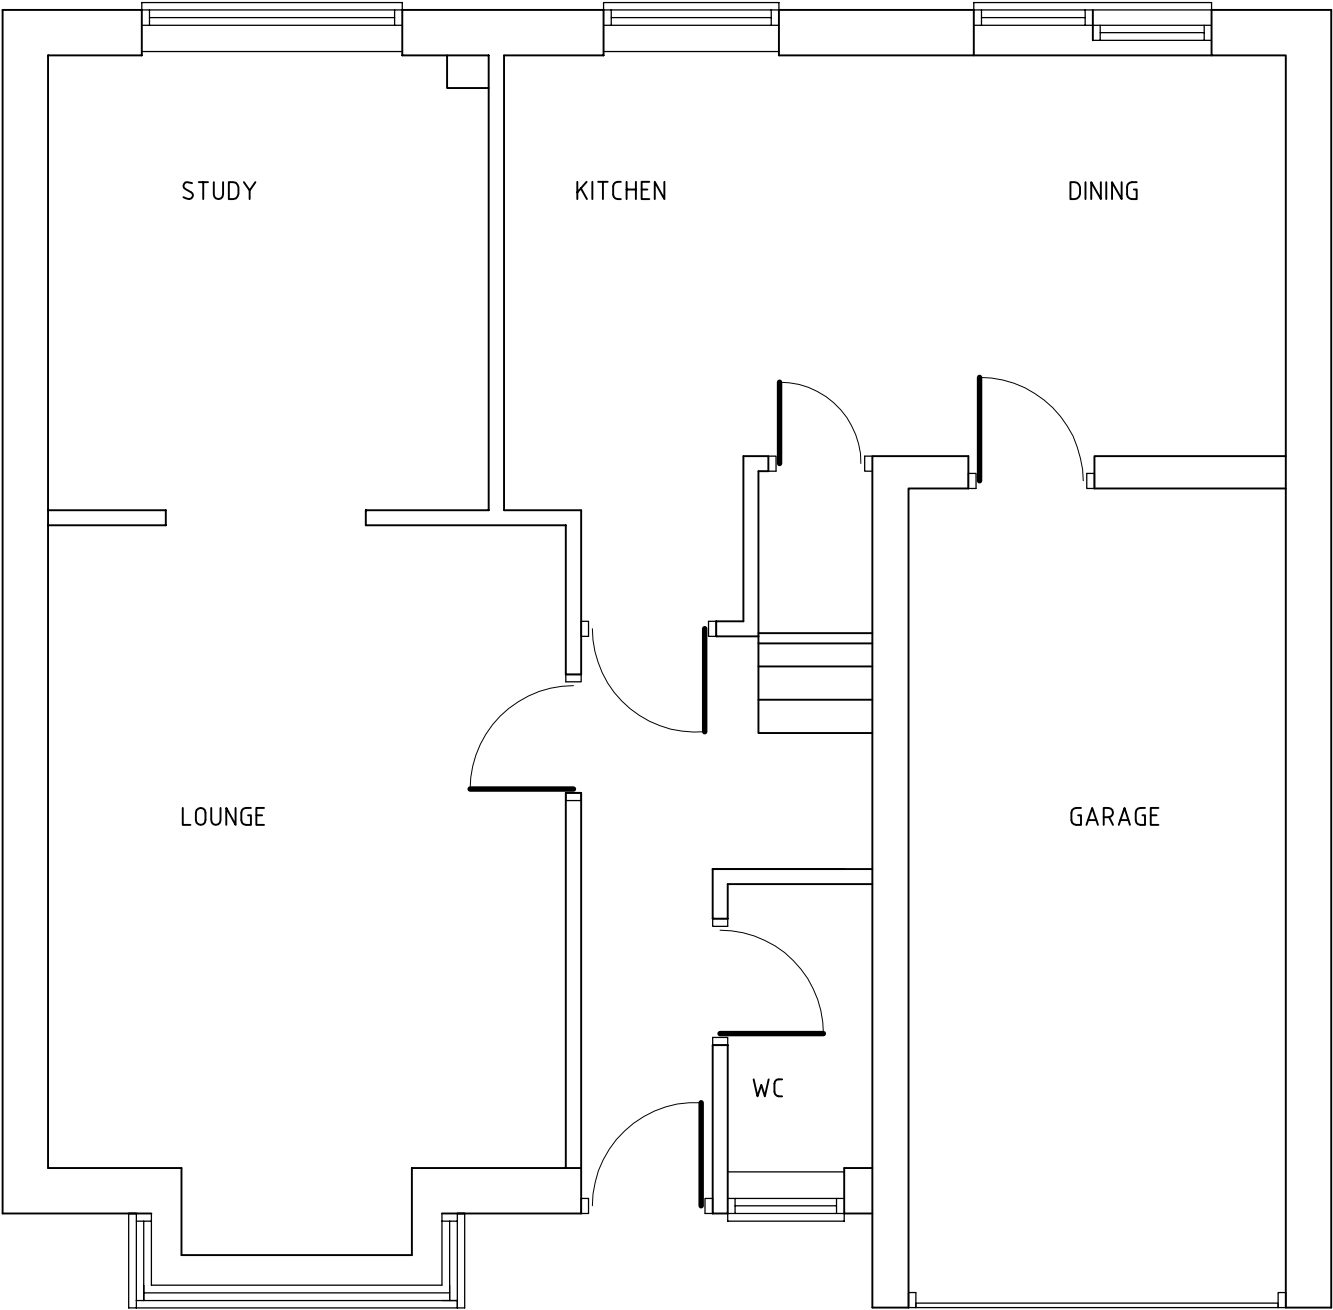


EXISTING GROUND FLOOR

THIS DRAWING IS THE PROPERTY OF CREATIVE DESIGN (STRUCTURAL) LTD - COPYING / REDISTRIBUTION BY CONSENT ONLY
DO NOT SCALE FROM THIS DRAWING IF IN DOUBT ASK

NOTES

 

Metric Scale 1:50

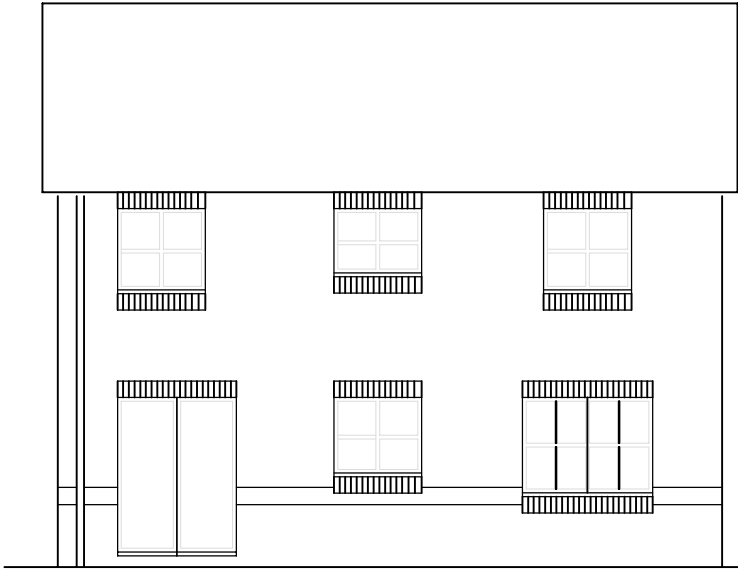

EXISTING REAR ELEVATION

PROJECT 3 HAFOD EMMER GREEN RG4 8LZ					
TITLE EXISTING GROUND FLOOR PLAN AND REAR ELEVATION					
 CREATIVE DESIGN (STRUCTURAL) Ltd. 17 FOX ROAD, LANGLEY, SLOUGH SL3 7SQ Tel 01753 543129 info@cdstructural.com www.cdstructural.com					
DRAWN RS		SCALE @ A3 1:50			
DATE DEC 2021					
DRAWING No.		REV.			
S14521/01		A			