

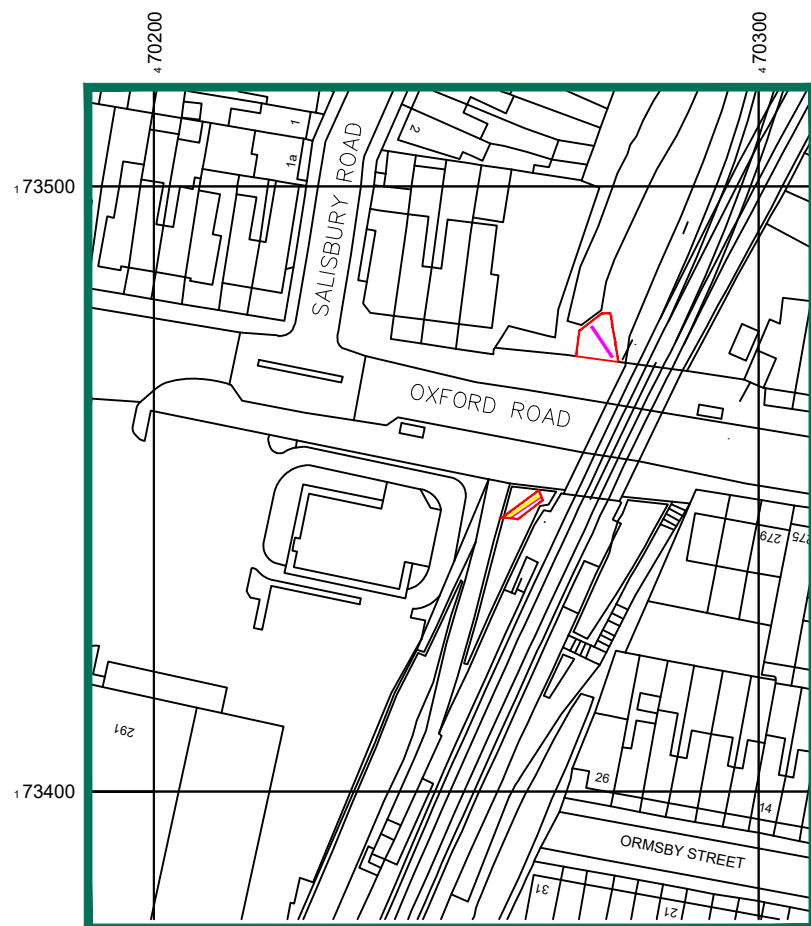


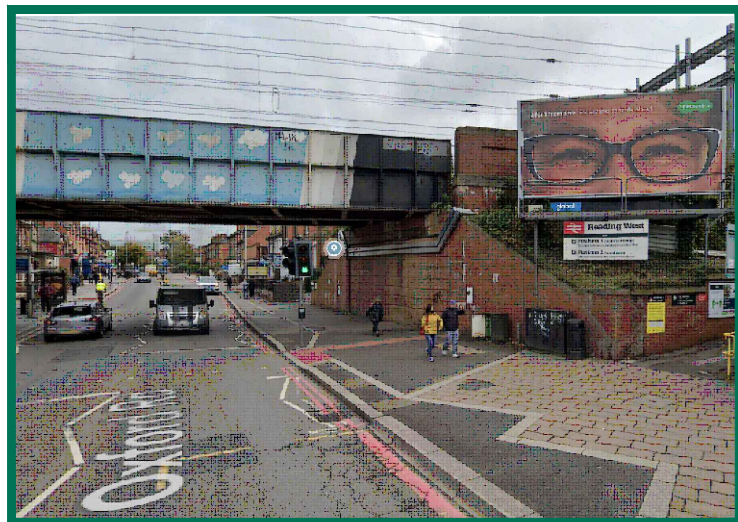


LOCATION PLAN

 


SITE PHOTOGRAPH

STREETVIEW LINK – <https://goo.gl/maps/wdhZY2Yj3kx8bBJi9>

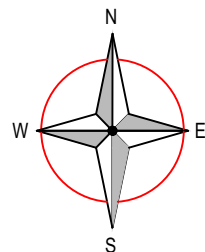


EXISTING SIGN TO BE
REMOVED AS PART OF
APPLICATION

EXISTING/PROPOSED SIGN
LOCATION

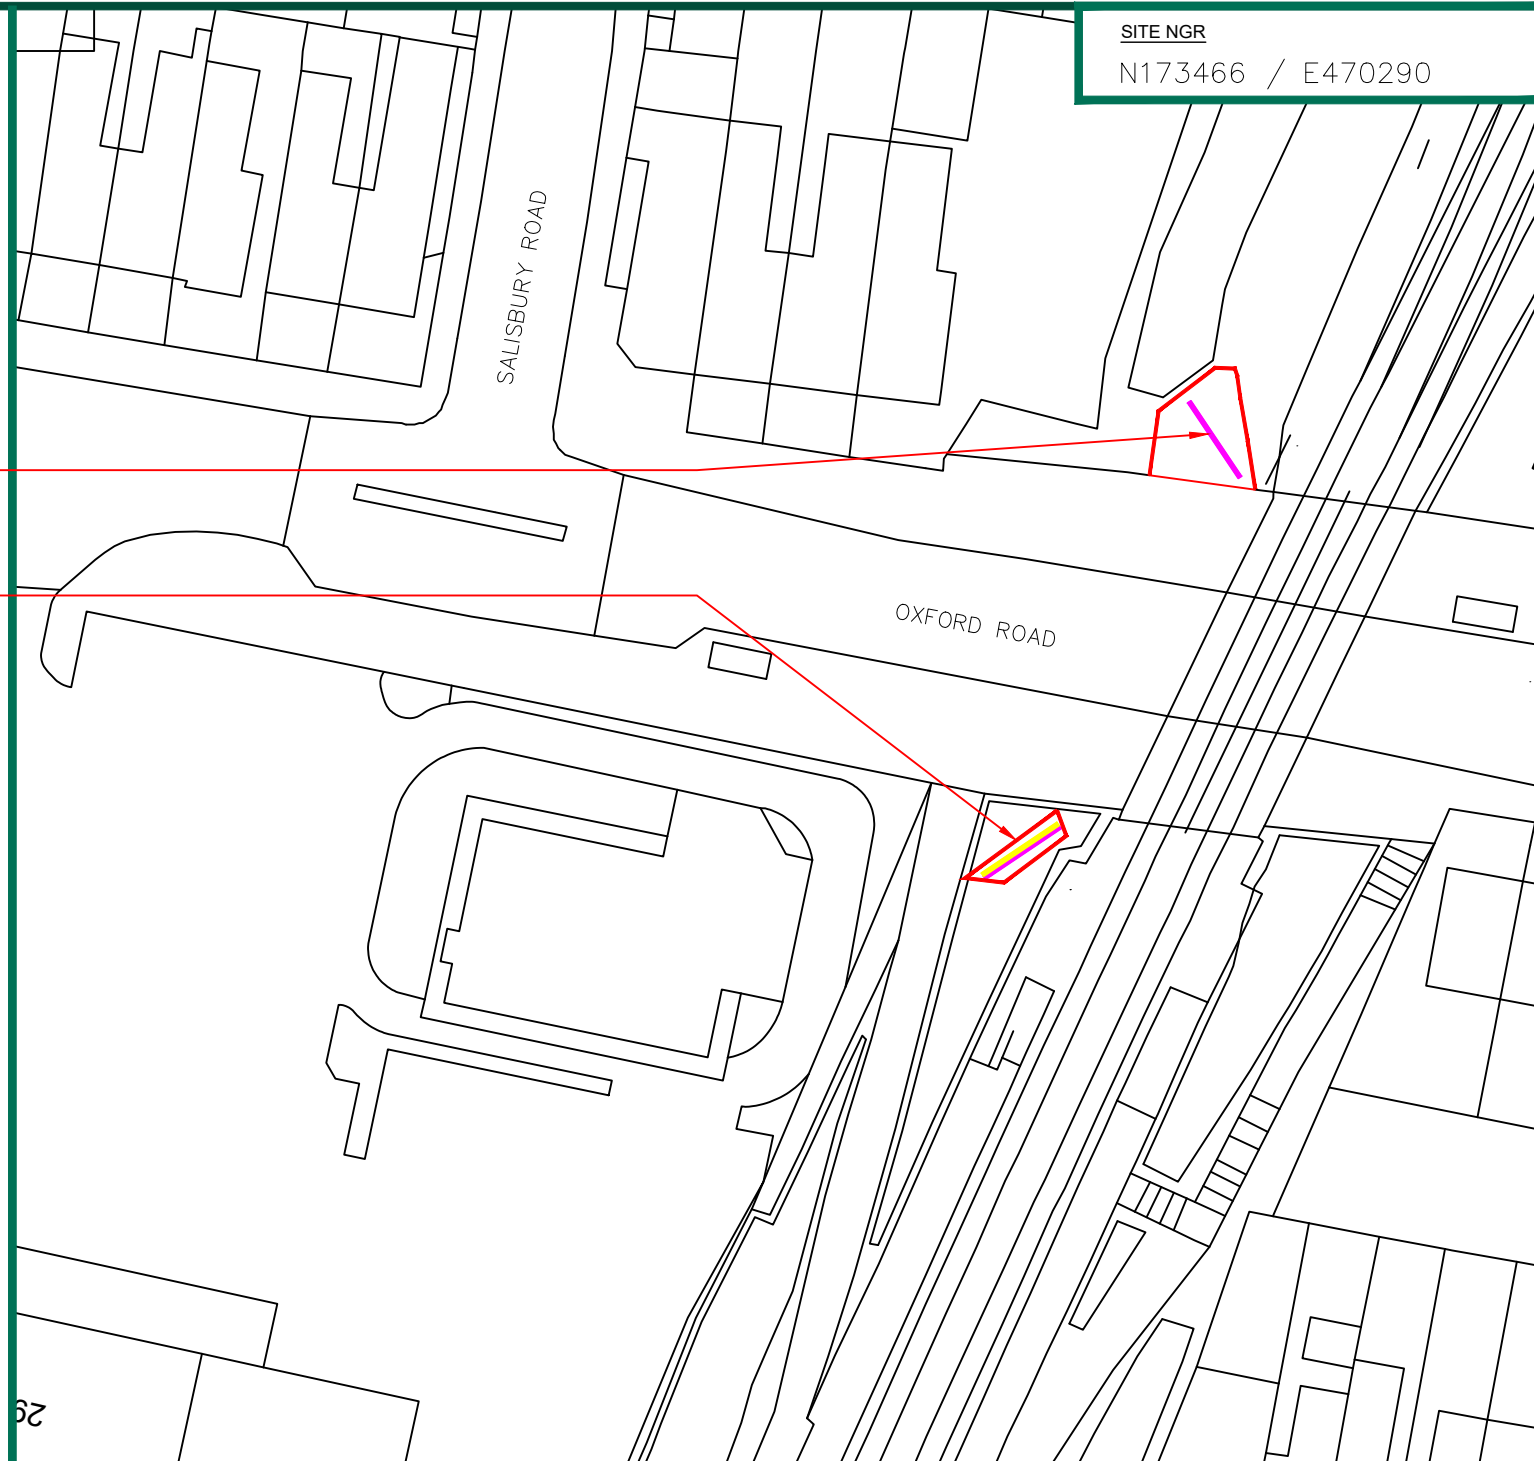

SITE NGR
N173466 / E470290

SITE PLAN

 

- SITE DEMISE LINE
- EXISTING 48-SHEET ADVERTISING HOARDING
- UPGRADE OF 1No. 48-SHEET ADVERTISING HOARDING TO DIGITAL LED DISPLAY



CLIENT



ADDRESS
SIGNAGE REPLACEMENT AT READING WEST STN
EMBANKMENT, OXFORD RD, READING RG30 1AS

TITLE
SITE LOCATION PLAN

DRAWING NUMBER
YZ130301466001_001_A

A	FIRST ISSUE	DRW	28.02.22	DCC
REV	DESCRIPTION	BY	DATE	CHKD
SCALE	DRAWN	CHECKED	APPROVED	
AS SHOWN	PH	DCC	PC	
	DATE	DATE	DATE	
	28.02.22	28.02.22	28.02.22	