




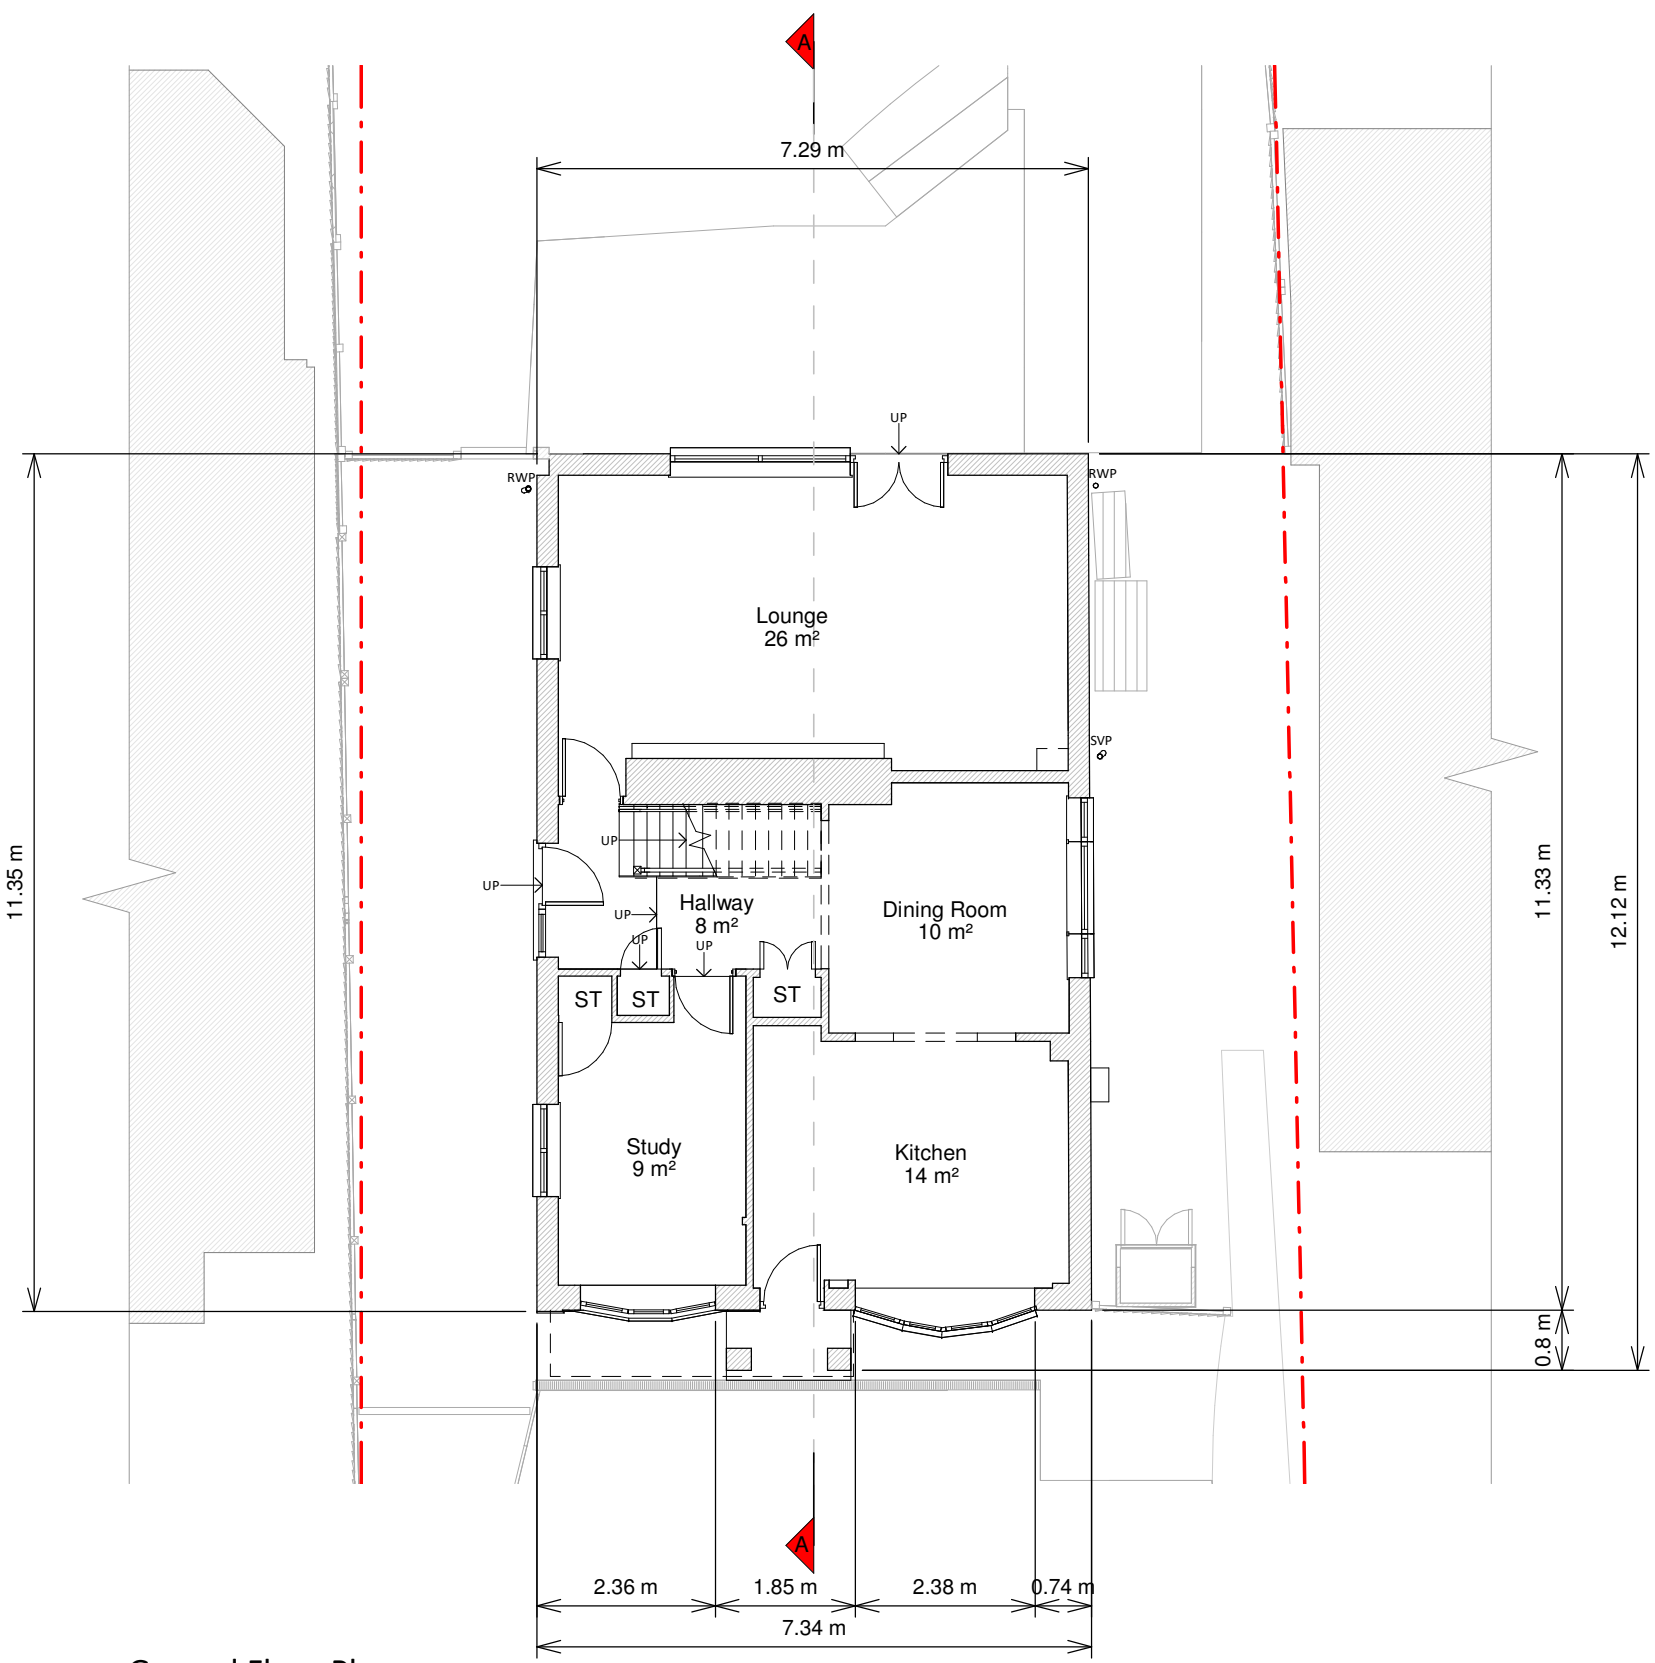

Ground Floor Plan

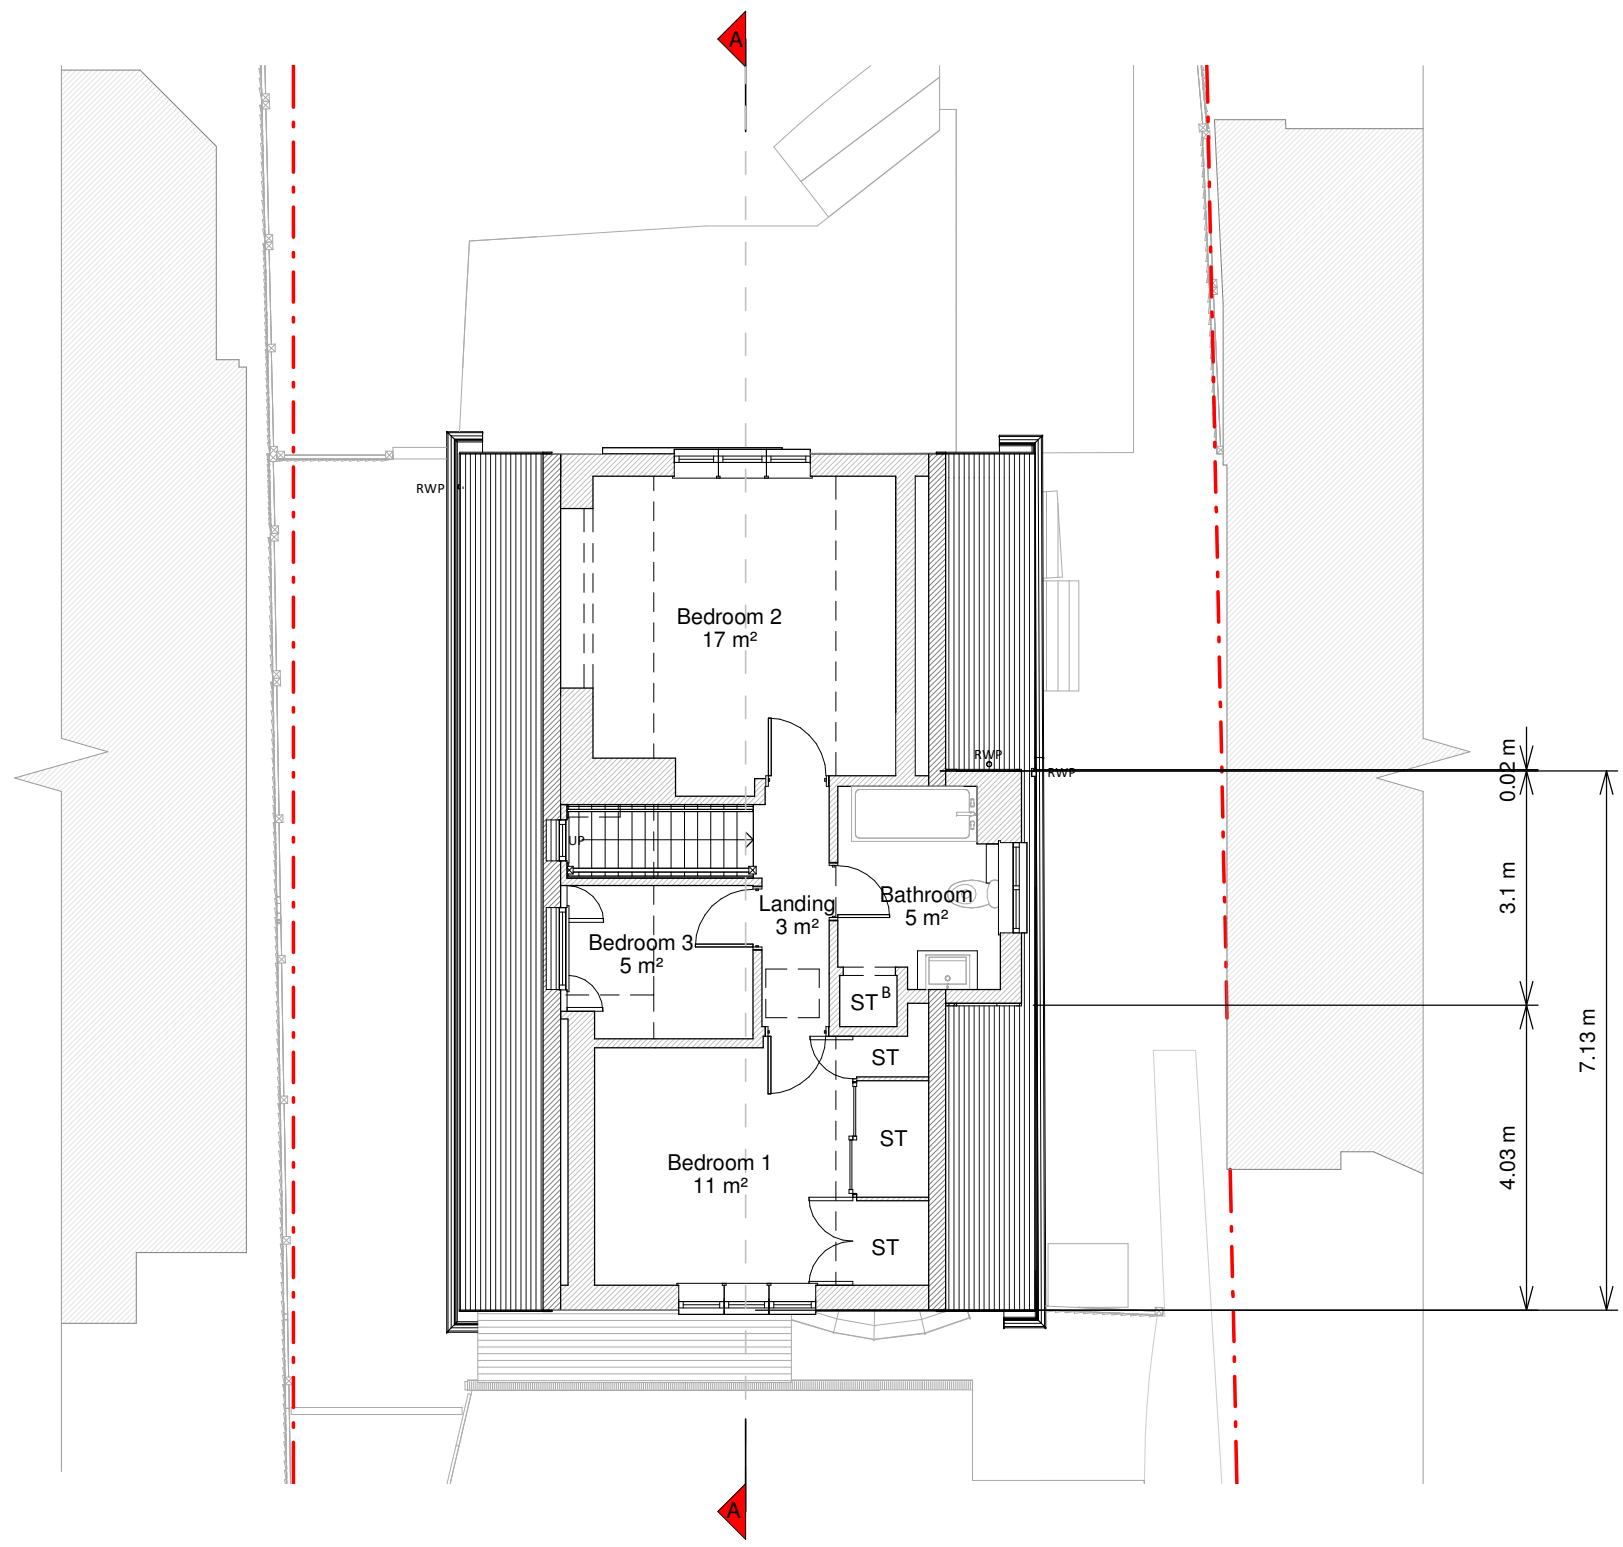

First Floor Plan

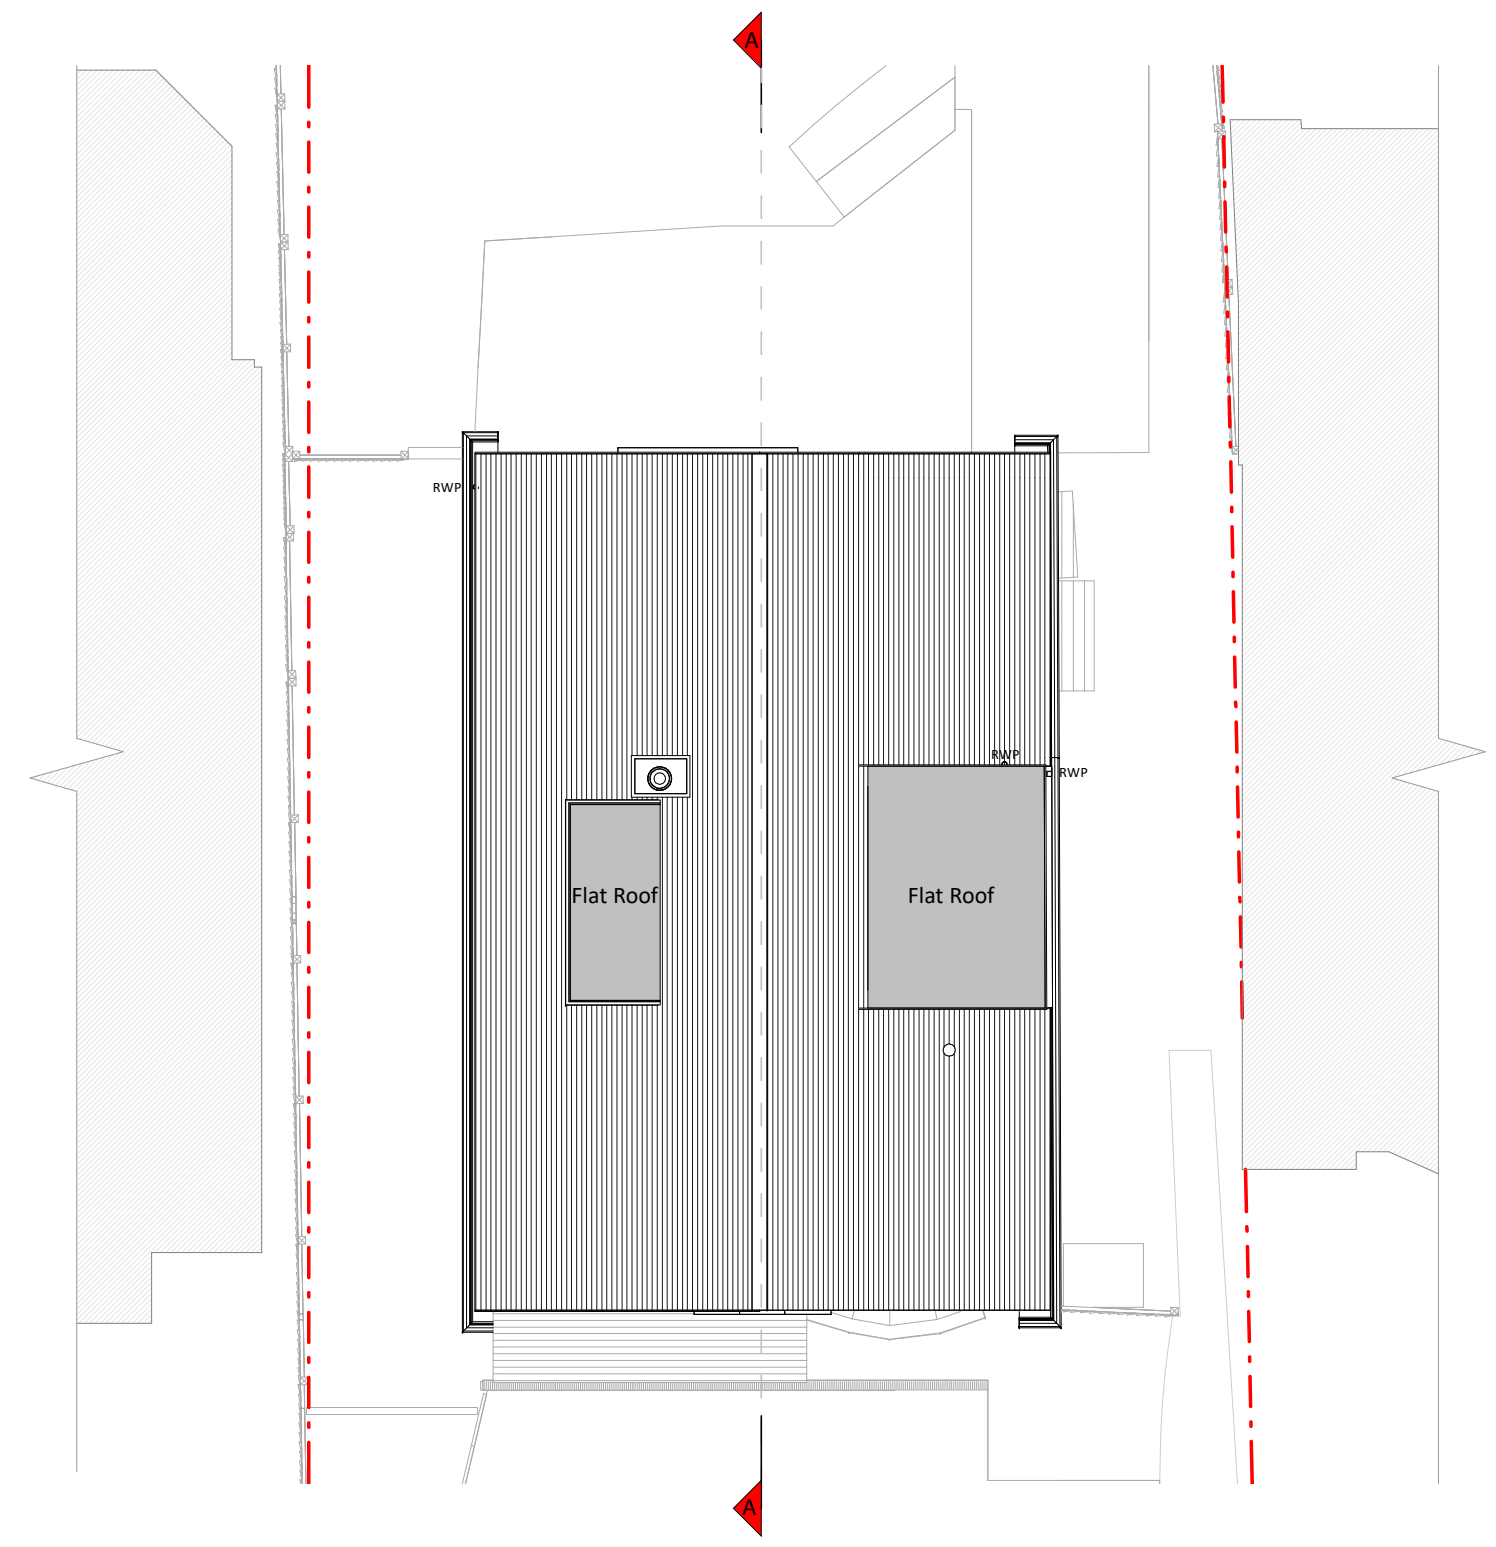

Roof Plan


Copyright in the design and the drawings is the property of RESI. Reproduction in whole or in part is forbidden without written sanction of RESI. This document may be used in connection with all other relevant construction and drawings.

RESI accepts no liability for any variation, loss or damage of whatsoever nature and however arising from any variation which has not been referred to them and their approval obtained.

Drawn to actual scale. For planning purposes only. All dimensions to be cross checked on site prior to construction and completion of works. Any discrepancies to be reported to RESI immediately.

NOTES

MATERIALS:

 

Revision		
Rev	Notes	Date
A	Planning Issue	15.02.2022



CONTACT
www.resi.co.uk
hello@resi.co.uk

KEY

Existing walls	Boundary line
Existing furniture	Level line
	3.5m head height
	3.8m head height

JOB TITLE
Proposed facade alterations,
ground floor wrap around,
rear extension dormer
extension and floor plan
redesign and all associated
works at 18A Hawthorne Road

STATUS
Planning Drawings

DRAWING TITLE
Existing Drawings

CLIENT
Hannah Wetton

SCALE
1 : 100 at A1

DATE
Feb 2022

DRAWING NO. 8127288 -
1100

DRAWN
ARG

CHECKED
AK

