



This drawing may be scaled with reference to the scale bar for planning application purposes only. Do not scale for any other purpose, use only annotated dimensions. All dimensions are to be checked by parties using the drawing, and any errors or omissions are to be reported to Weston & Co Architects Ltd.


Rev.	Date	Note	Author	Checked
-	dd/mm/yy	Note	XXX	XXX

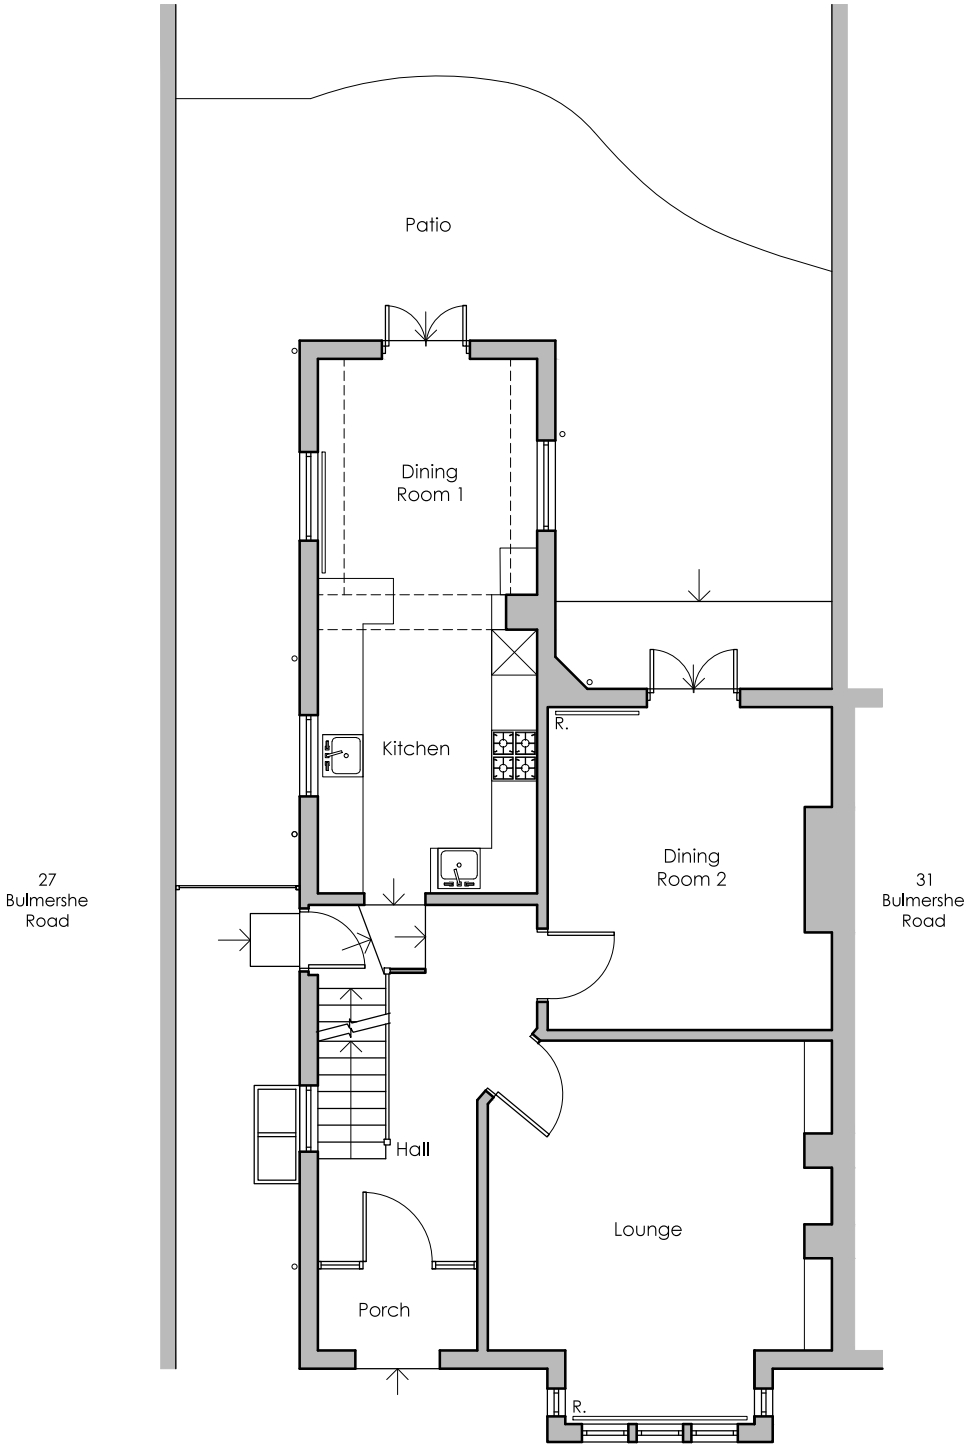



Existing Ground Floor Plan

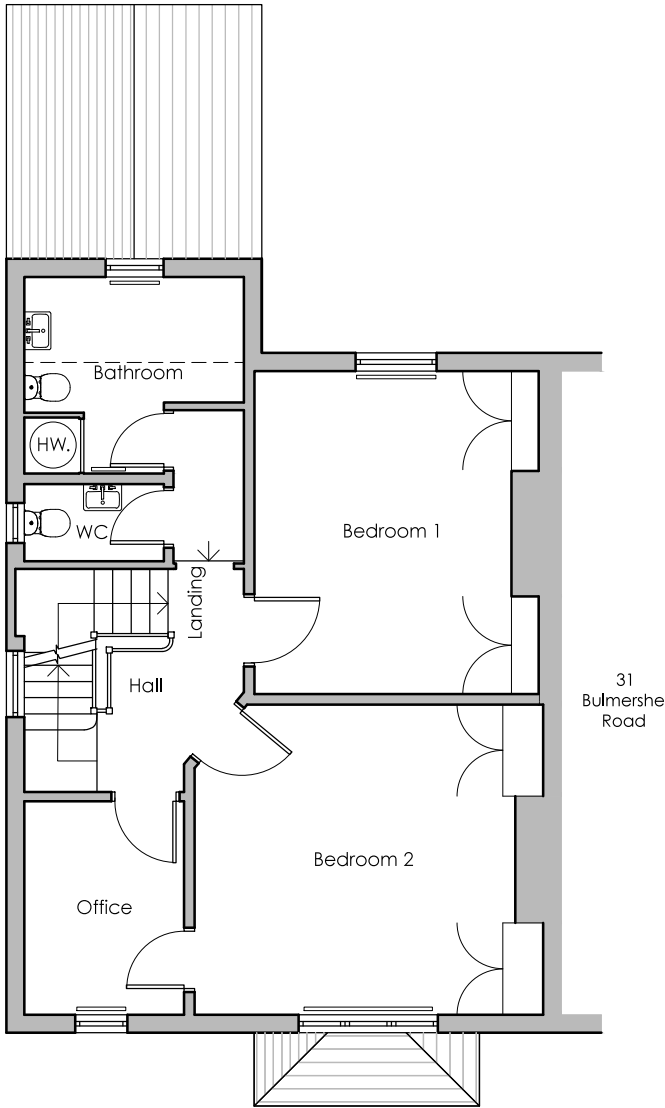

Existing First Floor Plan

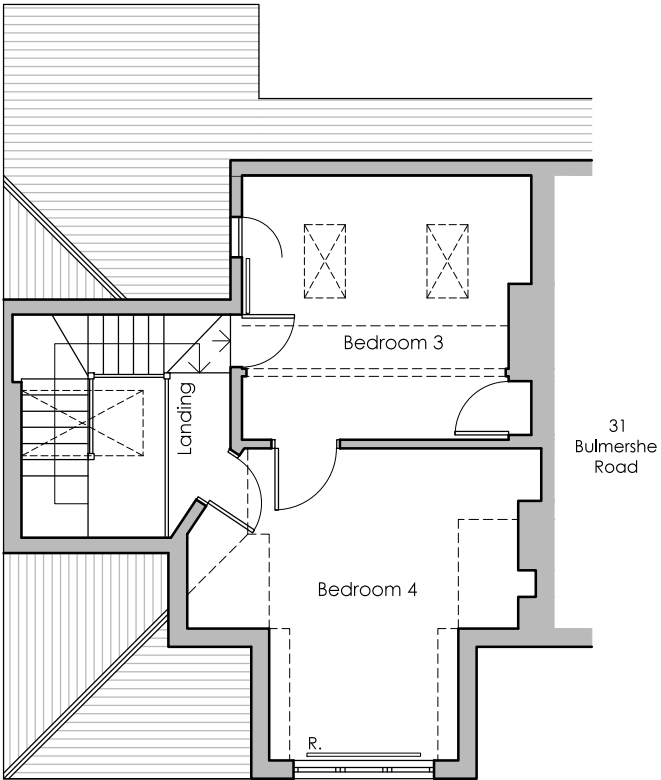

Existing Second Floor Plan

 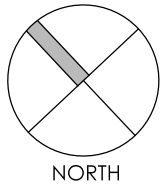

Project	House Alterations & Extension 29 Bulmershe Road Reading RG1 5RH					Drawing	Existing Ground, 1st & 2nd Floor Plans				
						Job-Dwg Number	21005-PL-02			Rev.	-
Client	Mr and Mrs Bartsch					WESTON + CO ARCHITECTS Watlington House 44 Watlington Street Reading, RG1 4RJ T. 0118 375 0252 www.weston-co.com					
Status	Planning										
Scale	1/100		Sheet Size A3								
Author	IG	Checked	CTW	Date	09/07/21						