



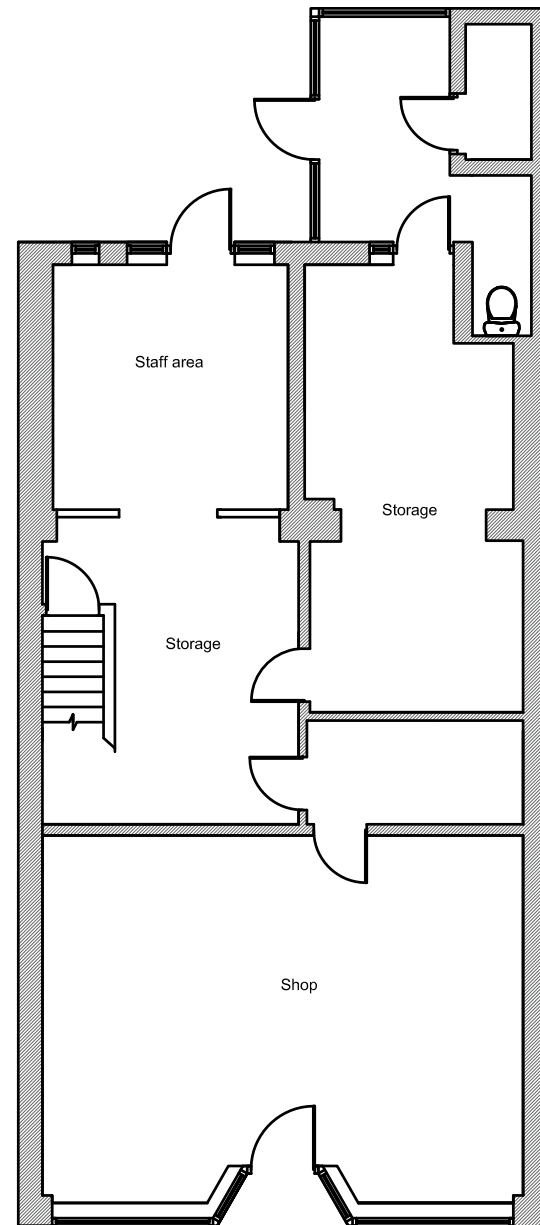

Existing Ground Floor



Existing Front Elevation

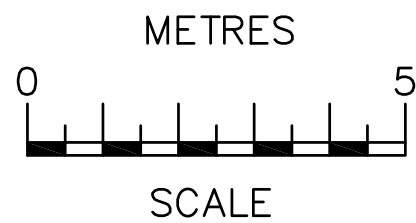

NOTES
The contractors are to check all the dimensions, levels, drain runs and general condition of the site before works commence.

All works are to be carried out in accordance with current Building Regulations, British Standards, Code of Practice and Local Authority Requirements.

Project: 264 Kentwood Hill Reading RG31 6DR		
Title: EXISTING Pans		
Date: 21.03.22	Scale: 1:100 @ A3	
Dwg. No. KH.264.EX.101		Rev: