



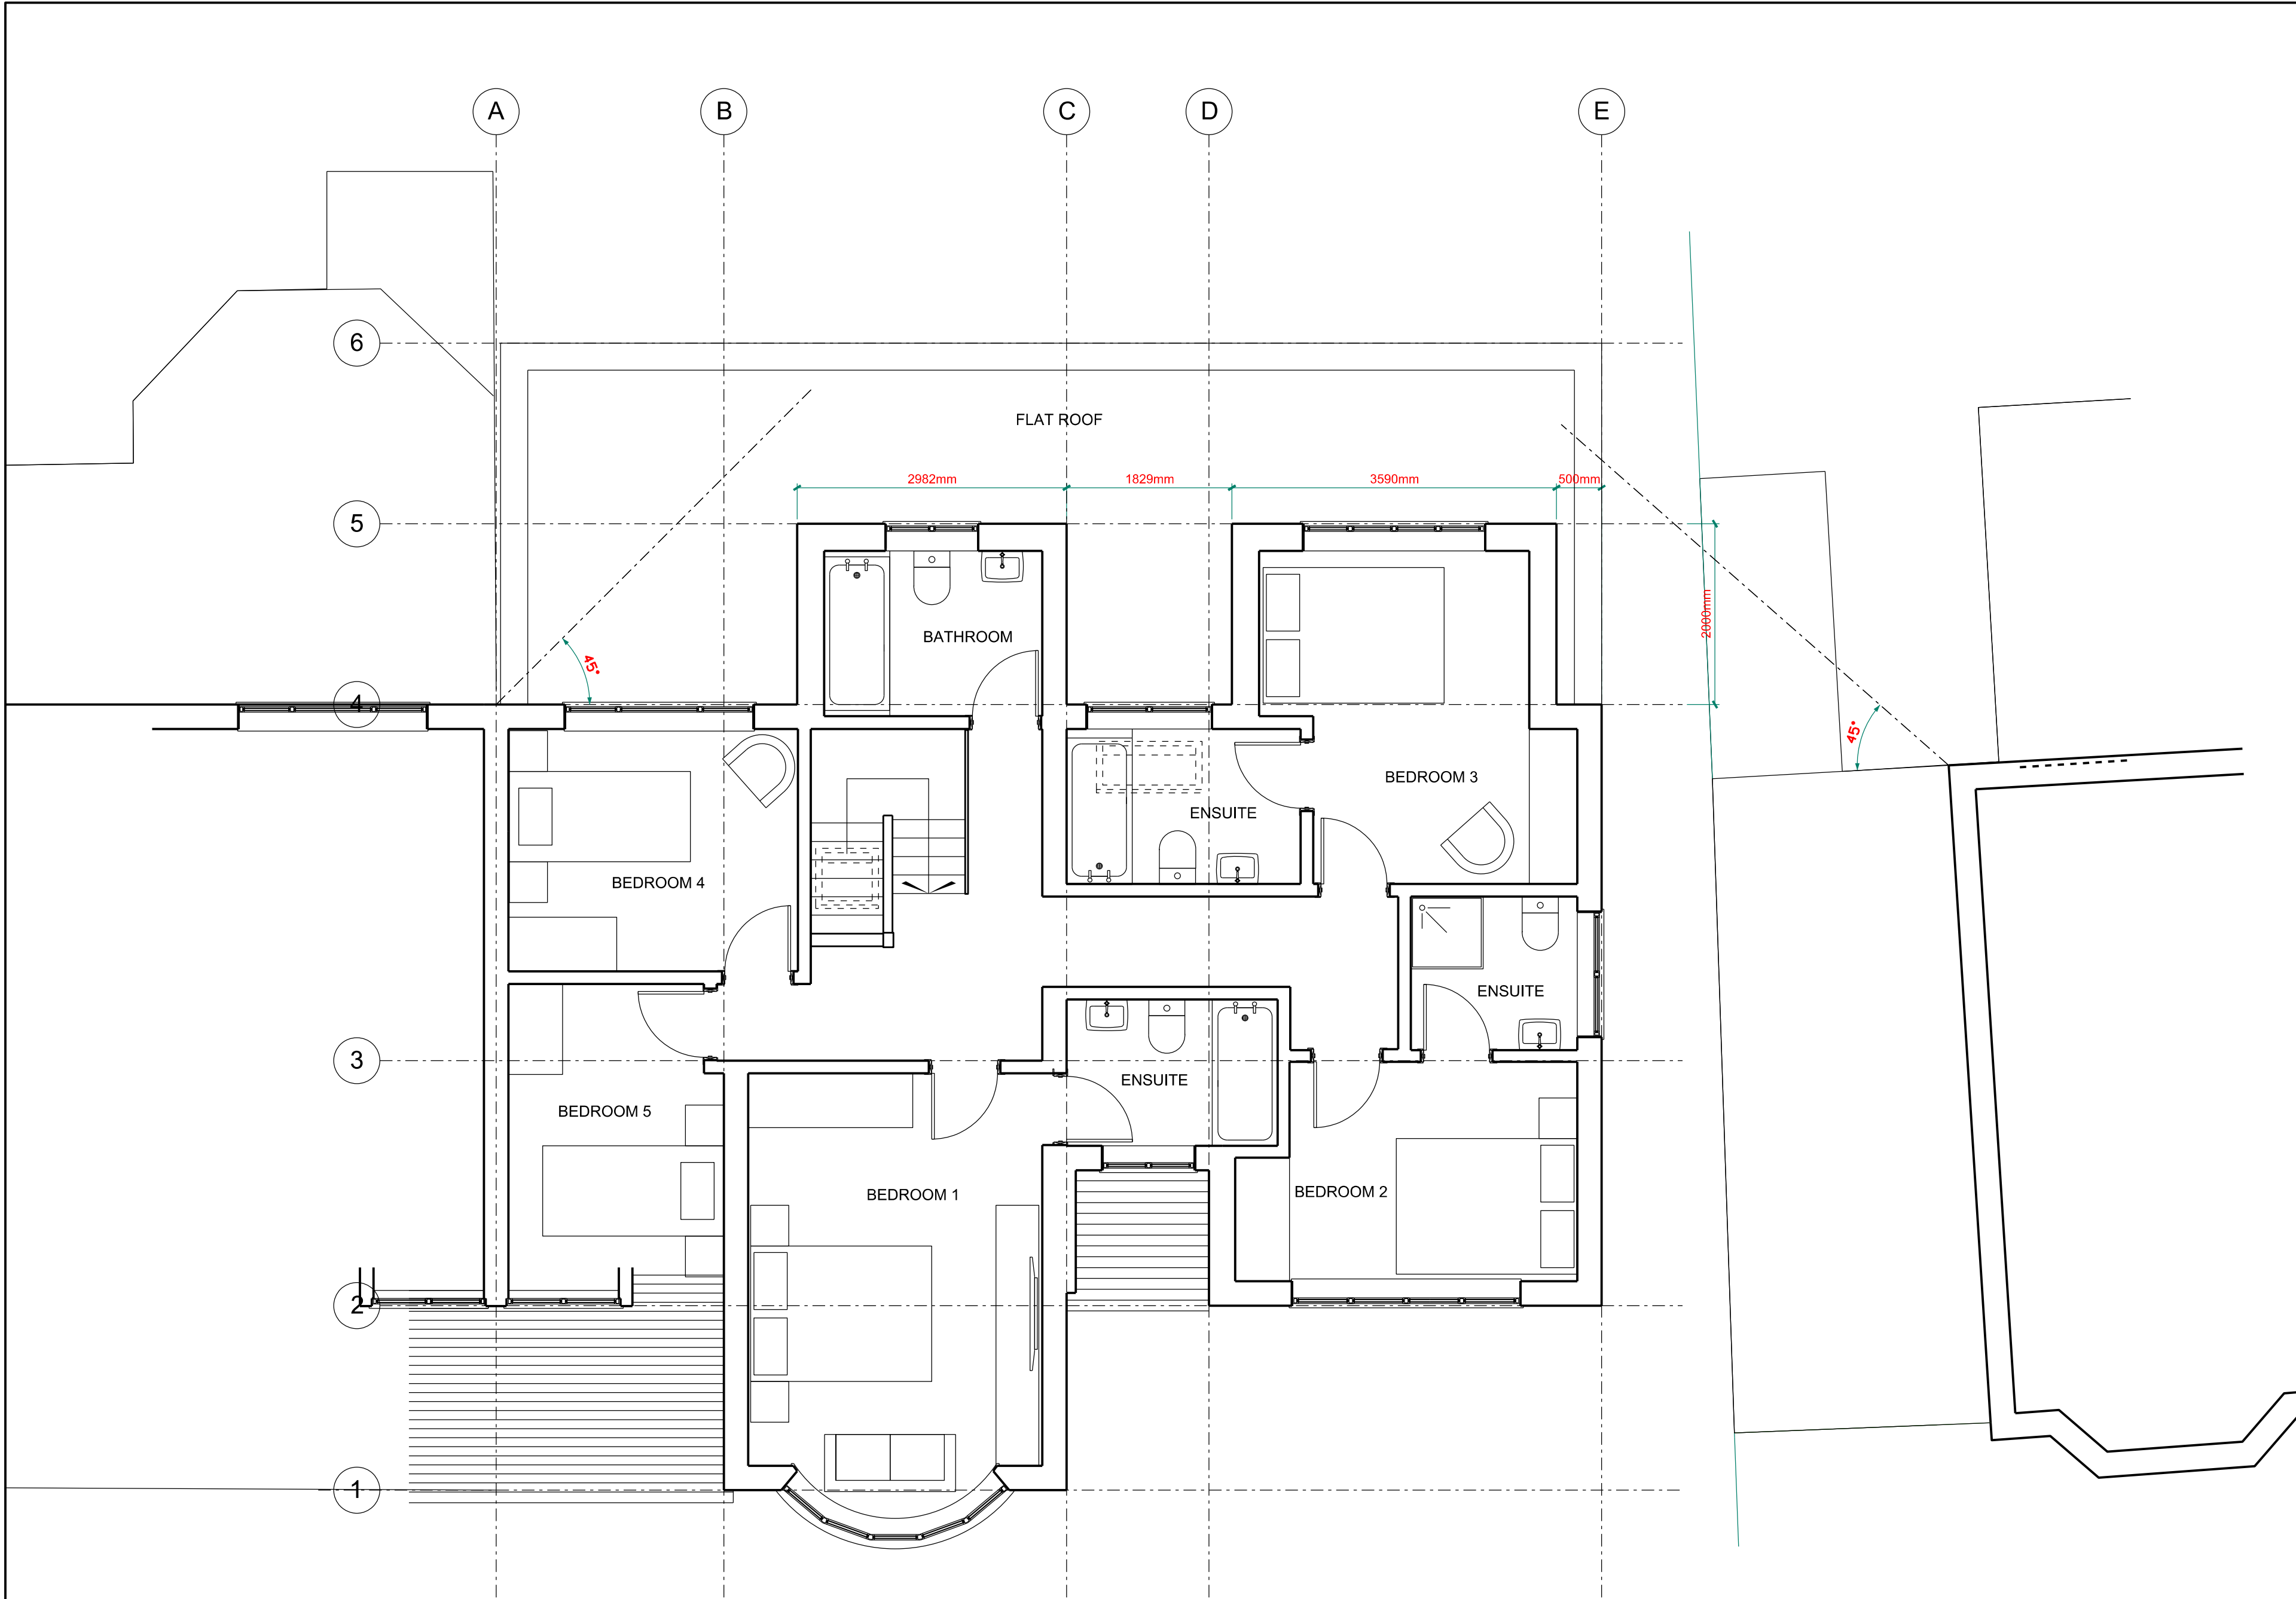

NOTES:

All construction to comply with all relevant and current building regulations.
For building regulation compliance please refer building regulation structural engineers drawing.
All Dimensions to be measured by contractor on site prior to construction. Not for construction.

01 PROPOSED FIRST FLOOR PLAN

 

D1	13/02/2022	Planning
REV.	DATE	REASON FOR ISSUE
POWELL SKEETE ASSOCIATES		
ARCHITECTS & DEVELOPMENT CONSULTANTS		
17 Beechcroft Avenue Harrow HA2 7JD		
Project Address: 38 Stanhope Road		
Reading RG2 7HN		
Project Number: PSA 2089		
Description: Ground Floor rear extension and part first floor rear extension		
SCALE: 1:50@A2		
STA1004		