




Existing Rear Elevation

1 : 100




Existing Front Elevation

1 : 100

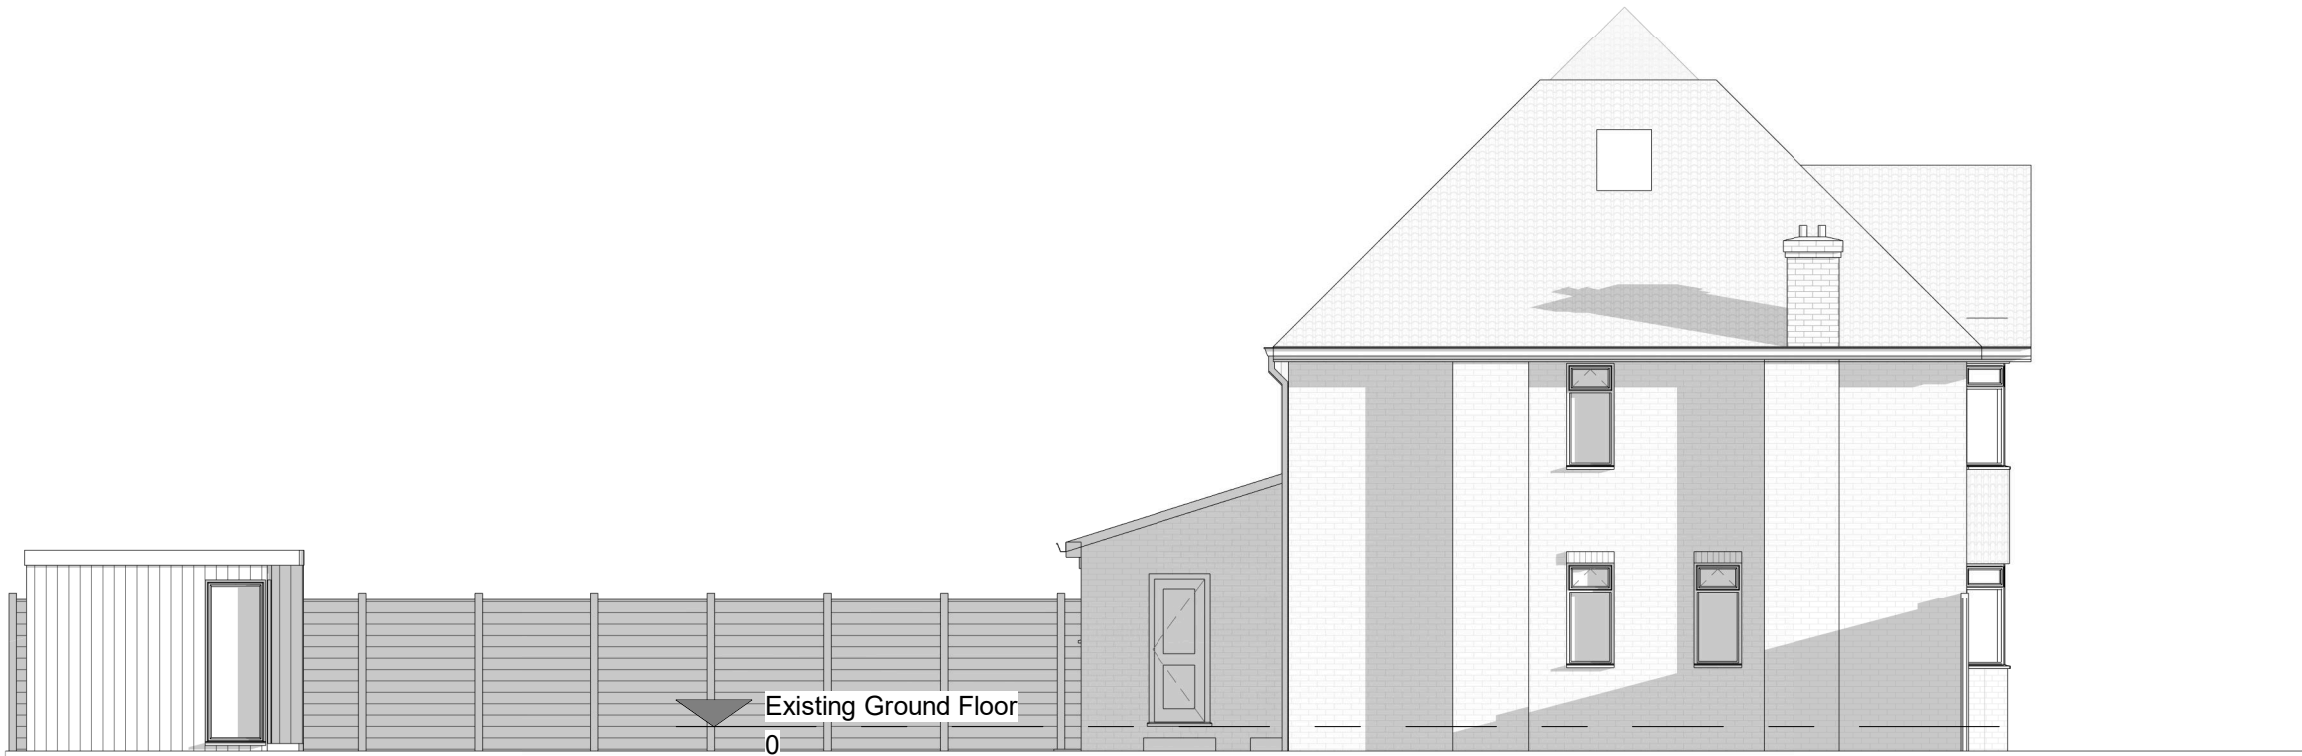

Existing Side Elevation 1

1 : 100

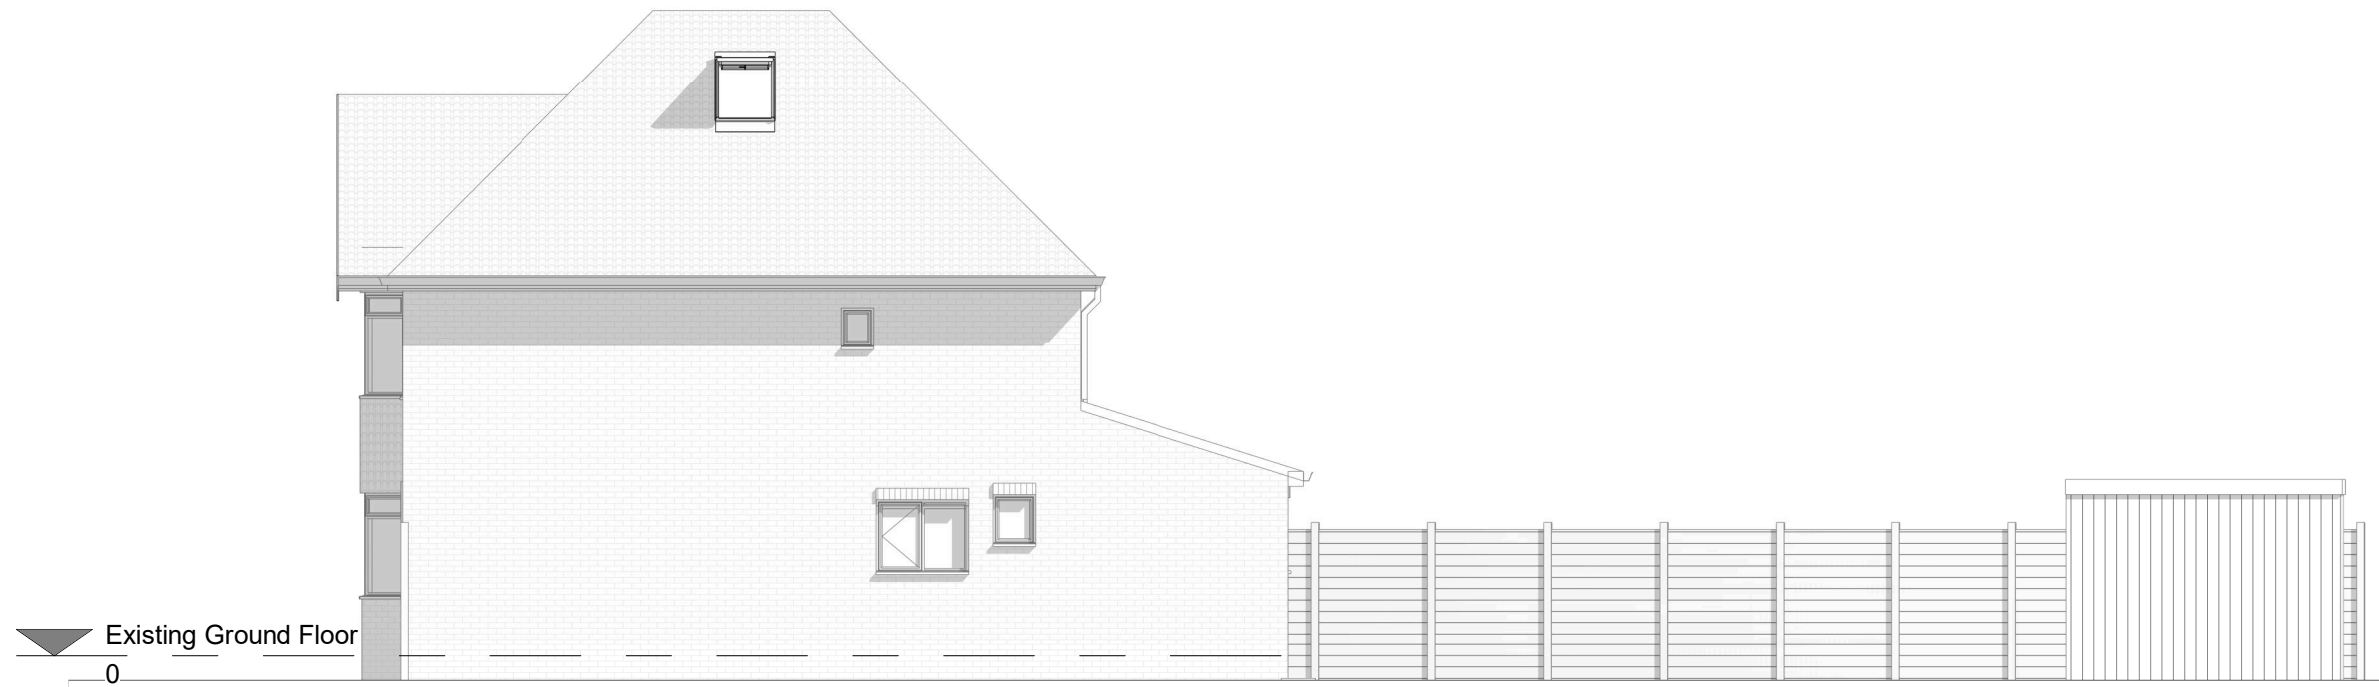


Existing Side Elevation 2

1 : 100




Existing Ground Floor

1 : 100

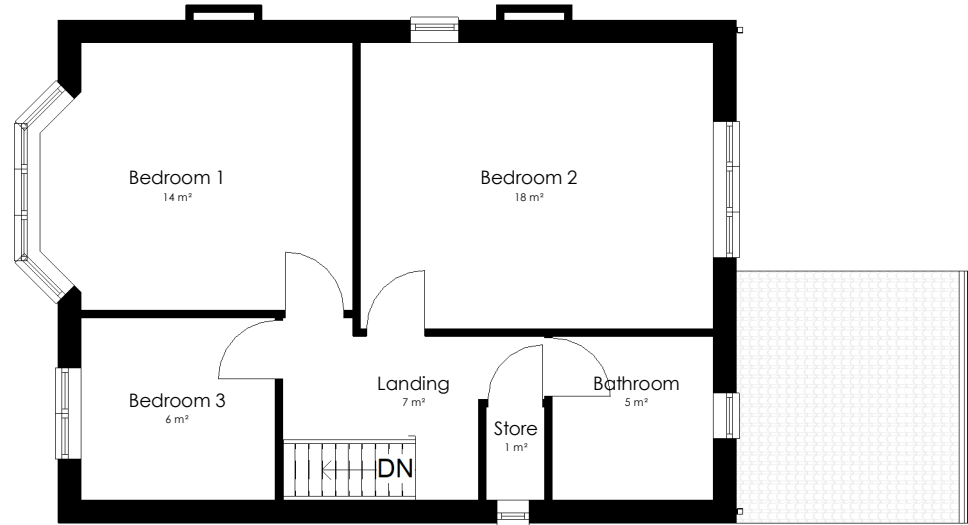


Existing First Floor

1 : 100

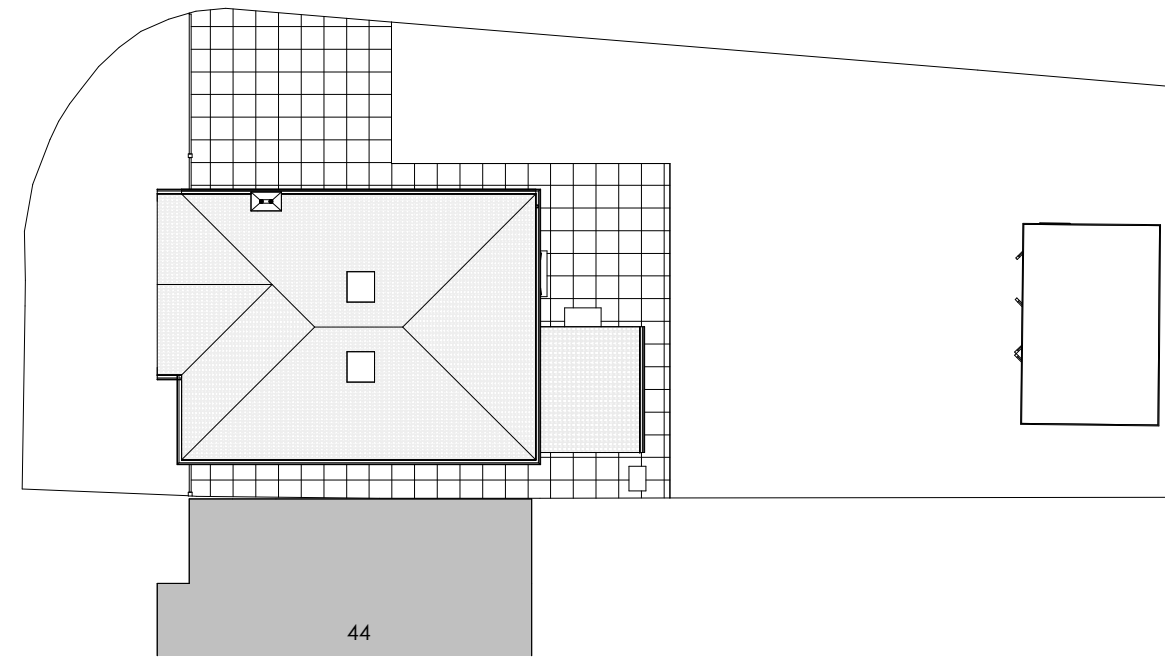

Existing Site

1 : 200

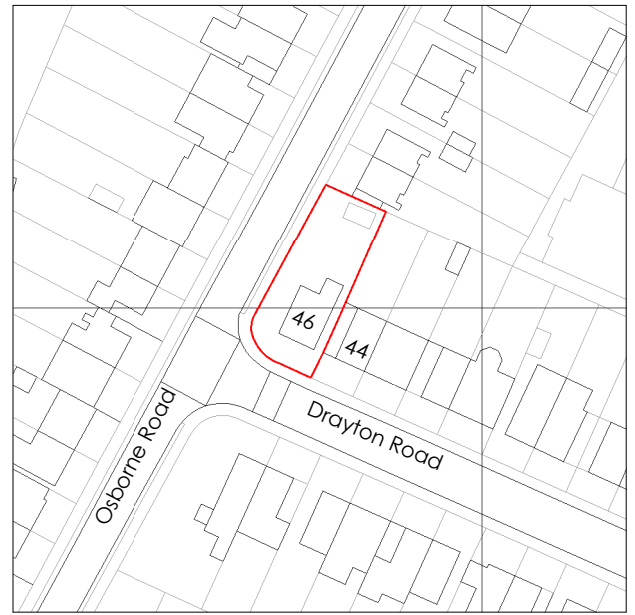

Existing Location Plan

1 : 1250



Existing Block Plan

1 : 500

0 1 2 3 4 5 10m E: 1/100

Zoe Lewis Architects Ltd

15 Maidas Way, Aldermaston, RG7 4HZ
www.zlal.co.uk / 01183 272350
info@zlal.co.uk

PROJECT

298

298-46 Drayton Road

TITLE

Existing

CLIENT

Mr & Mrs O'Sullivan

DRAWN BY

MLS

CHECKED BY

ZEL

SCALE

As indicated

ISSUE DATE

15/07/2021

DRAWING NUMBER

298-A1-00-A

REV

© Zoe Lewis Architects LTD 2021