

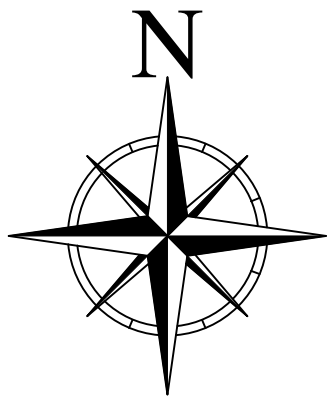


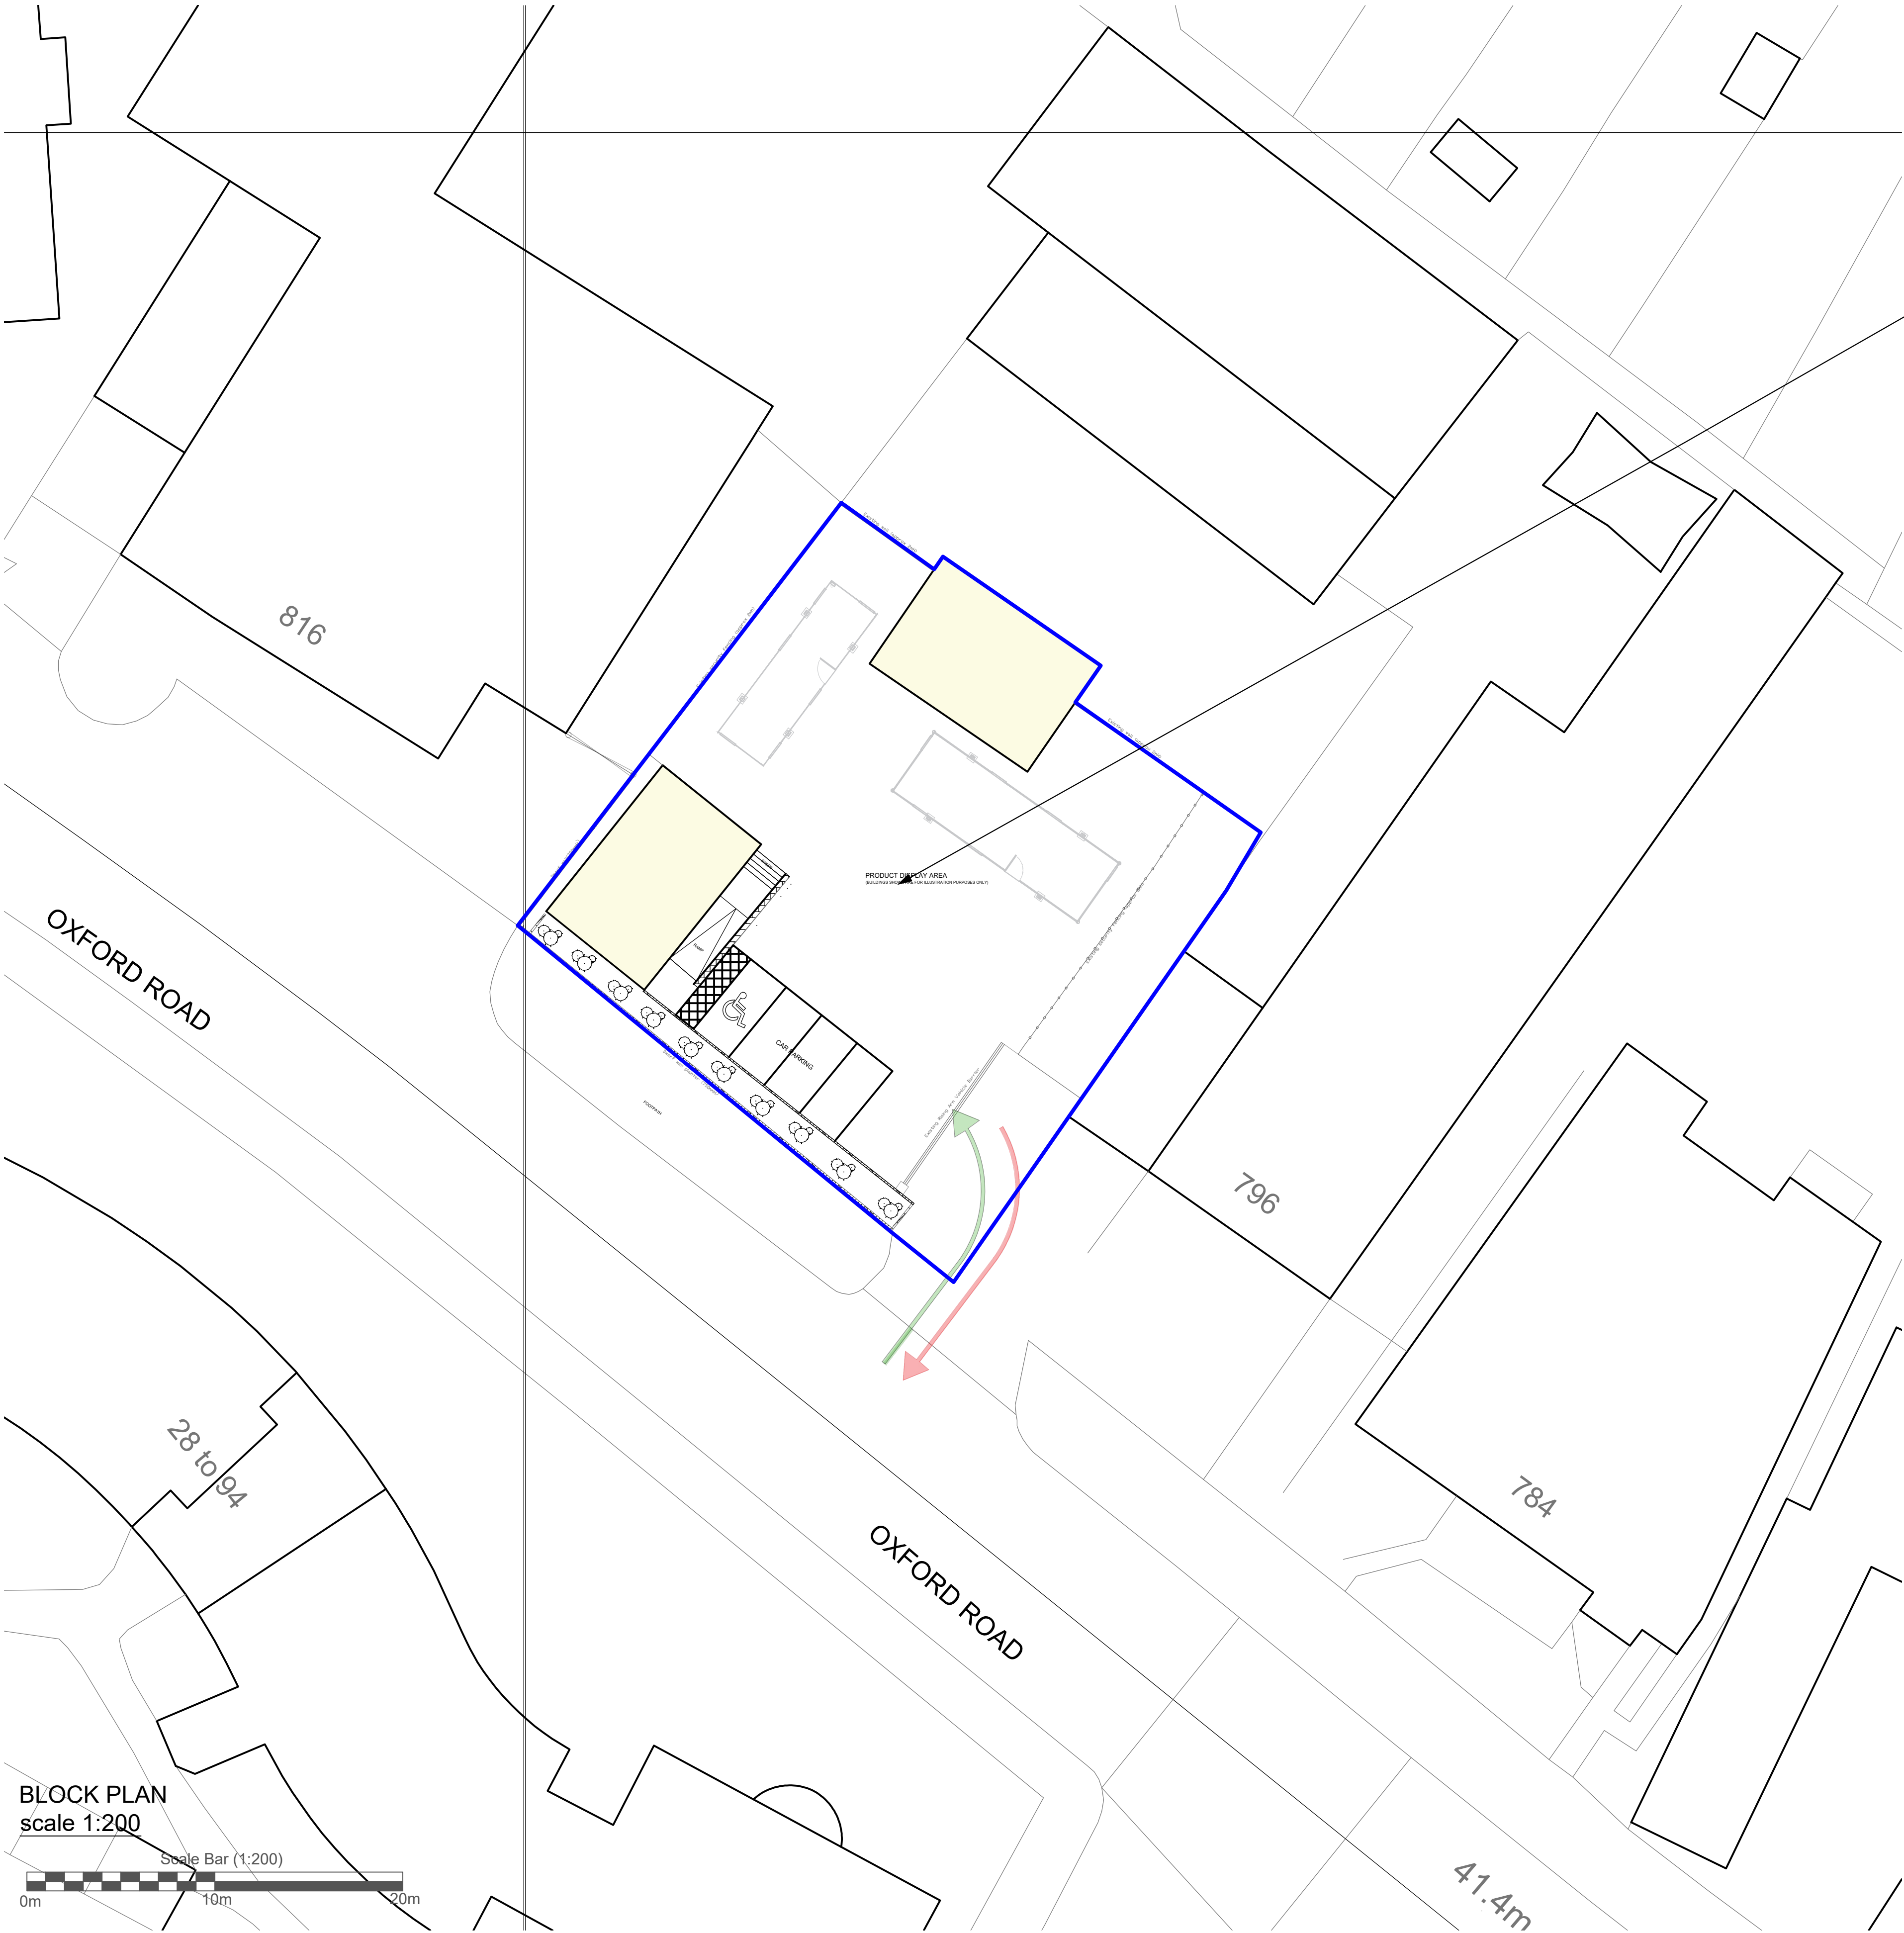

Existing Portakabin Site

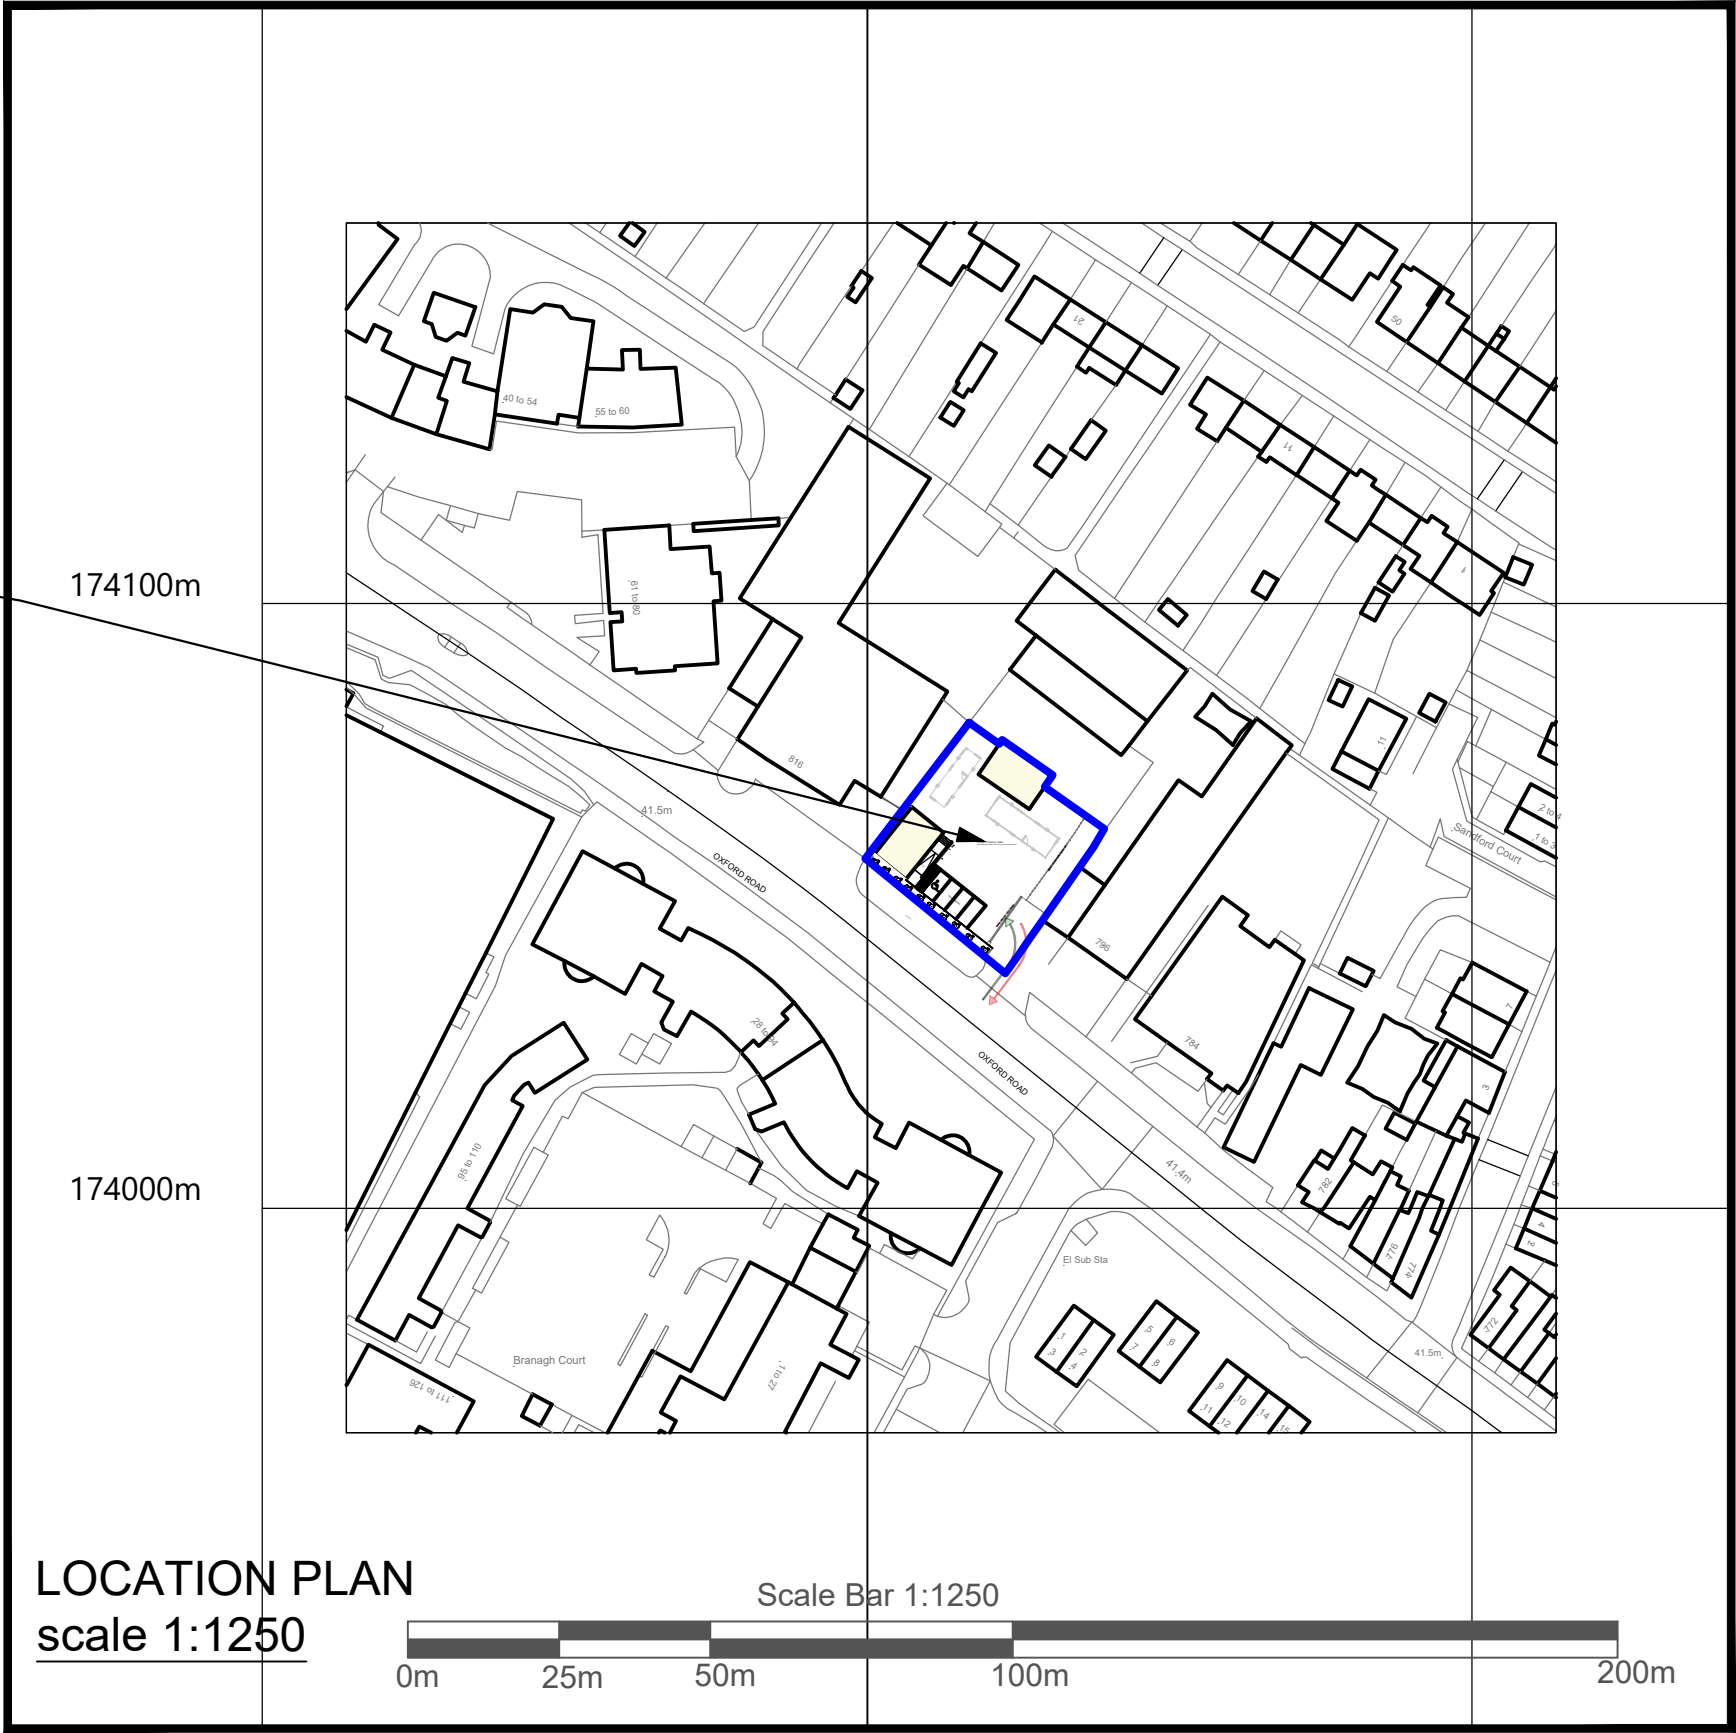

© Crown Copyright 2020 OS Licence no.100041041
Reproduction in whole or in part is prohibited
without the prior permission of Ordnance Survey.

Title

Existing Location & Block Plan

Portakabin Ltd Reading
at 814 Oxford Rd,
Reading
RG30 1EL

Date: 15th March 2022

Scale : 1:200 & 1:1250 @ A1

Drawing Number
TSLPRHC22

Rev.	Date	Notes

NOTES:

- Site plan is based on existing Ordnance Survey information
- Responsibility is not accepted for errors made by others in scaling from this drawing. Contractors must check all dimensions on site. Discrepancies must be reported to the drawing owner before proceeding.

KEY:

- Application Boundary
- Area owned by client but not in application

Portakabin Limited 2000
This drawing is the property of Portakabin Limited,
it must not be copied or reproduced or divulged
to anyone without written permission.