



EXISTING SIDE ELEVATION

EXISTING REAR ELEVATION



EXISTING SIDE ELEVATION

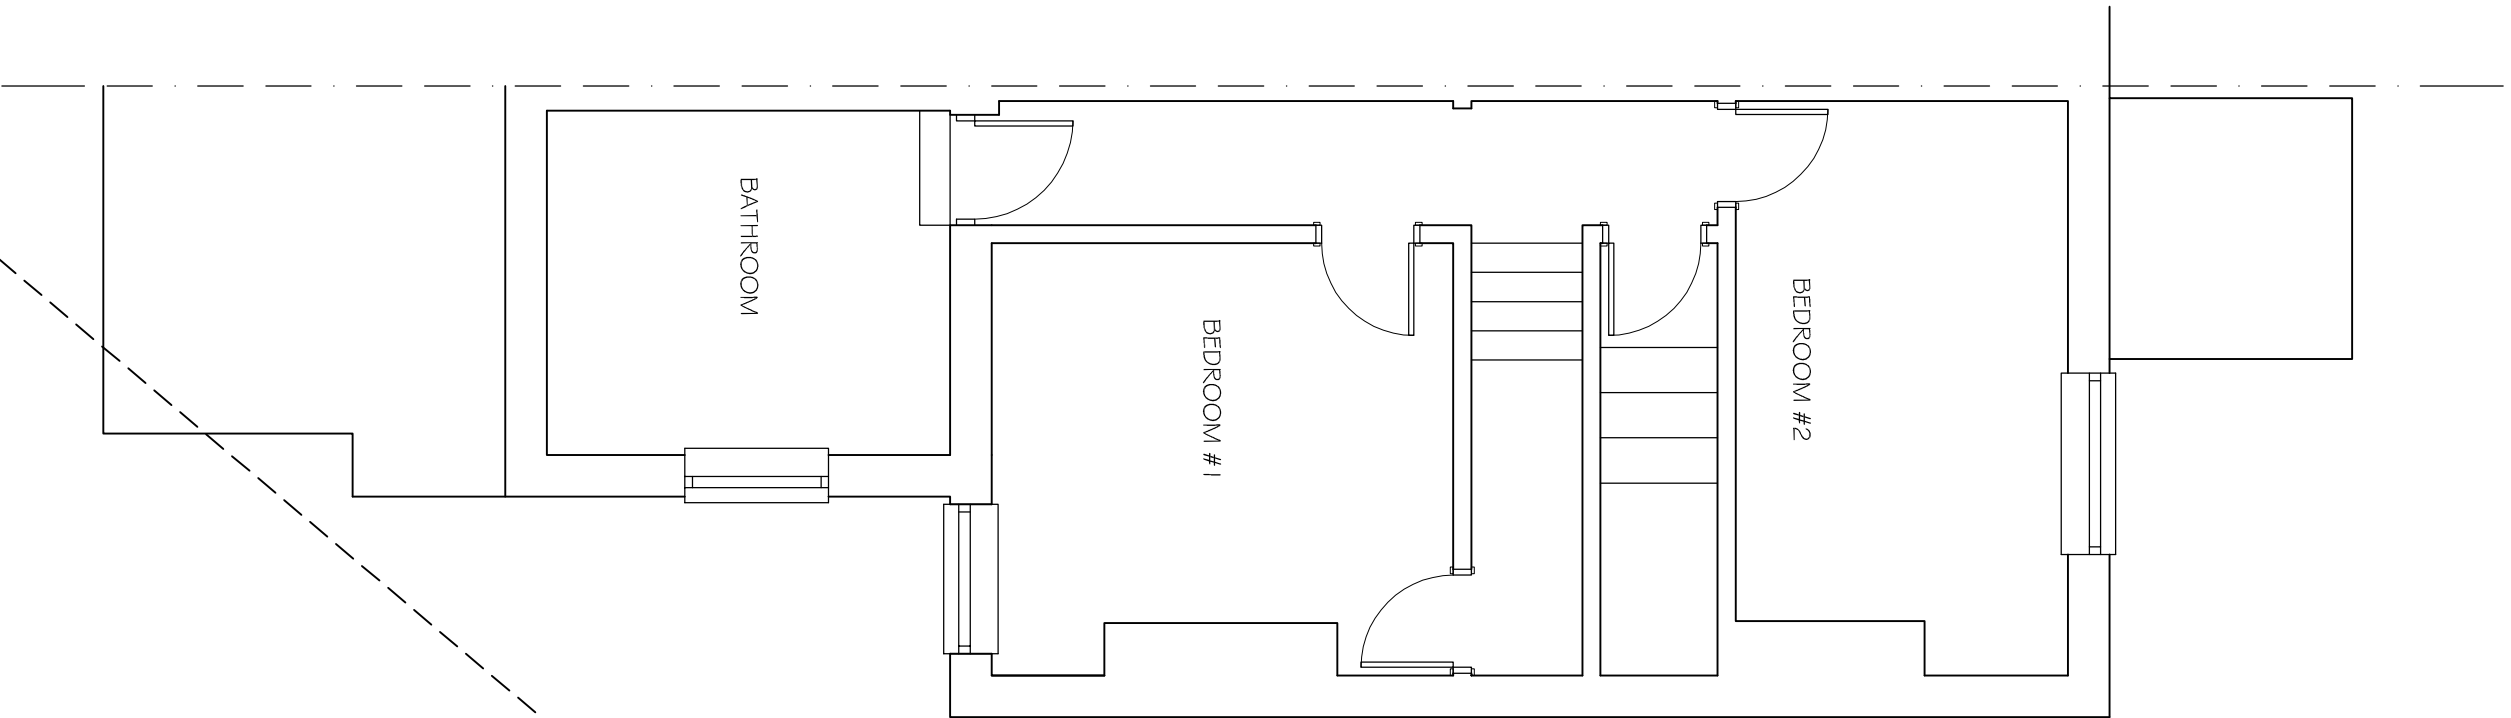

EXISTING FIRST FLOOR PLAN

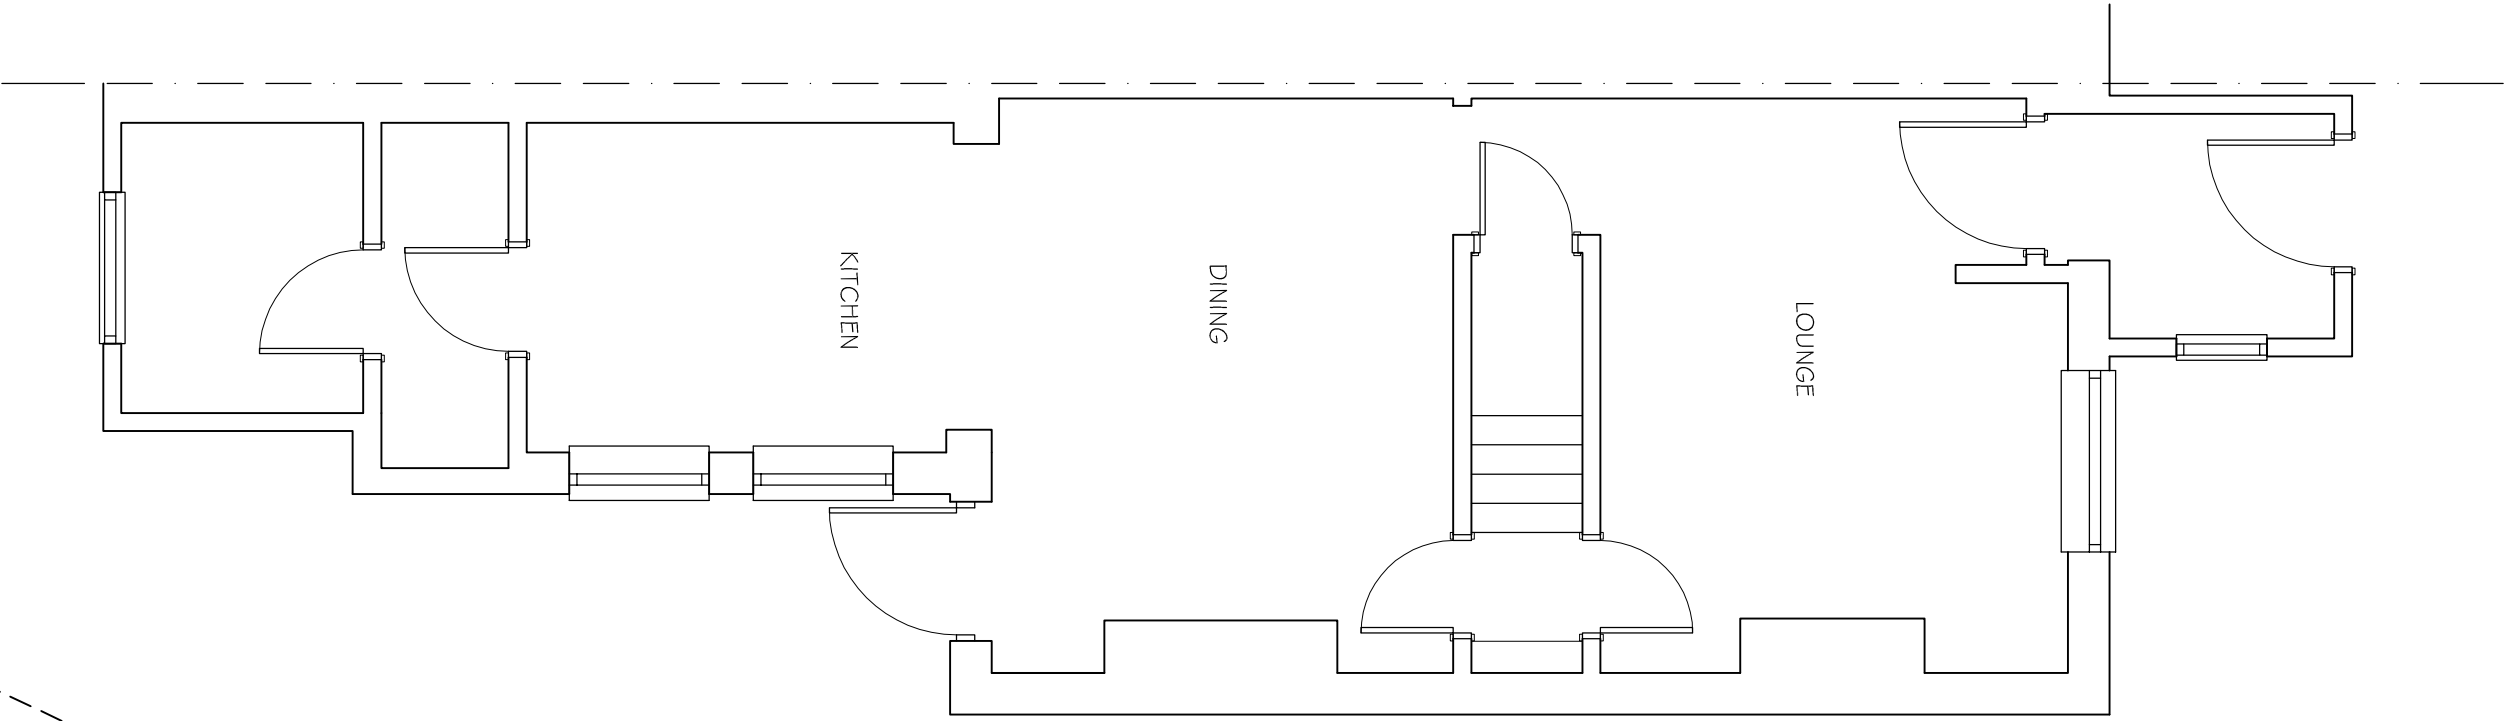

EXISTING GROUND FLOOR PLAN

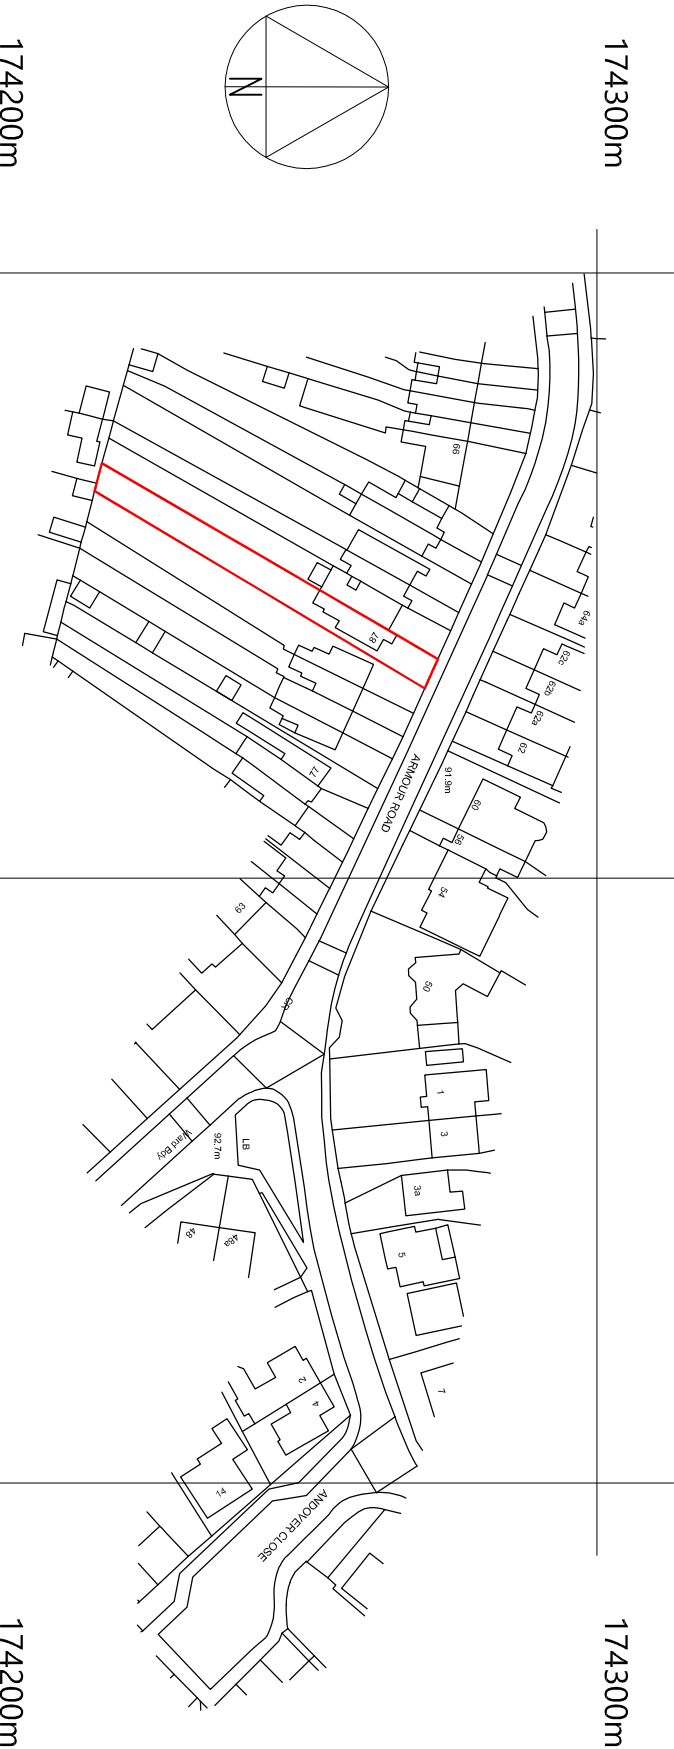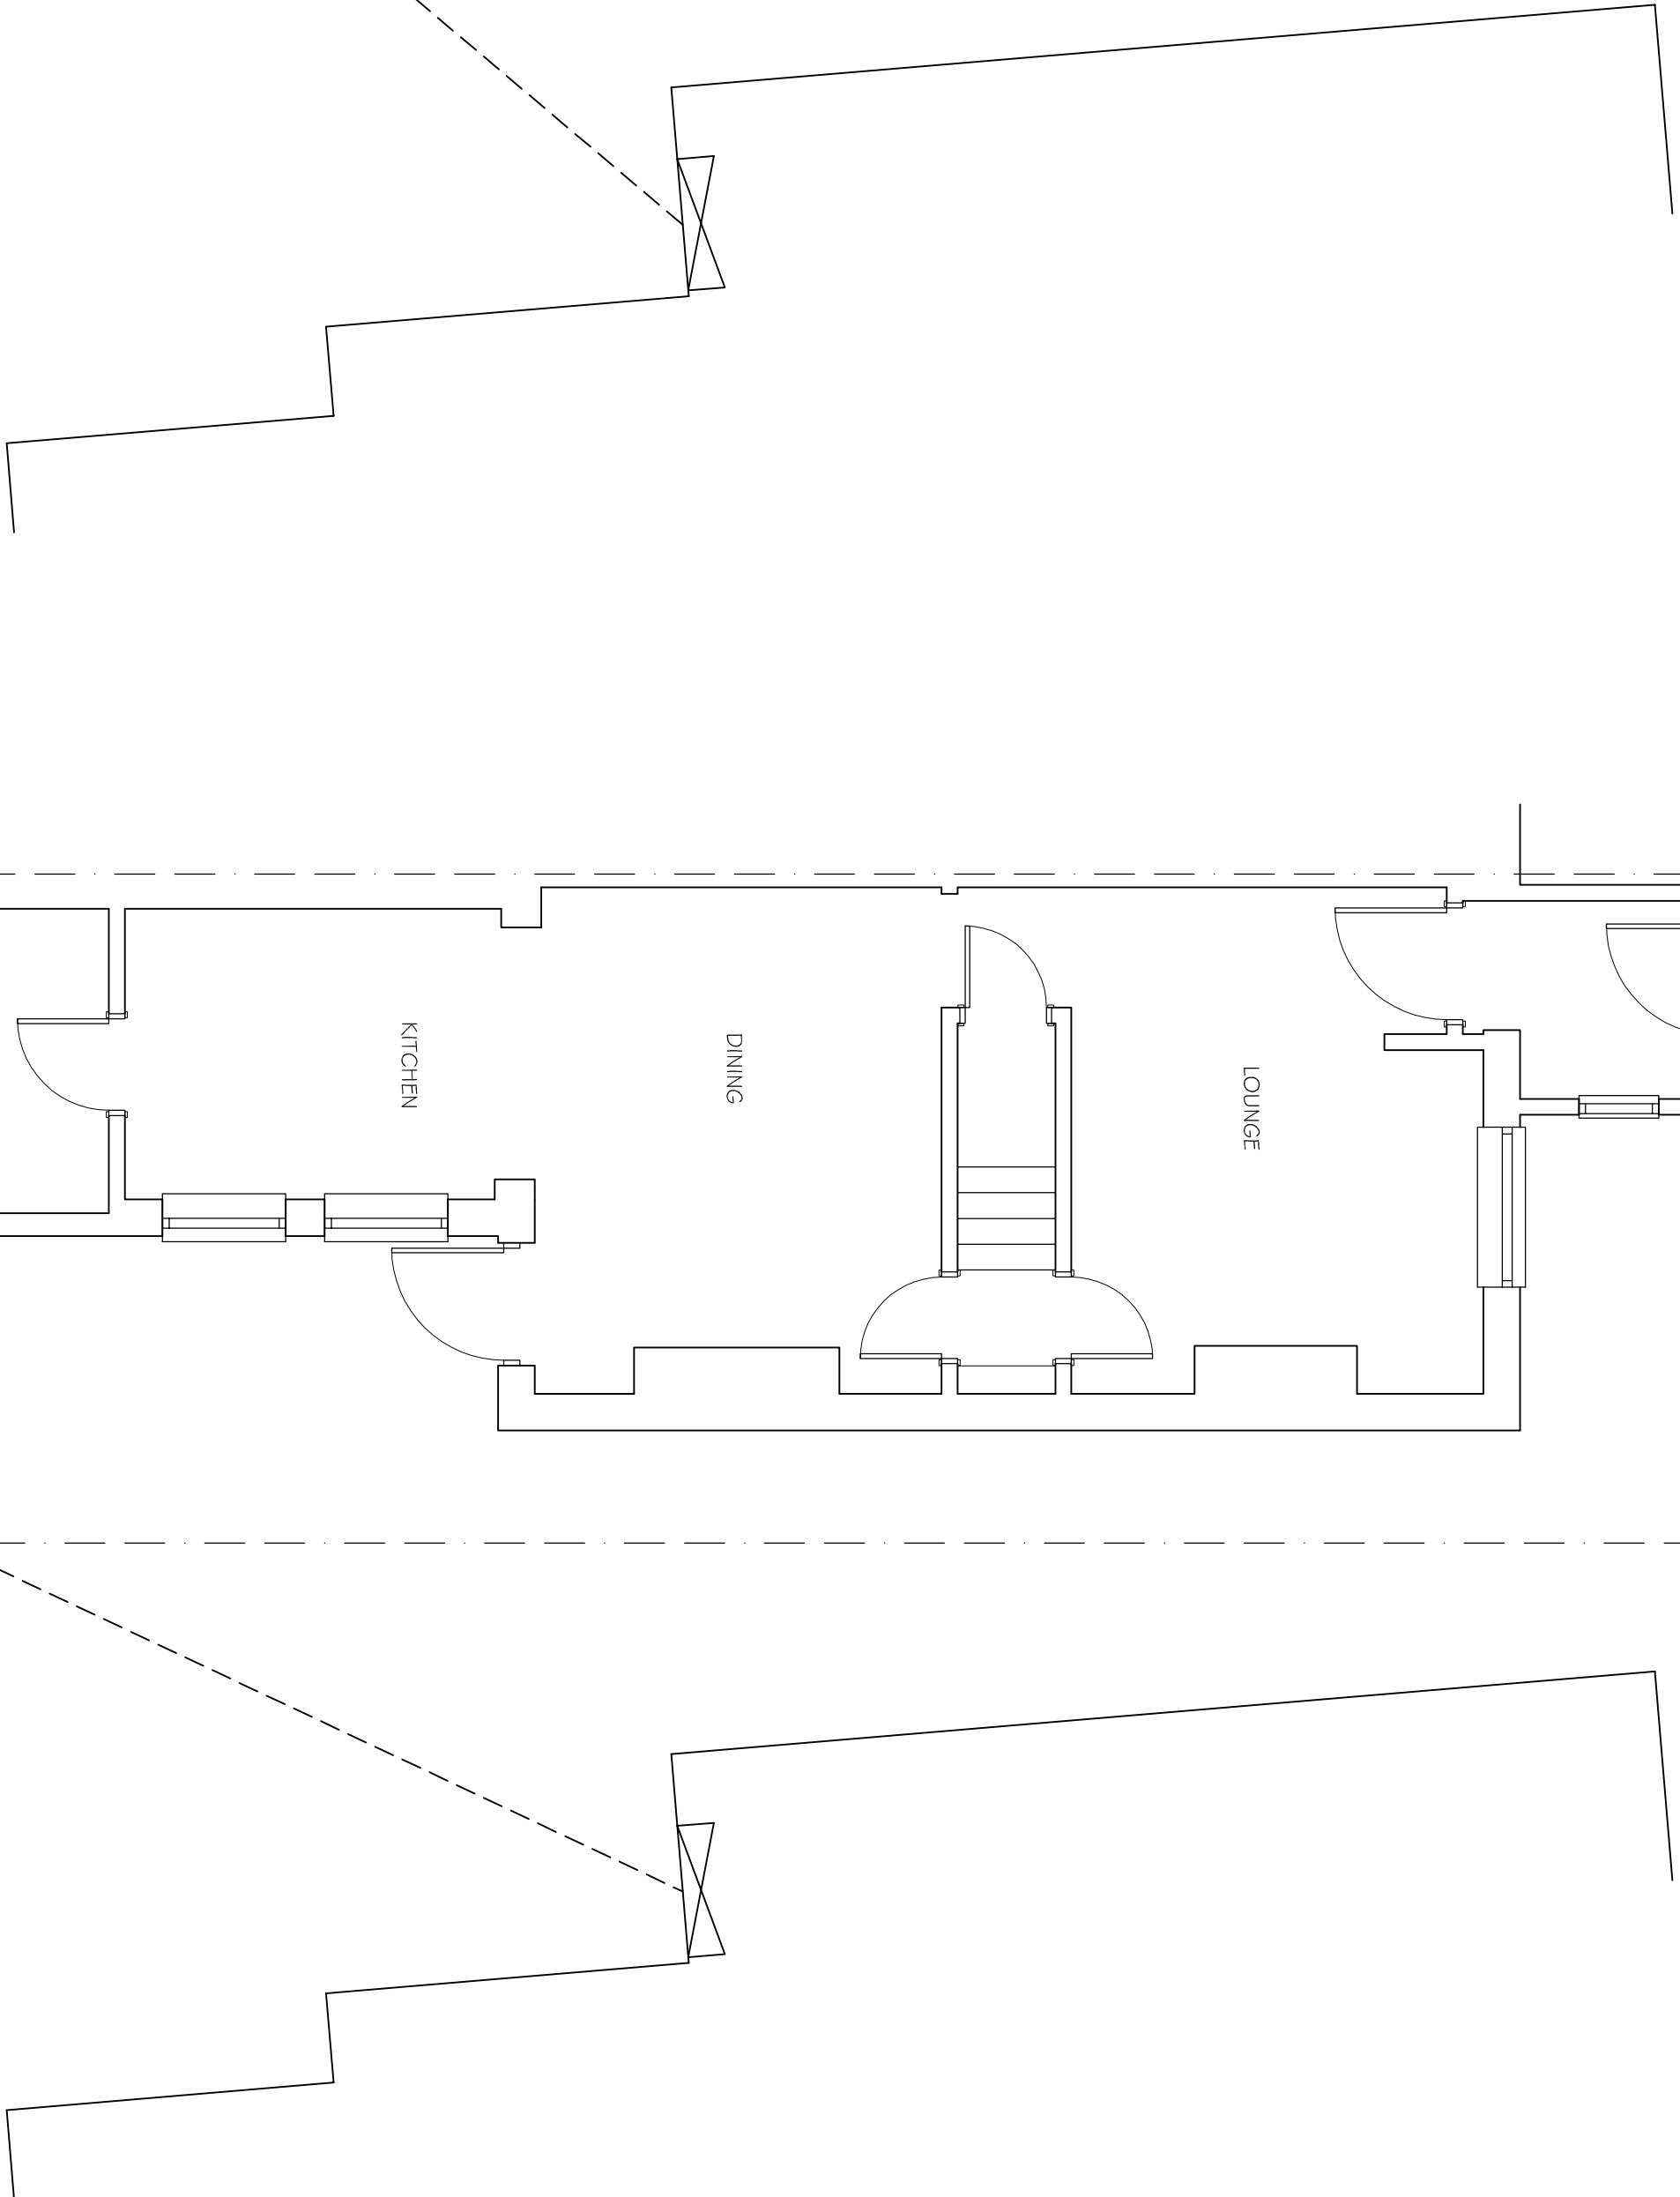

LOCATION PLAN

SCALE 1:1250

©Crown Copyright and database rights 2021 OS Licence no. 100019980

DATE	MODIFICATION	ISSUE	TITLE:-	SCALE:-	1:100 uos @ A1
			EXISTING PLANS & ELEVATIONS	DRAWN BY:-	DATE:-
			AT 87 ARMOUR ROAD, TILTHURST	CVS Designs Ltd	DEC 2021
			READING BERKS, RG31 6HB	DRAWING NO:-	REV:-
			FOR MS ALLY TAYLOR	01	