

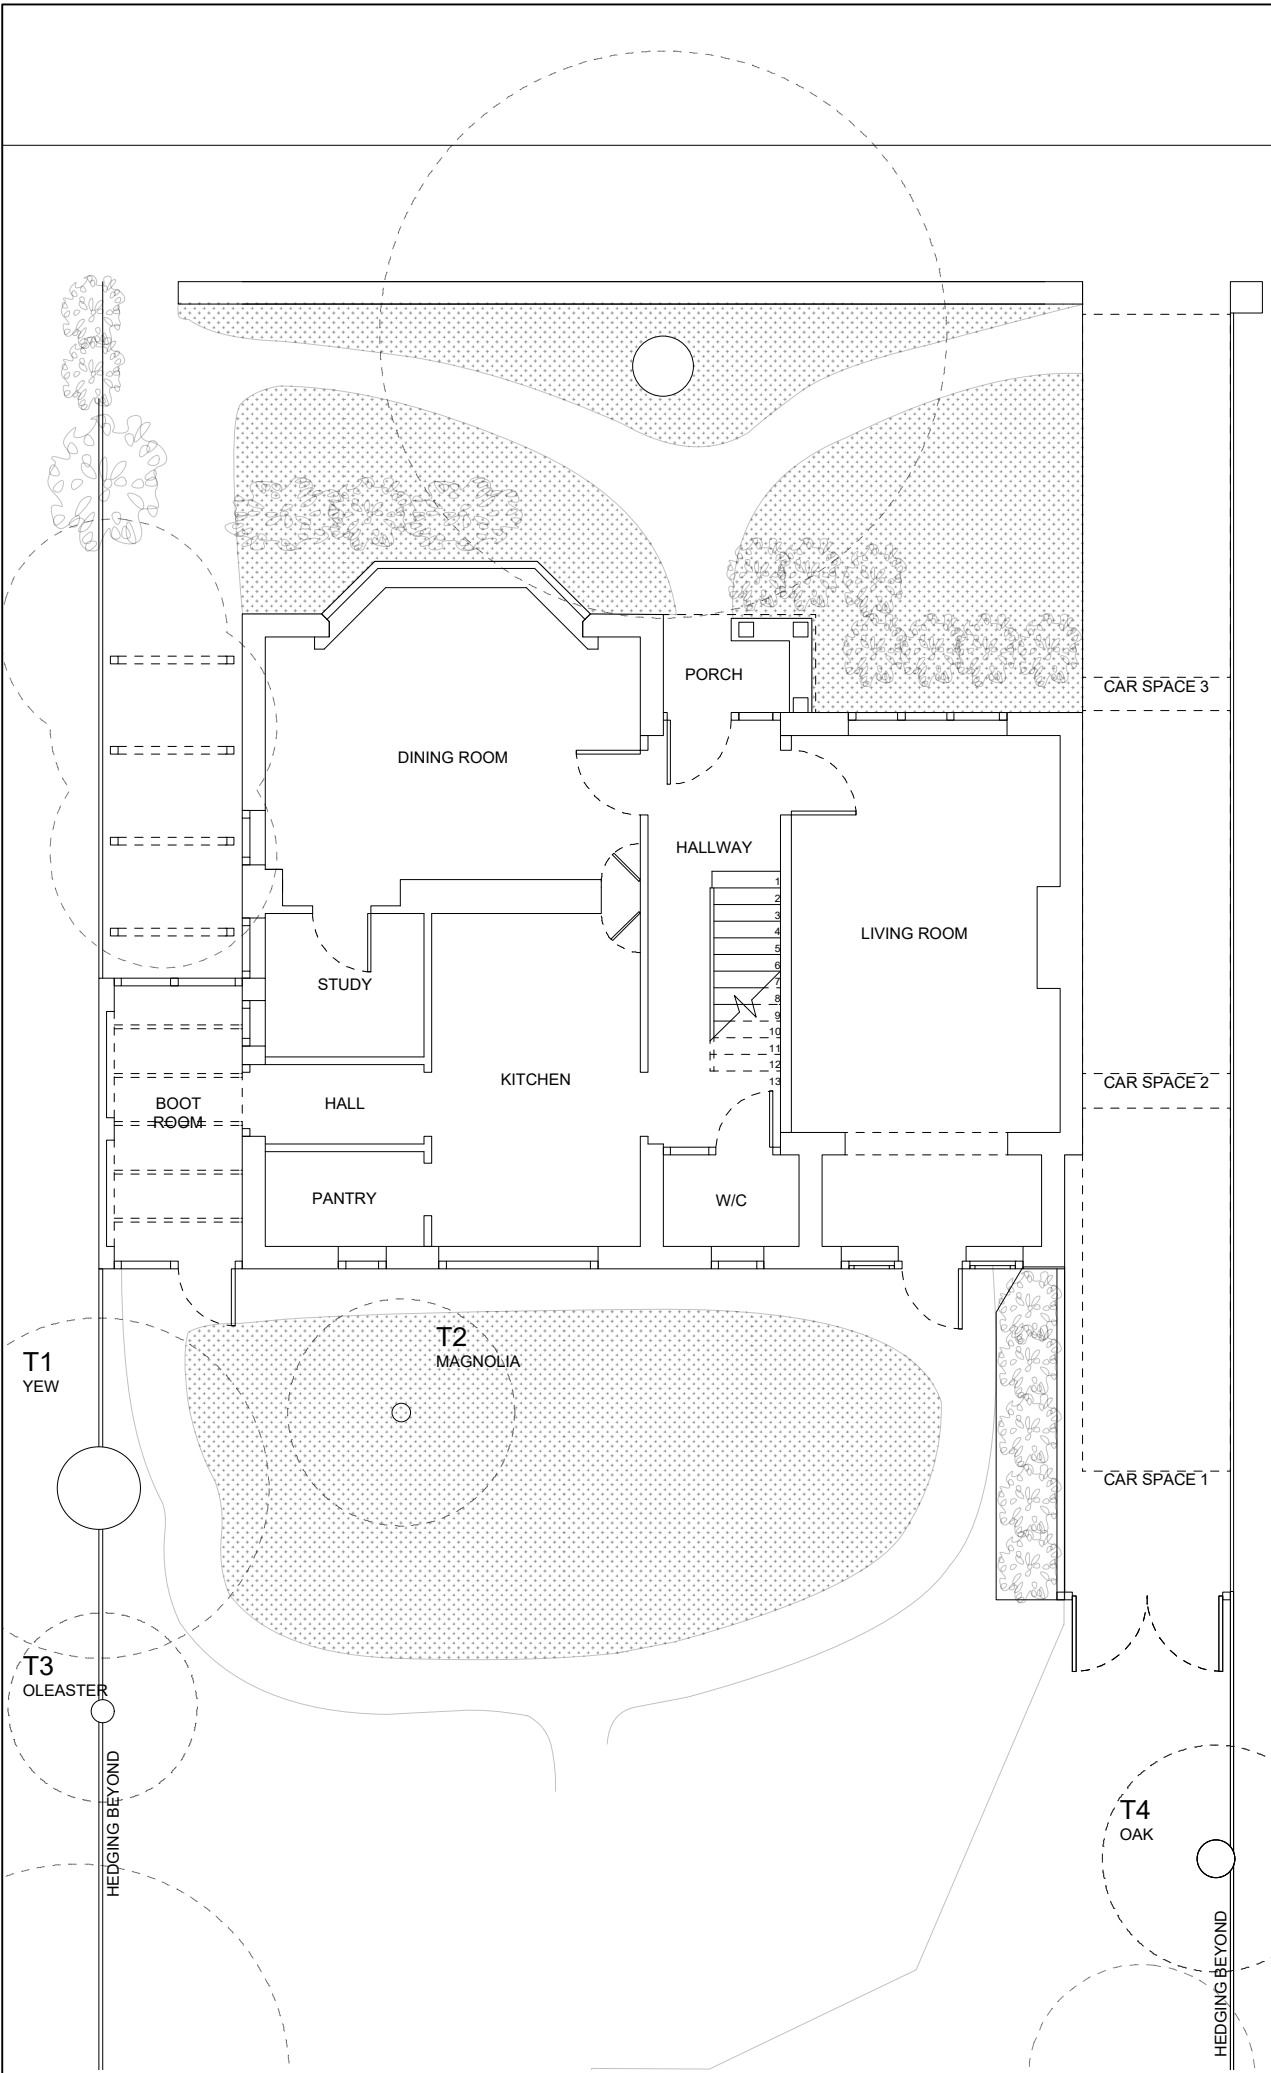


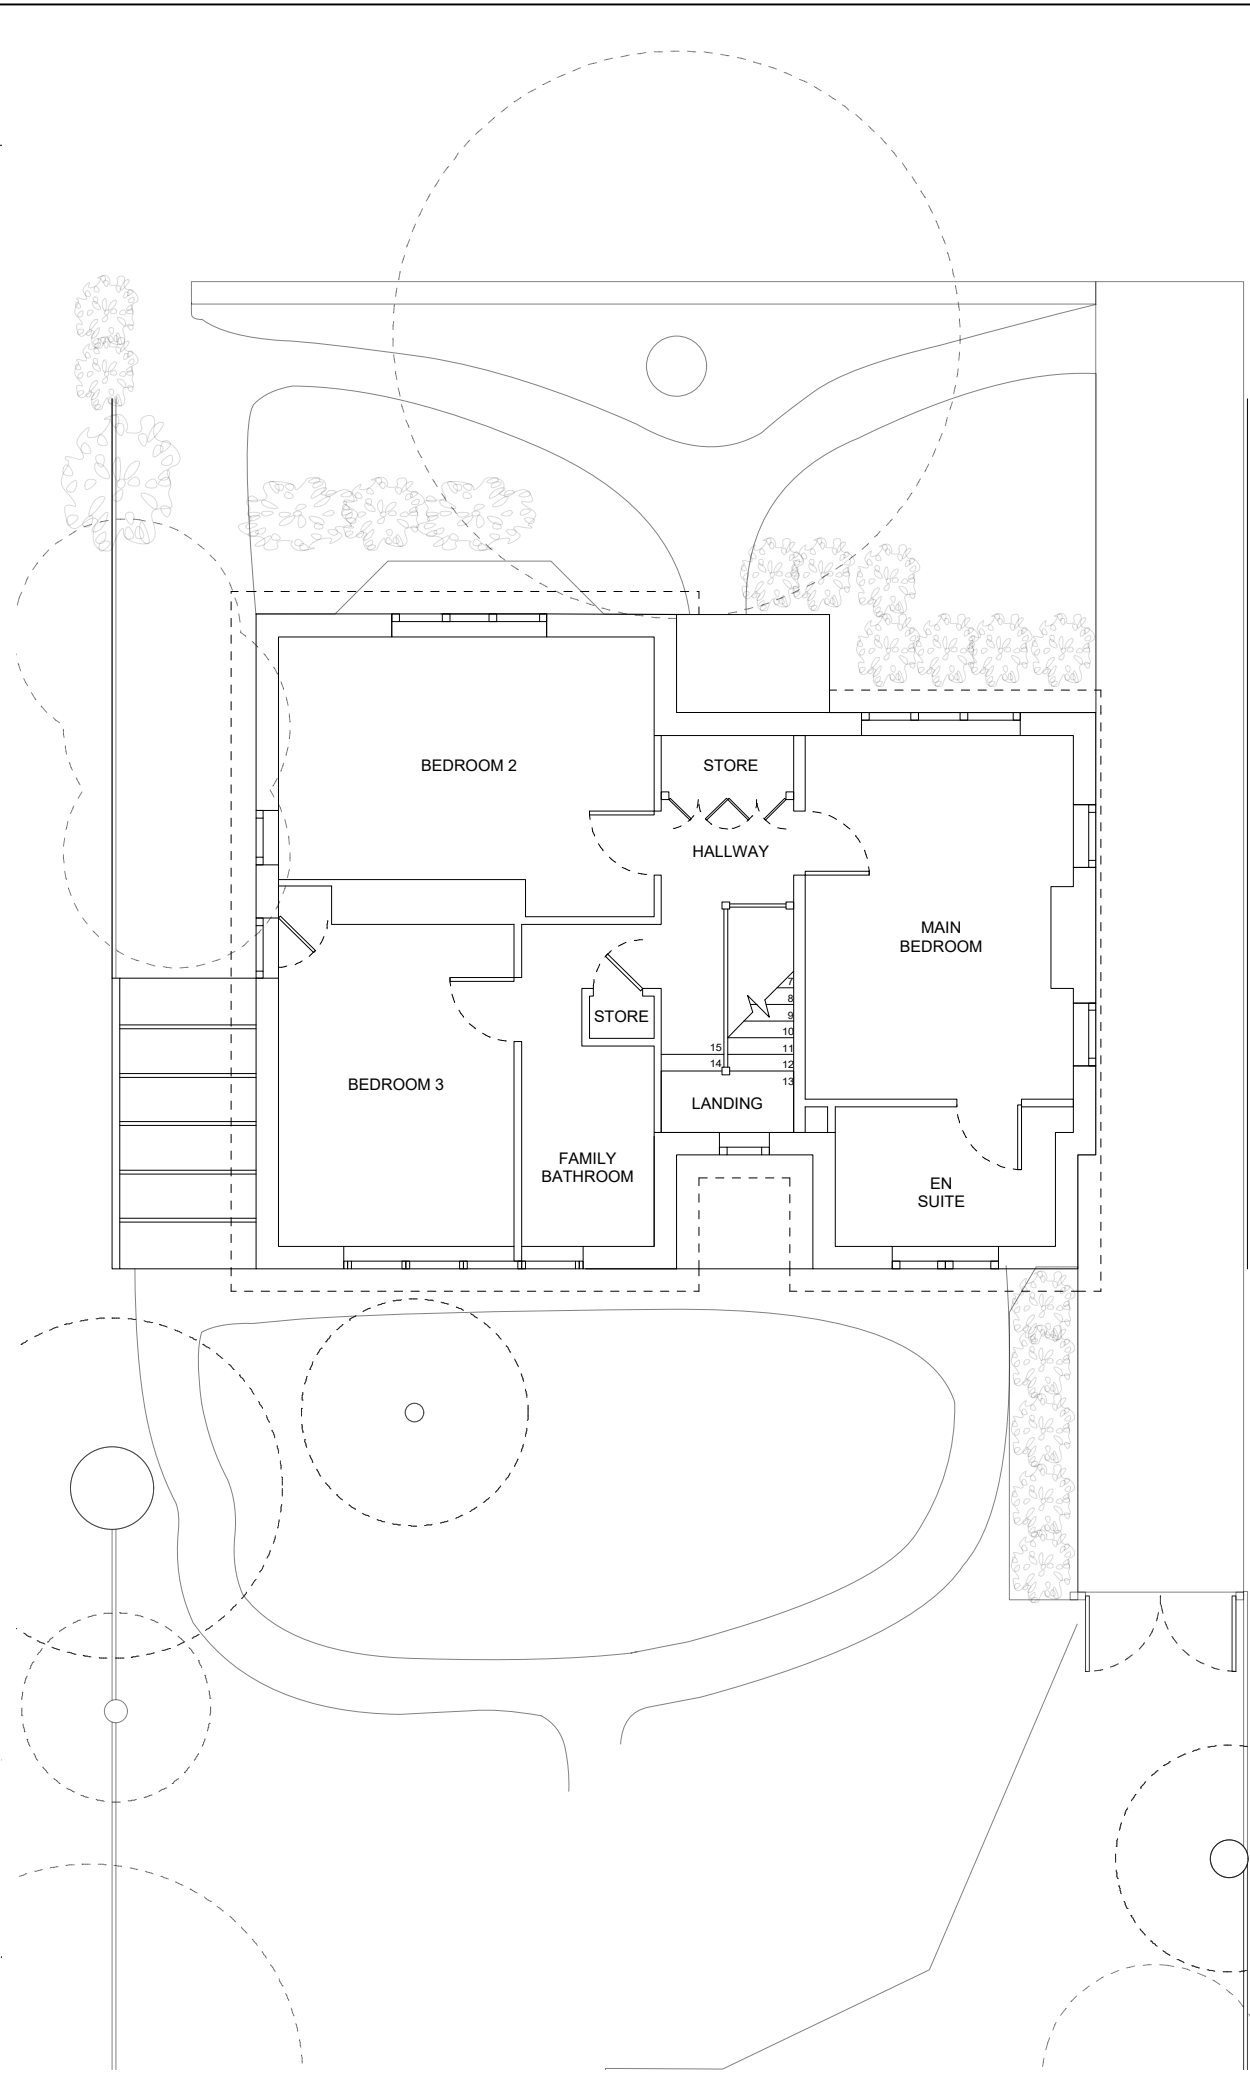

EXISTING GROUND FLOOR PLAN
1:100 SCALE

 

EXISTING FIRST FLOOR PLAN
1:100 SCALE

B	REVISED FOR PLANNING SUBMISSION	12/02/22
A	INITIAL PLANNING DRAFT	29/01/22
REV.	COMMENTS	DATE
EWANGRAHAMDESIGN		
11a Danby Street London SE15 4BS		
07886 366 217 graham.ewan@gmail.com		
 N		
		
11 ST ANDREWS ROAD CAVERSHAM RG4 7PH		
EXISTING FLOOR PLANS		
DRAWING SCALE 1:100 @ A3		
DRAWN BY EHG		
A0086.E.100		
B		