



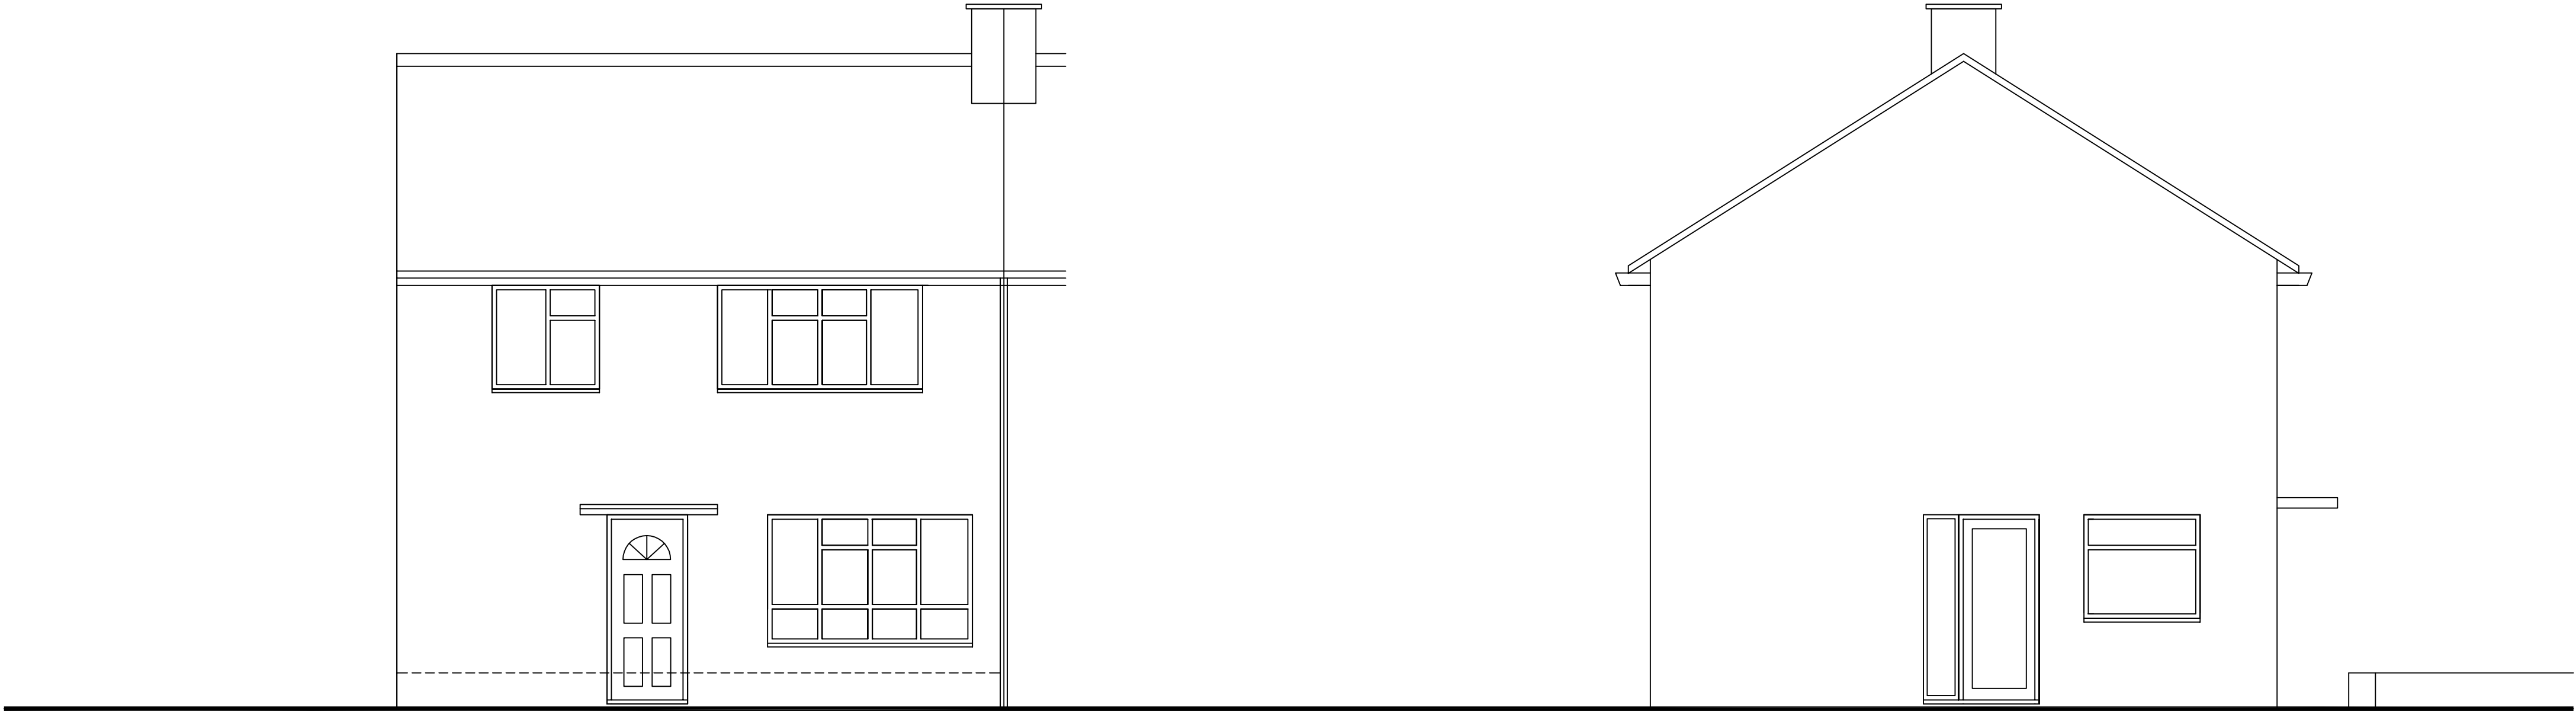


EXISTING FRONT ELEVATION

EXISTING SIDE ELEVATION TO SOUTH

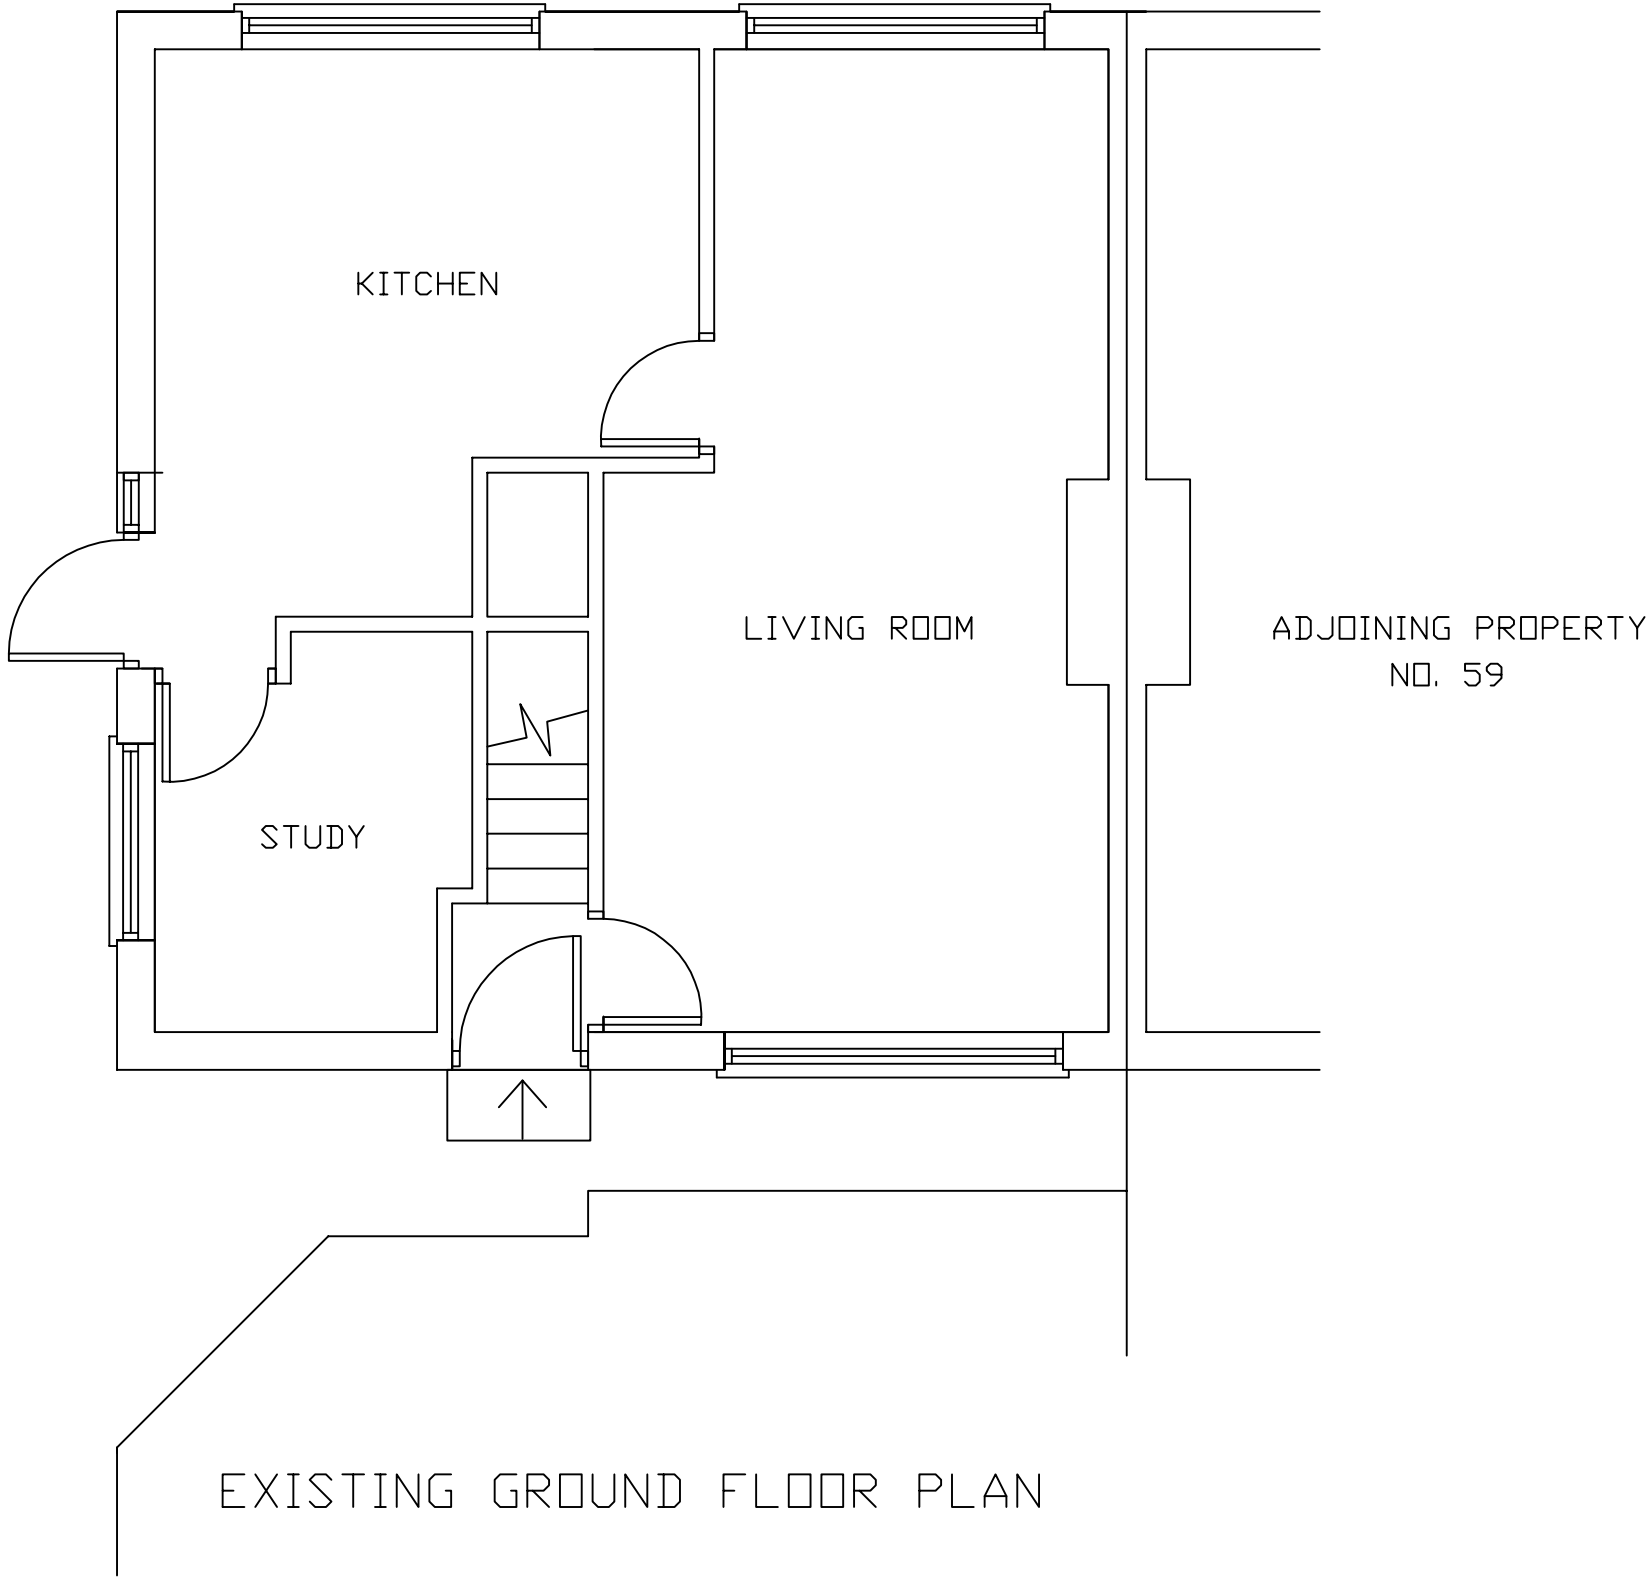

EXISTING GROUND FLOOR PLAN

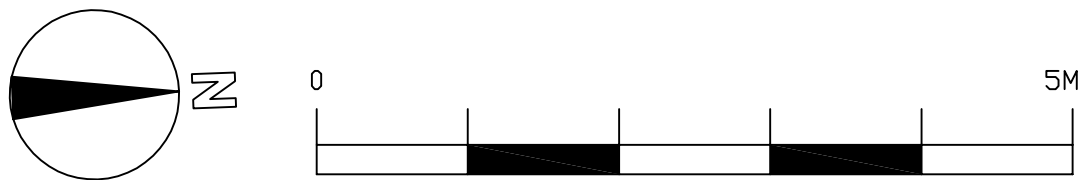

JUSTIN G POTTER Dip. Arch (Hons) 4 Stringers Cottages, The Vale, Chalfont St Peter SL9 9SY Tel: 01753 893516					
Project		57 ASH ROAD TILEHURST READING RG30 4SG			
Client		MRS D JAKOB			
Drawing description		EXISTING GROUND FLOOR PLAN AND ELEVATIONS			
Date	Drawn	Scale	Job Ref.	Drawing No.	Revision
MAY 21	JGP	1:50 @ A1	ASH	01	

All dimensions to be checked on site.