


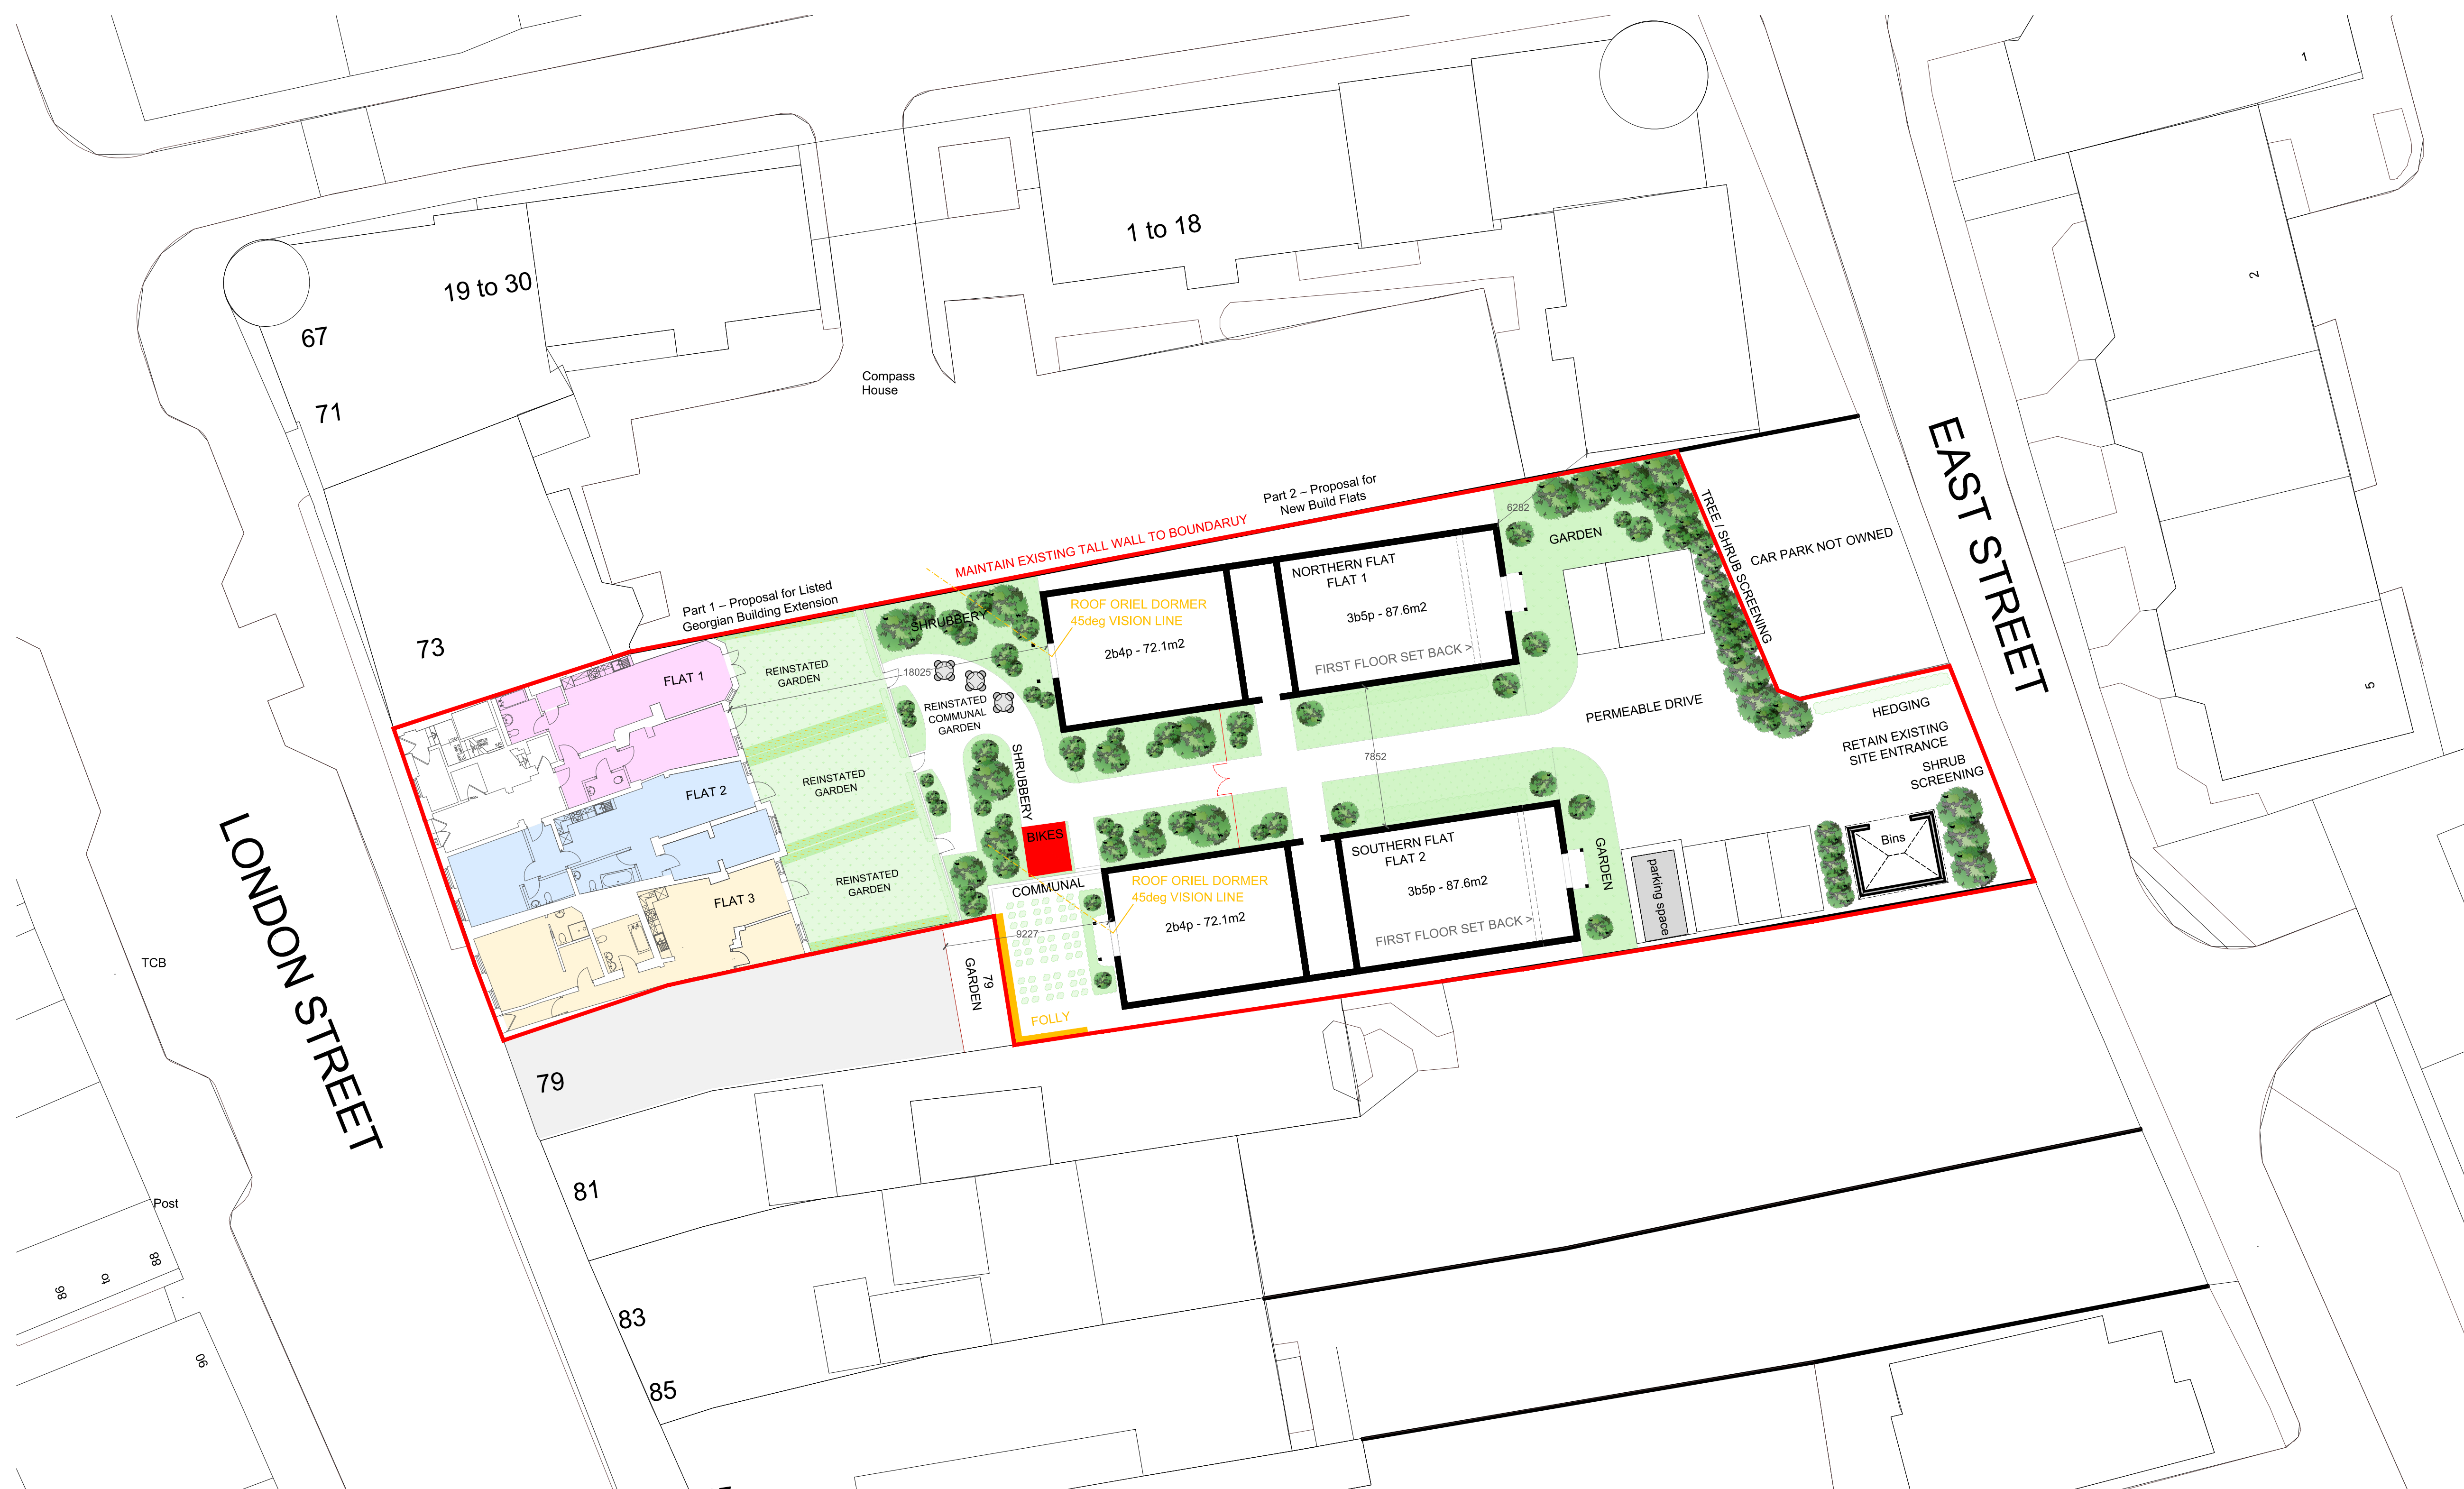

SITE PLAN SHOWING:

- PART 1 - LISTED GEORGIAN BUILDINGS REAR EXTENSION
- PART 2 - PROPOSED NEW BUILD FLATS

NEW BUILD FLATS - 12 FLATS TOTAL:

Ground Floor 2x 3b5p / 2x 2b4p
First Floor 4x 2b4p
Roof 4x 2b3p

	
ADDRESS The Keen Partnership, 75-77 London St, Reading, Berkshire, RG1 4QA TEL: 0118 951 0855	
REG TO BE PREPARED TO SCALE CONTRACTORS AND SUPPLIERS MUST VERIFY ALL DIMENSIONS ON SITE FURNITURE IS SHOWN FOR THE PURPOSE OF ILLUSTRATION ONLY, UNLESS OTHERWISE NOTED.	
Site Address: 75-77 London St Reading RG1 4QA	

Drawn by: <i>Watt</i>
Client: Seb
Drawing Title: 9018 - SITE PLAN
Scale: 1:200 @ A1
Date: 19 November 2021
Drawing Reference: SP
Revision Number: G