



2019 © Woodridge Developments Ltd.
Do not scale from this drawing.
All dimensions in millimeters
unless stated otherwise.
We reserve the right to alter detail
to suit production.
All tolerances to be +/- 3mm unless
otherwise specified
Drawings to be read in
conjunction with specification and
detail sheets.


Architects Drawing- 2223 - Quad Building, RG2 0LS

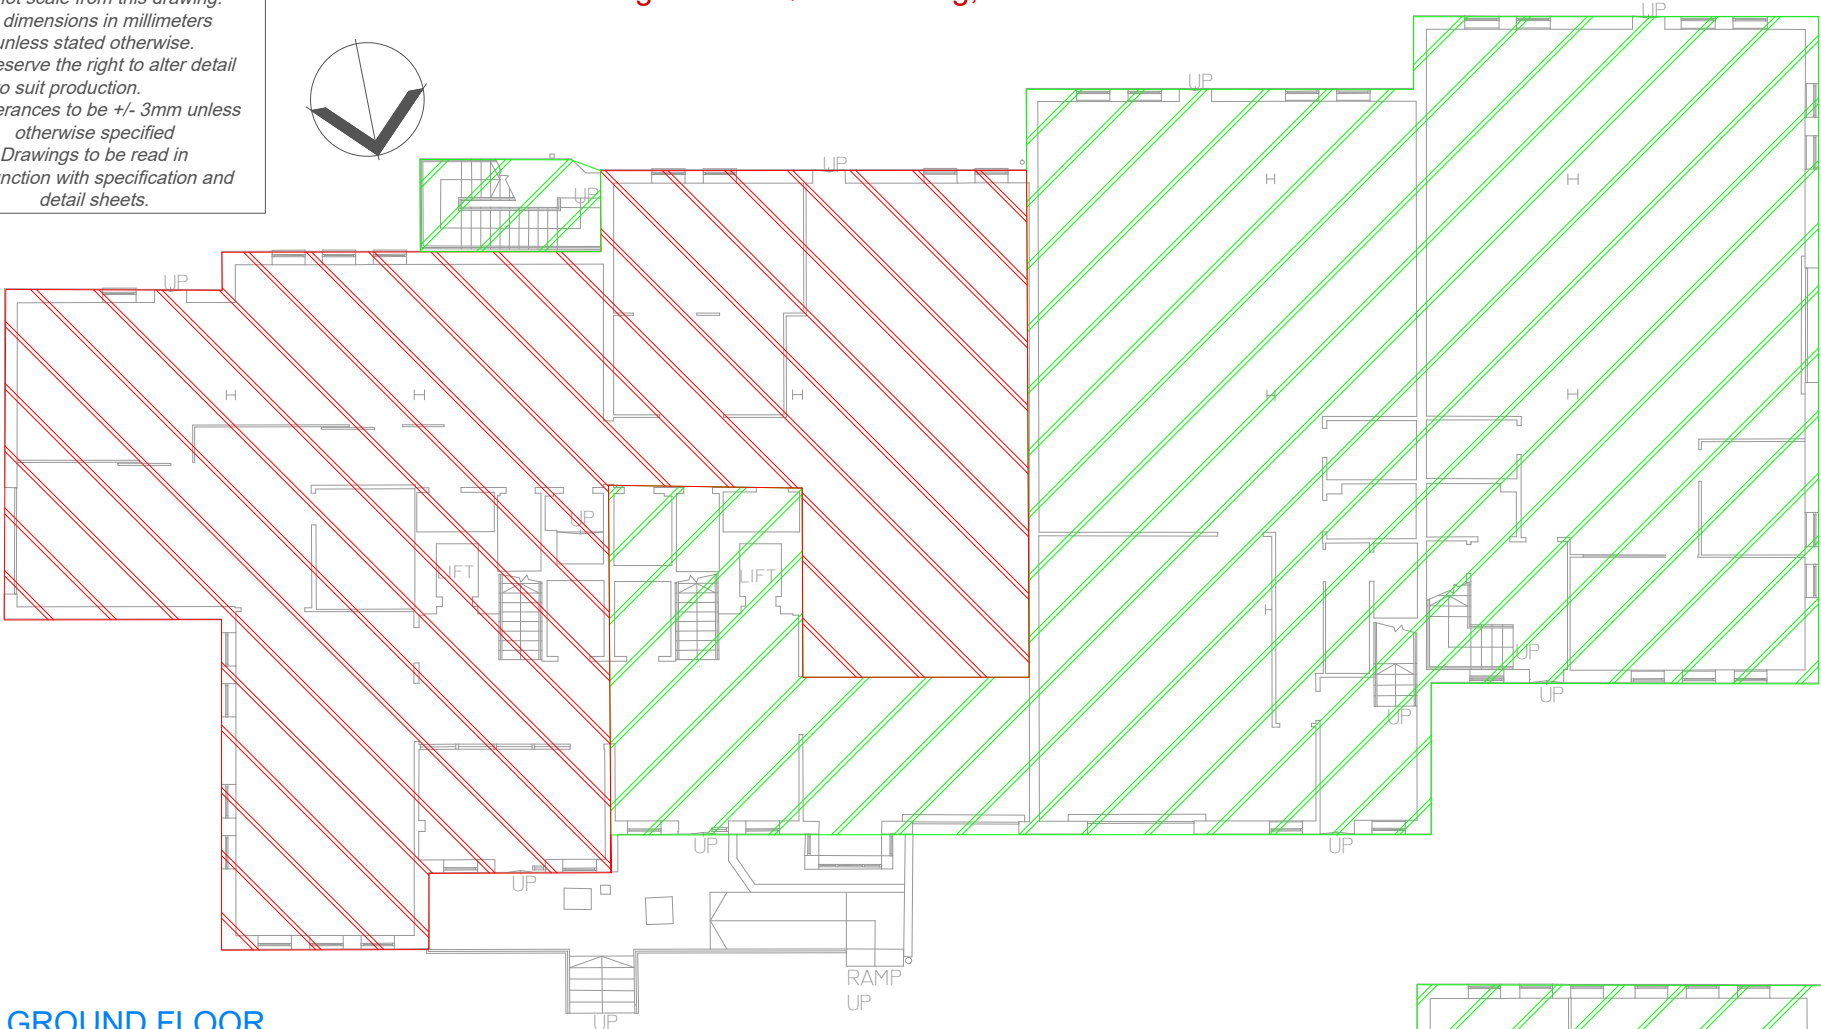


GROUND FLOOR

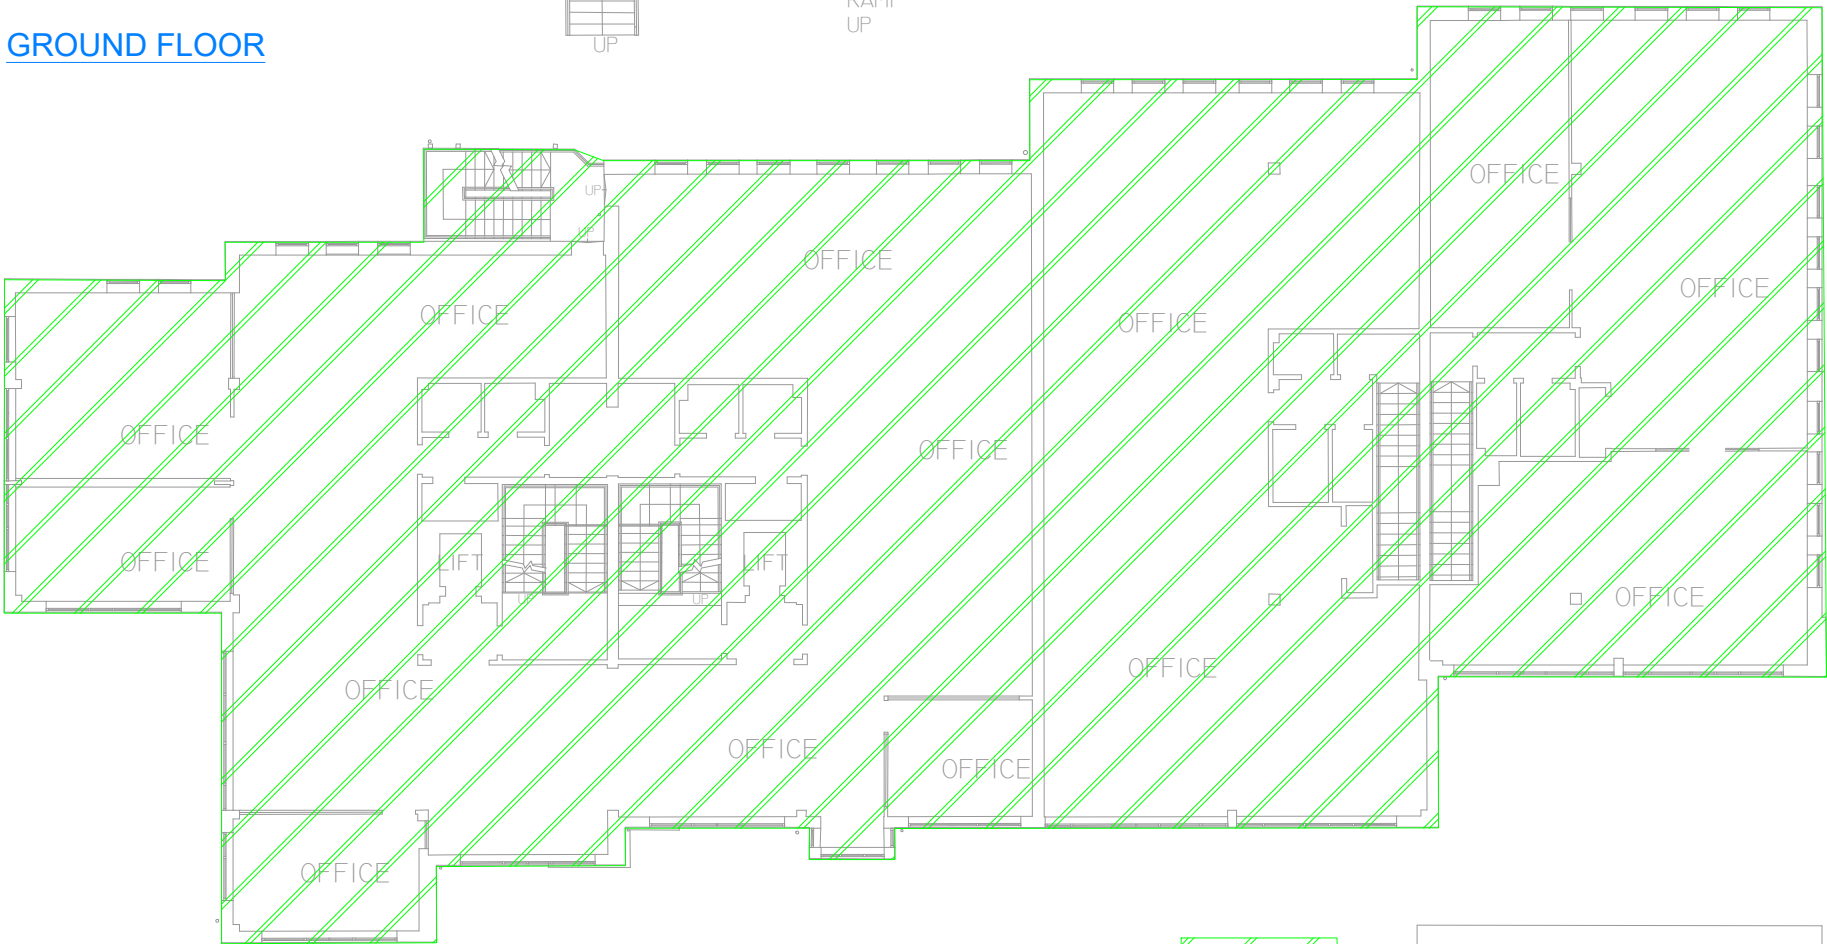


FIRST FLOOR

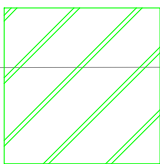

Change of use to D1
Space proposed

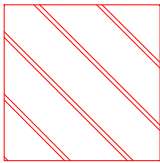

Retained as B1 Space

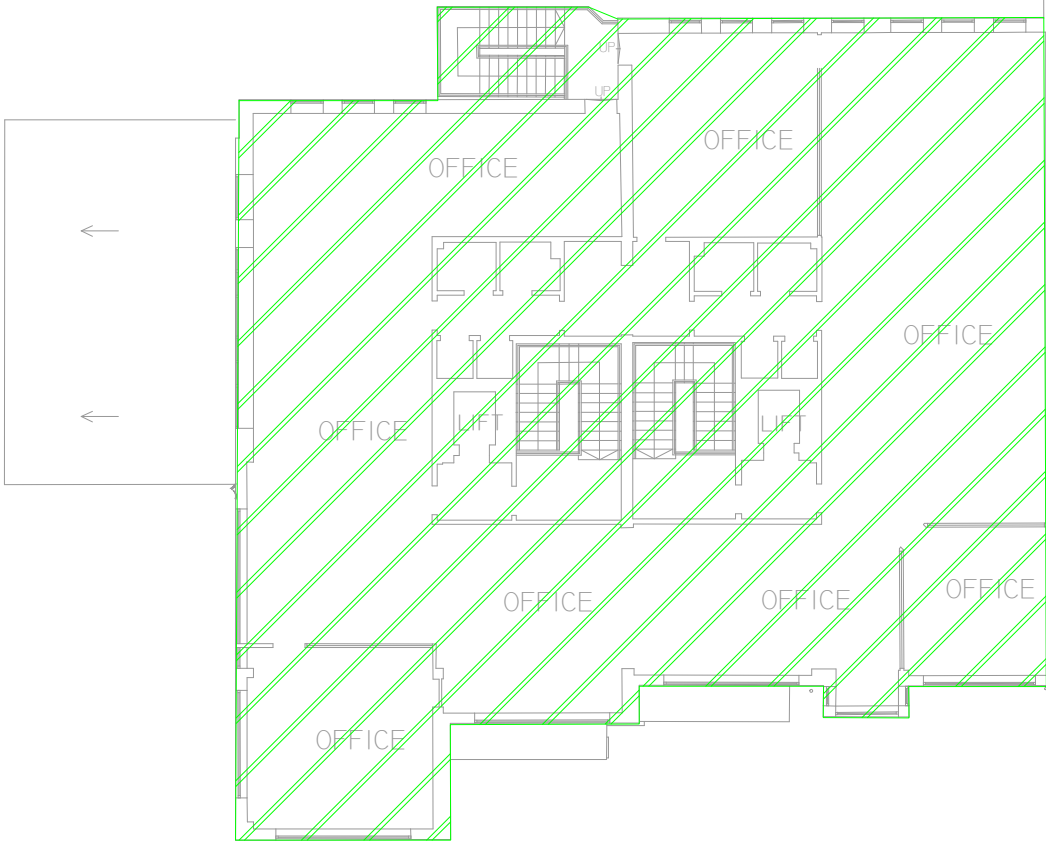

SECOND FLOOR



A	16.05.19	Issued For Approval
Rev	Date	Description
Project	Woodridge - Quad	
Location		
All Floor Plans		
-		
Drawing Title		
Building Use Zones		
		
11 Arkwright Road, Reading, RG2 0LU		
www.woodridgedevelopments.uk		
Drawn by	Checked by	Scale @A3
ARD	AP	1:200
Project Ref.	Drawing No.	Revision
	- 04A	- A