




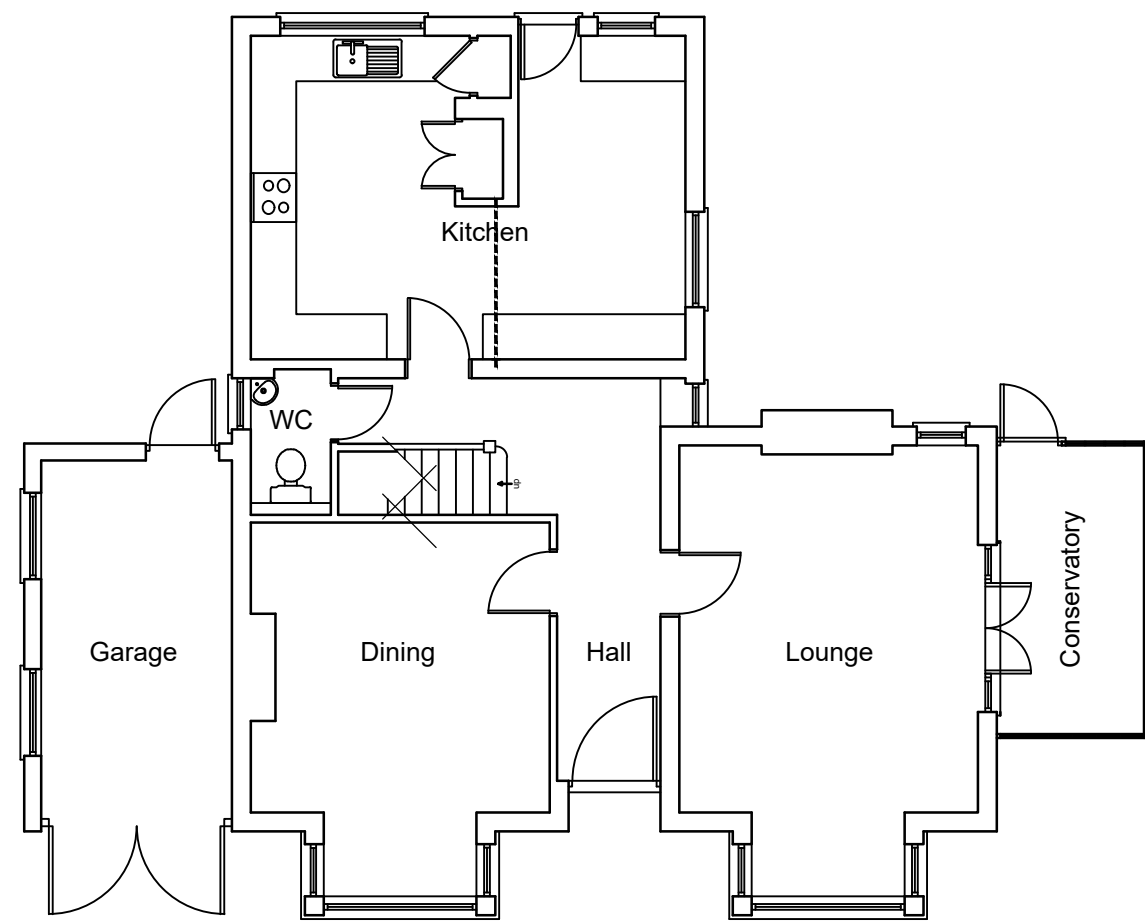

Ground Floor Plan
(scale 1:100)

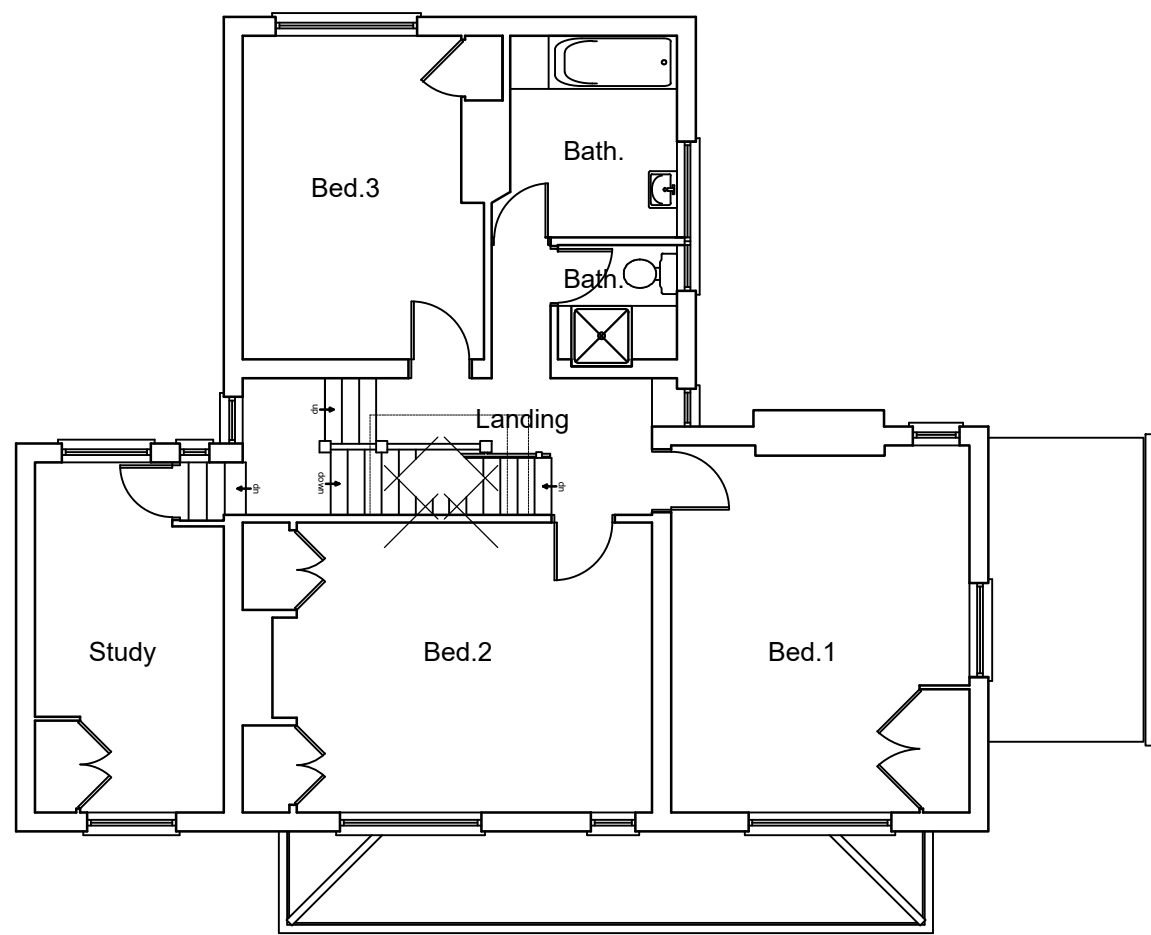

First Floor Plan
(scale 1:100)

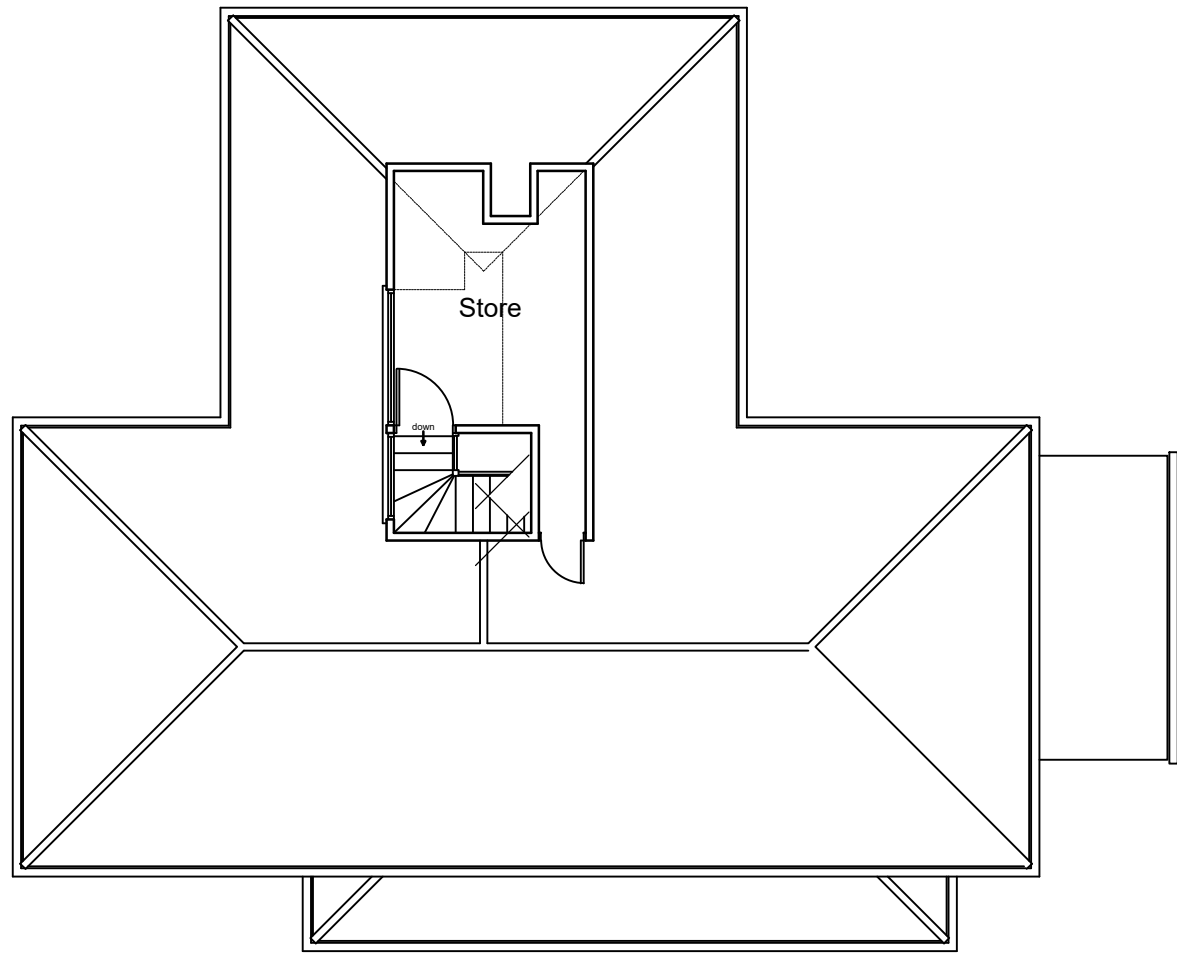

Second Floor Plan
(scale 1:100)



Front Elevation (South)
(scale 1:100)



Side Elevation (East)
(scale 1:100)



Site/Block Plan
(scale 1:500)



Rear Elevation (North)
(scale 1:100)



Side Elevation (West)
(scale 1:100)



Location Plan
(scale 1:1250)

© Crown Copyright 2022. All rights reserved. Licence Number 100042565

NOTES

1. All dimensions stated are in millimetres.
2. This drawing is the copyright of Oakleaf Building Surveyors & must not be reproduced without their written authority.
3. Any errors or omissions are to be reported to the project surveyor.
4. Do not rely on scaled dimensions. If in doubt seek clarification from the project surveyor.

Rev	Description	Date
AMENDMENT RECORD		
Step/Project: TWO-STOREY & SINGLE-STOREY EXTENSIONS & INTERNAL ALTERATIONS AT 113 OAKTREE ROAD, TILEHURST, READING, RG31 6LA		
Drawing Title: EXISTING PLANS & ELEVATIONS		
		
John Adams House 20 Castle Street Reading BERKSHIRE RG1 7SB		
Telephone : 01189 568 325 07824 428 455 www.oakleafbs.co.uk		
Scales : 1:1250, 1:500 & 1:100 @ A1 size		
Drawn : MB	Date : Apr 2022	
Issue : PLANNING		
Project ID : A21/129		
Drawing No : AD/01		Revision :
sheet size - A1 (841 x 594mm)		

sheet size - A1 (841 x 594mm)