



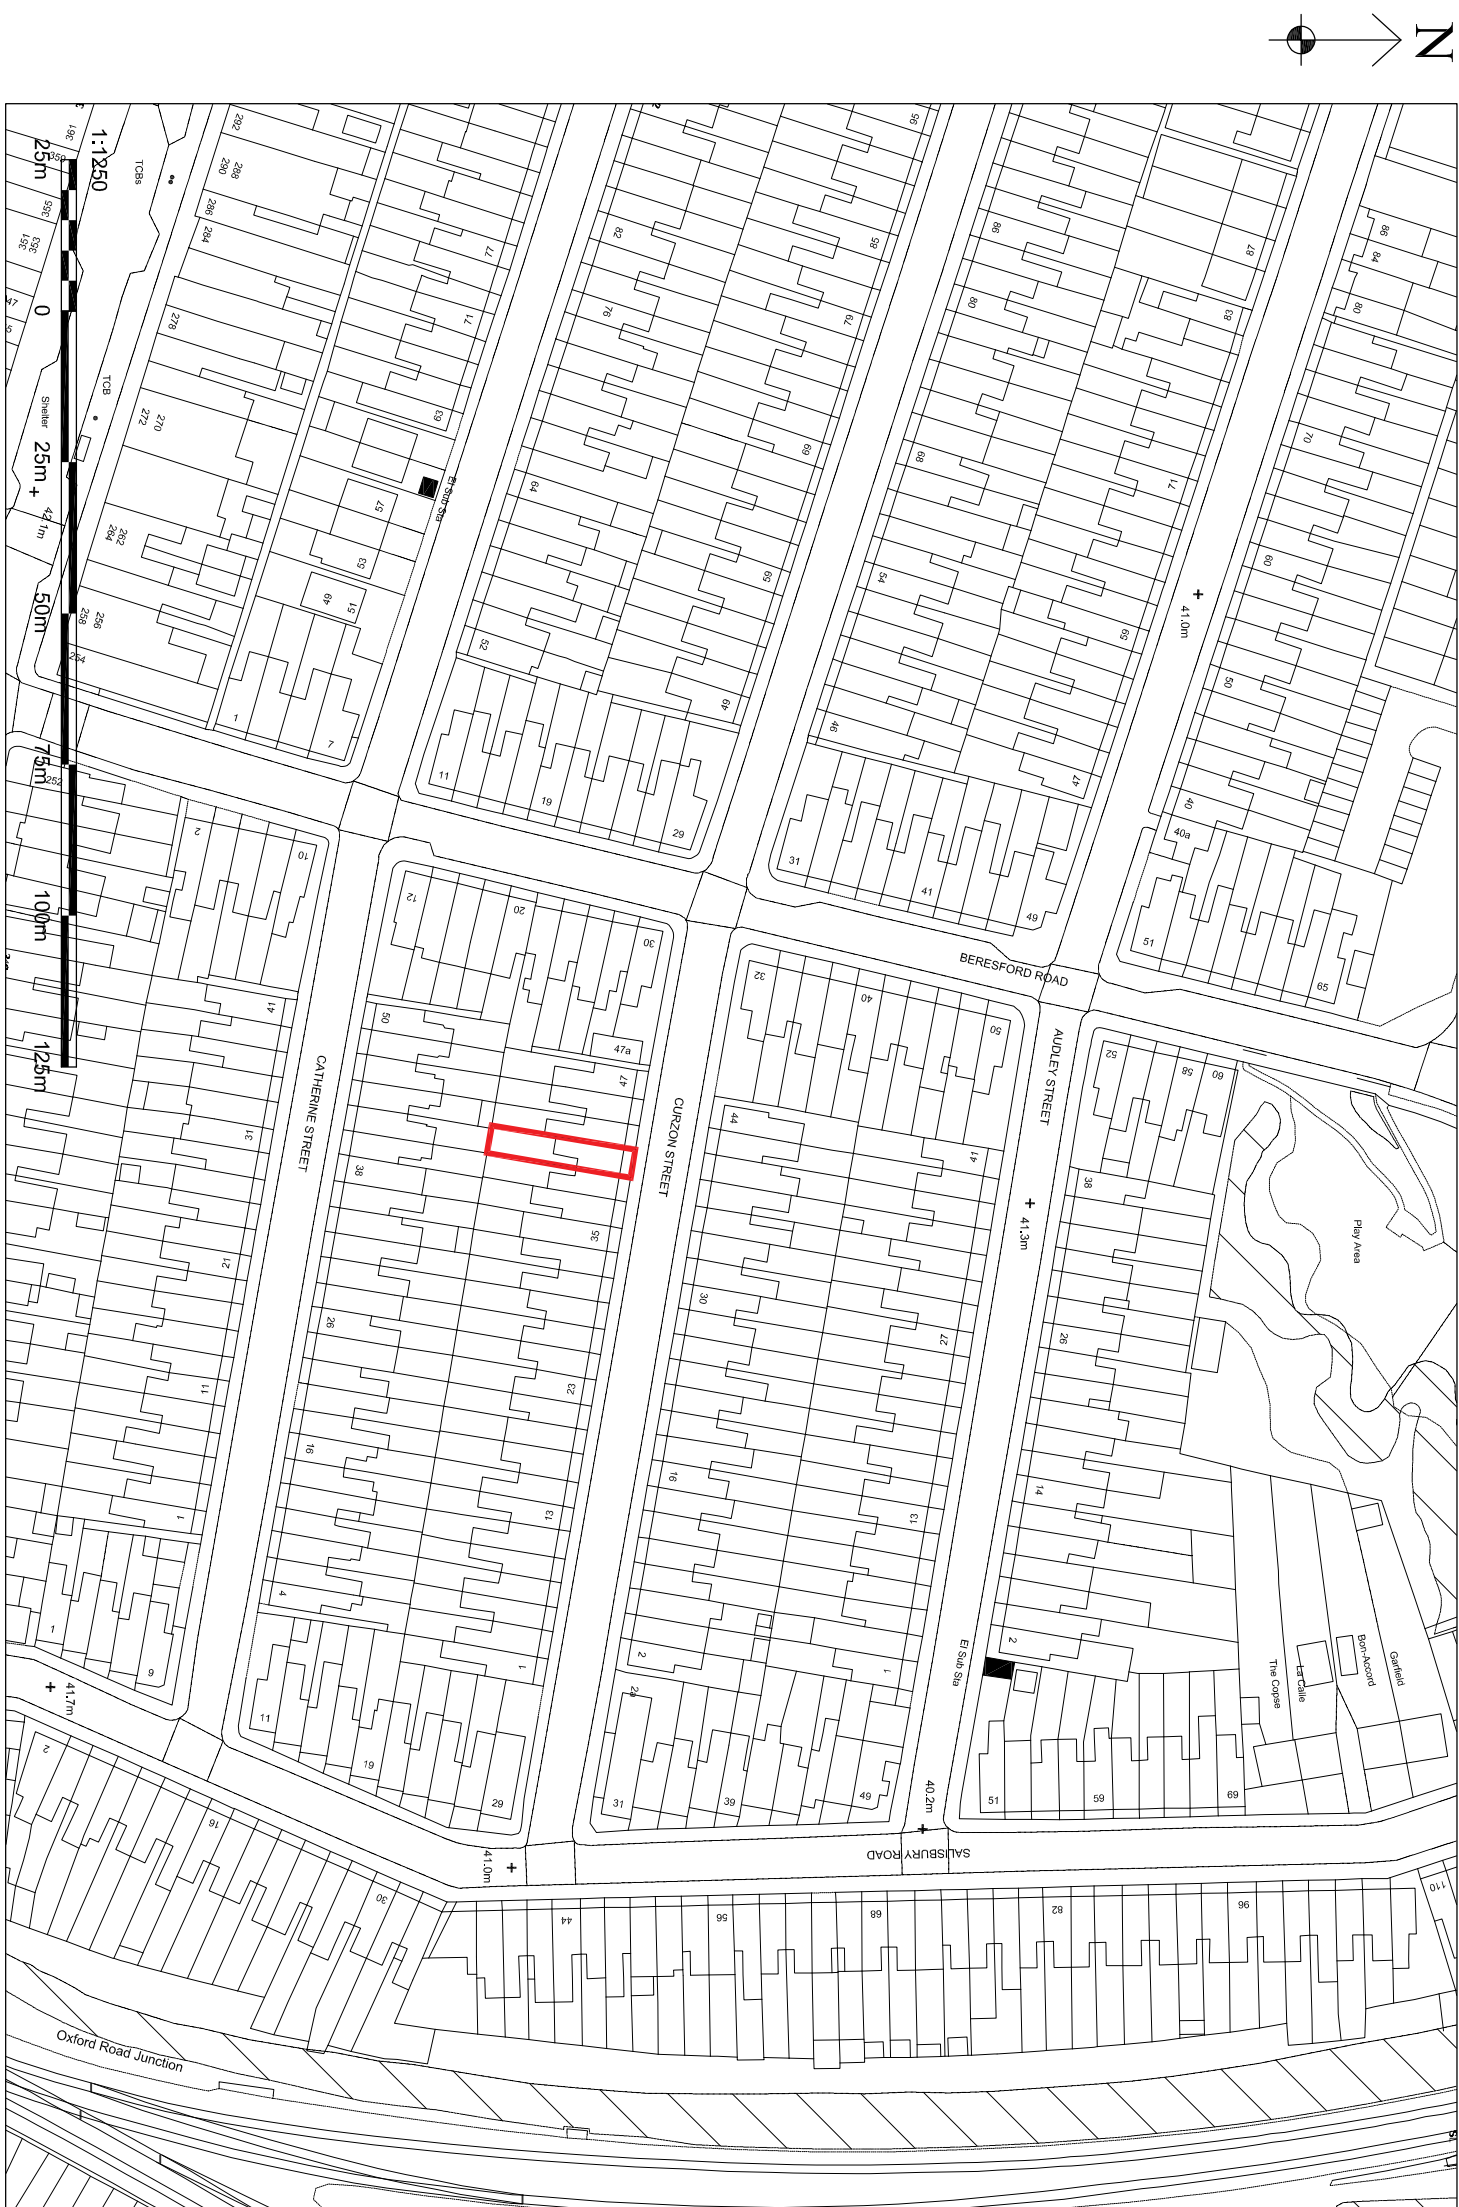

LOCATION PLAN
(SCALE 1:1250)

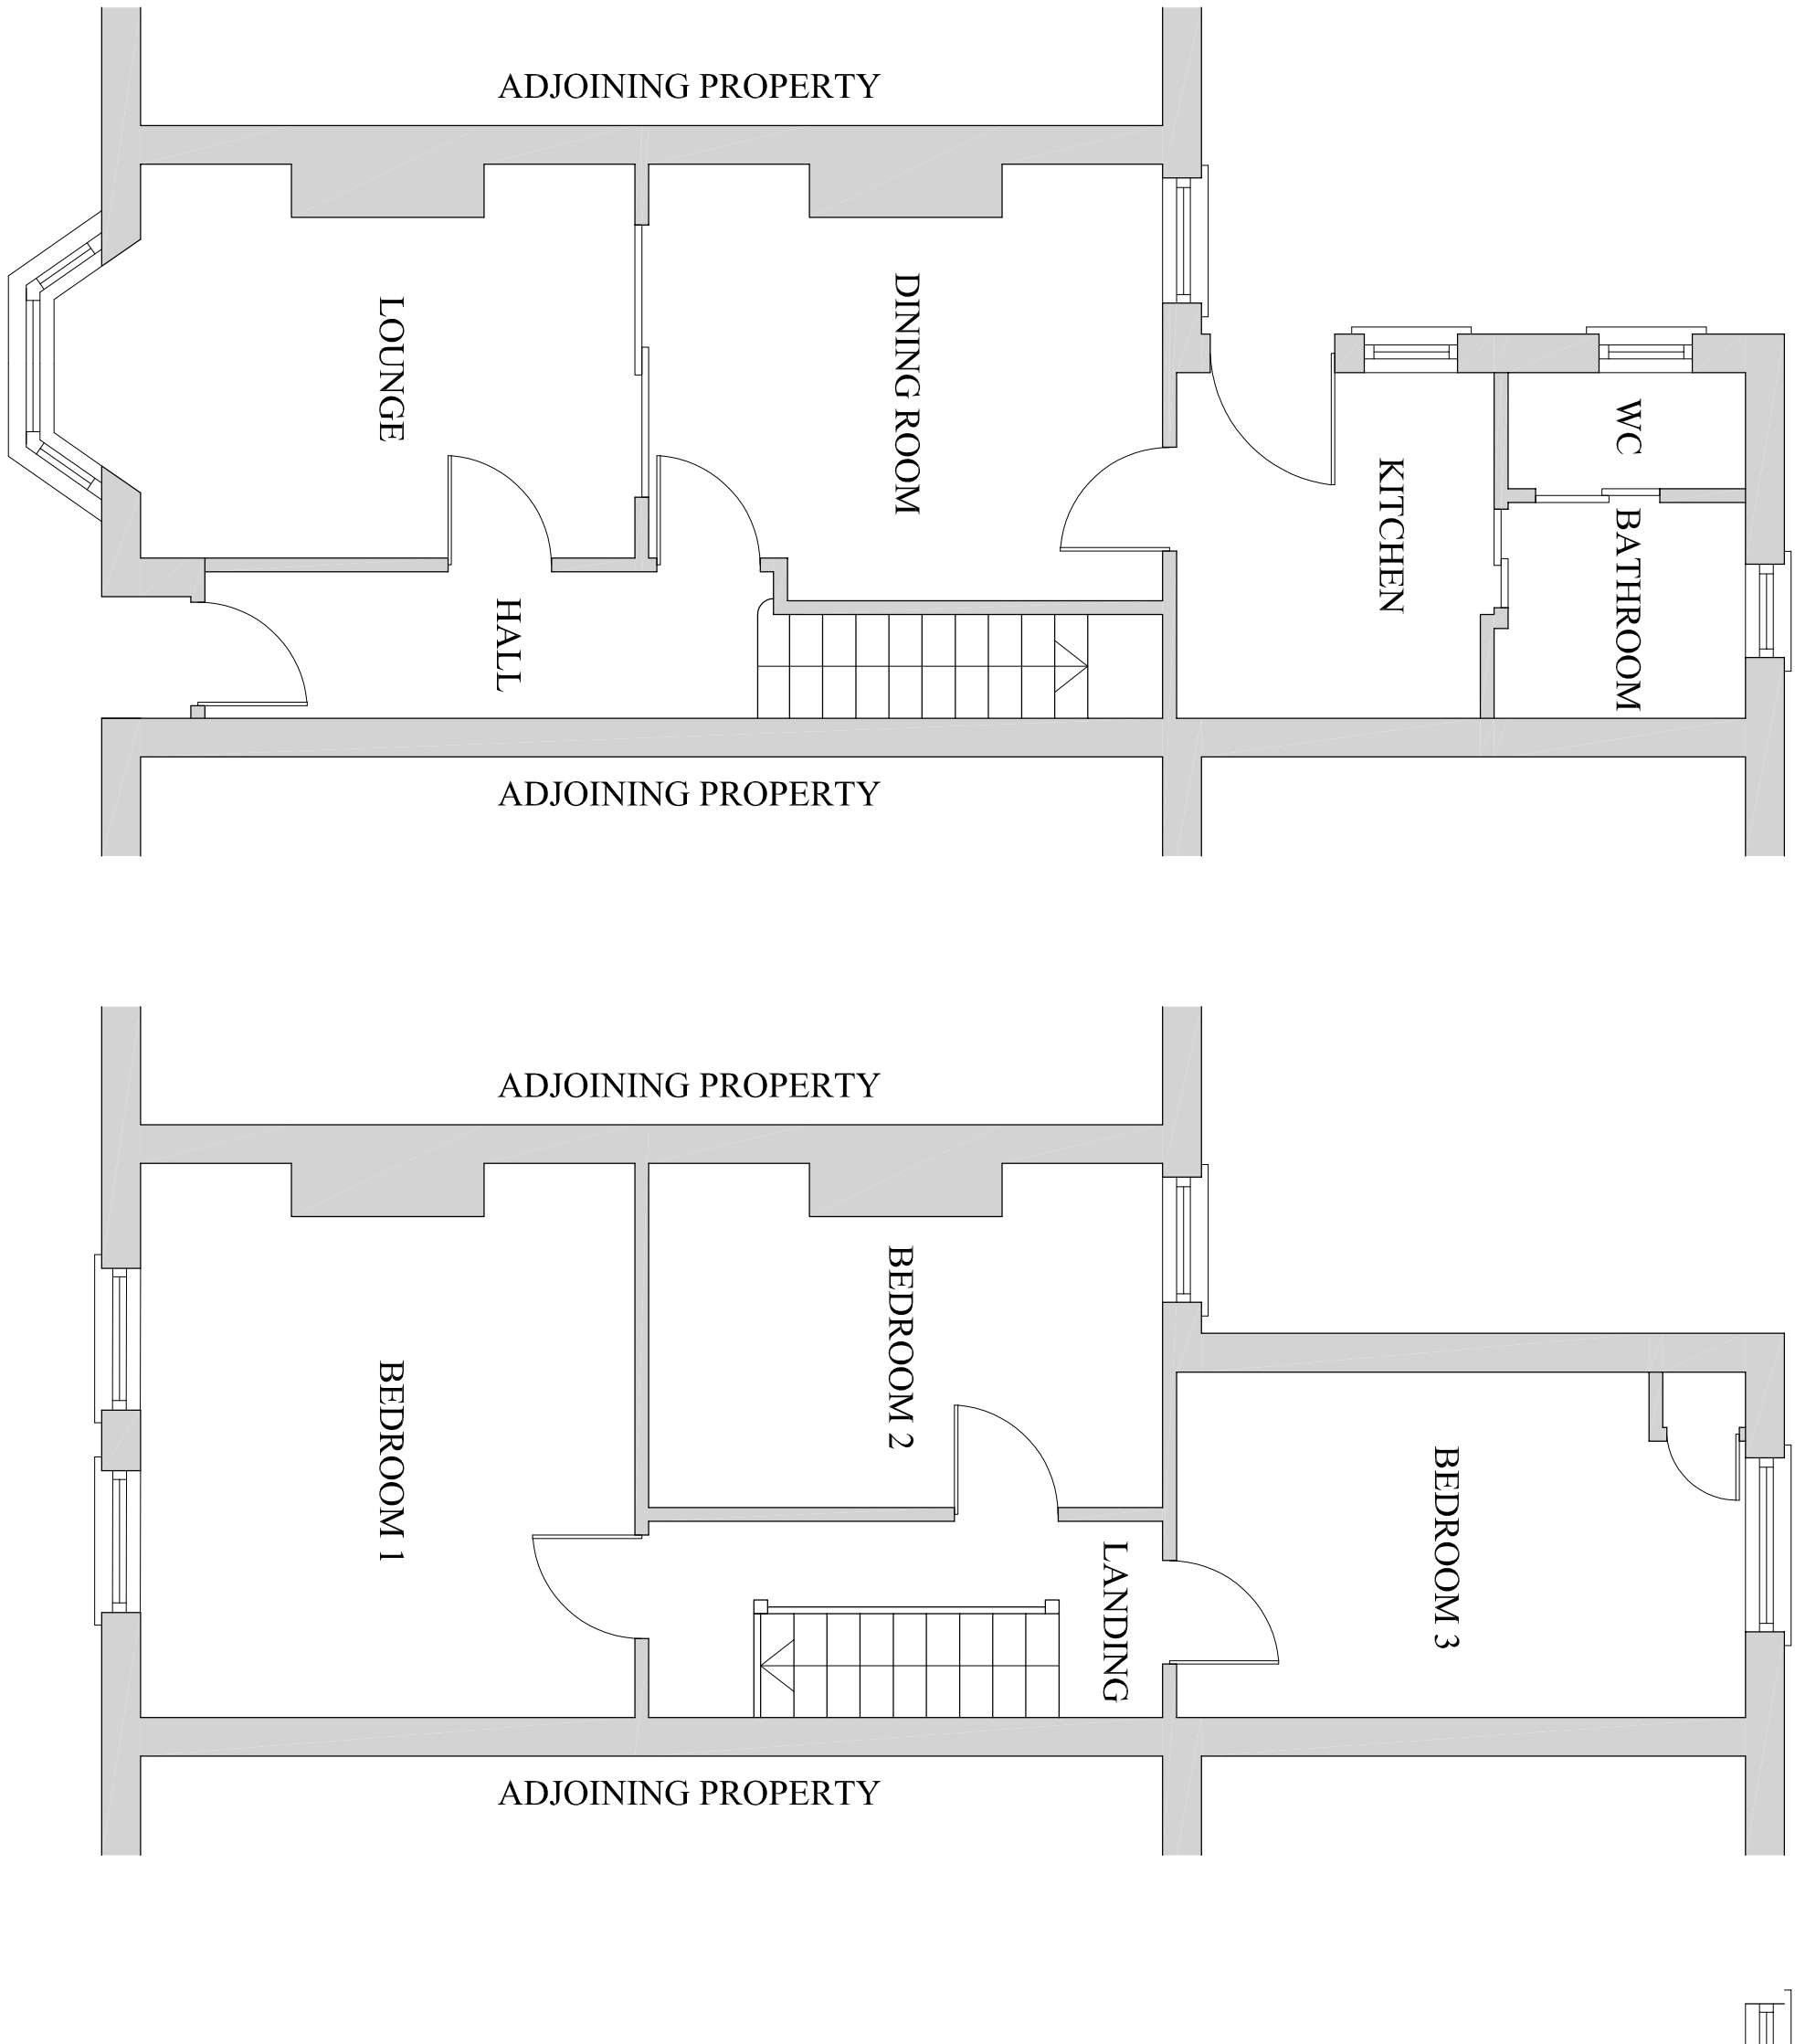

PROPOSED SITE PLAN
(SCALE 1:500)

NOTE:
These drawings have been produced from limited information with no site survey.
Should discrepancies arise please raise them prior to commencing the project.

DRAWING STATUS		PROJECT	
B	11.02.21	ISSUED FOR PLANNING APPROVAL ISSUED FOR PLANNING APPROVAL	
A	10.10.20		
PLANNING APPROVAL			
PROJECT			
41 CURZON STREET			
BERKSHIRE			
TITLE			
PROPOSED HMO CONVERSION WITH REAR DORMER LOFT EXTENSION			
SCALE & SIZE			
1:50 @ A1 UNO		PLANNING APP.	OCT '20
PROJECT No.	DRAWING No.	REV.	
CS-001		001	B