

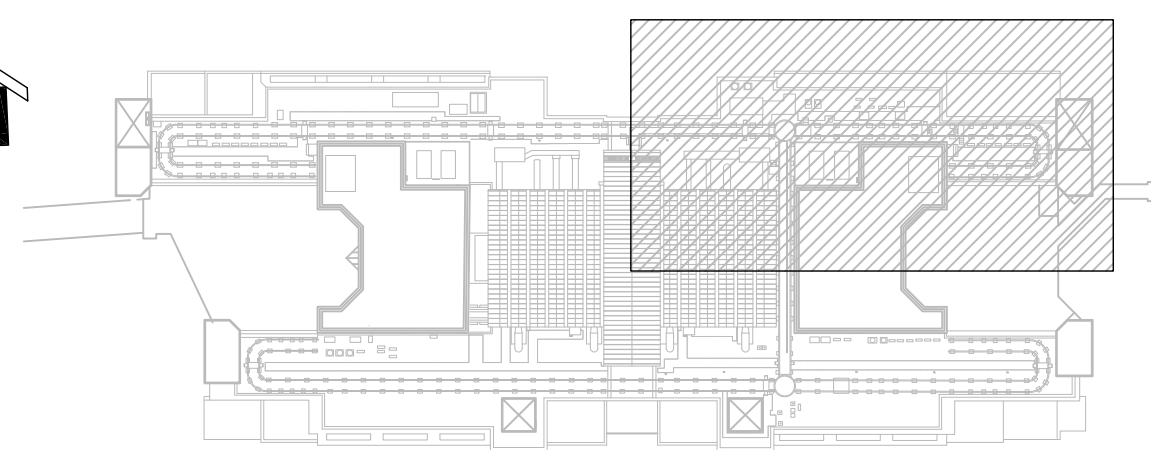


 

LOCATION PLAN

KEY

 EXISTING PLANT/PLANT WITH PLANNING CONSENT

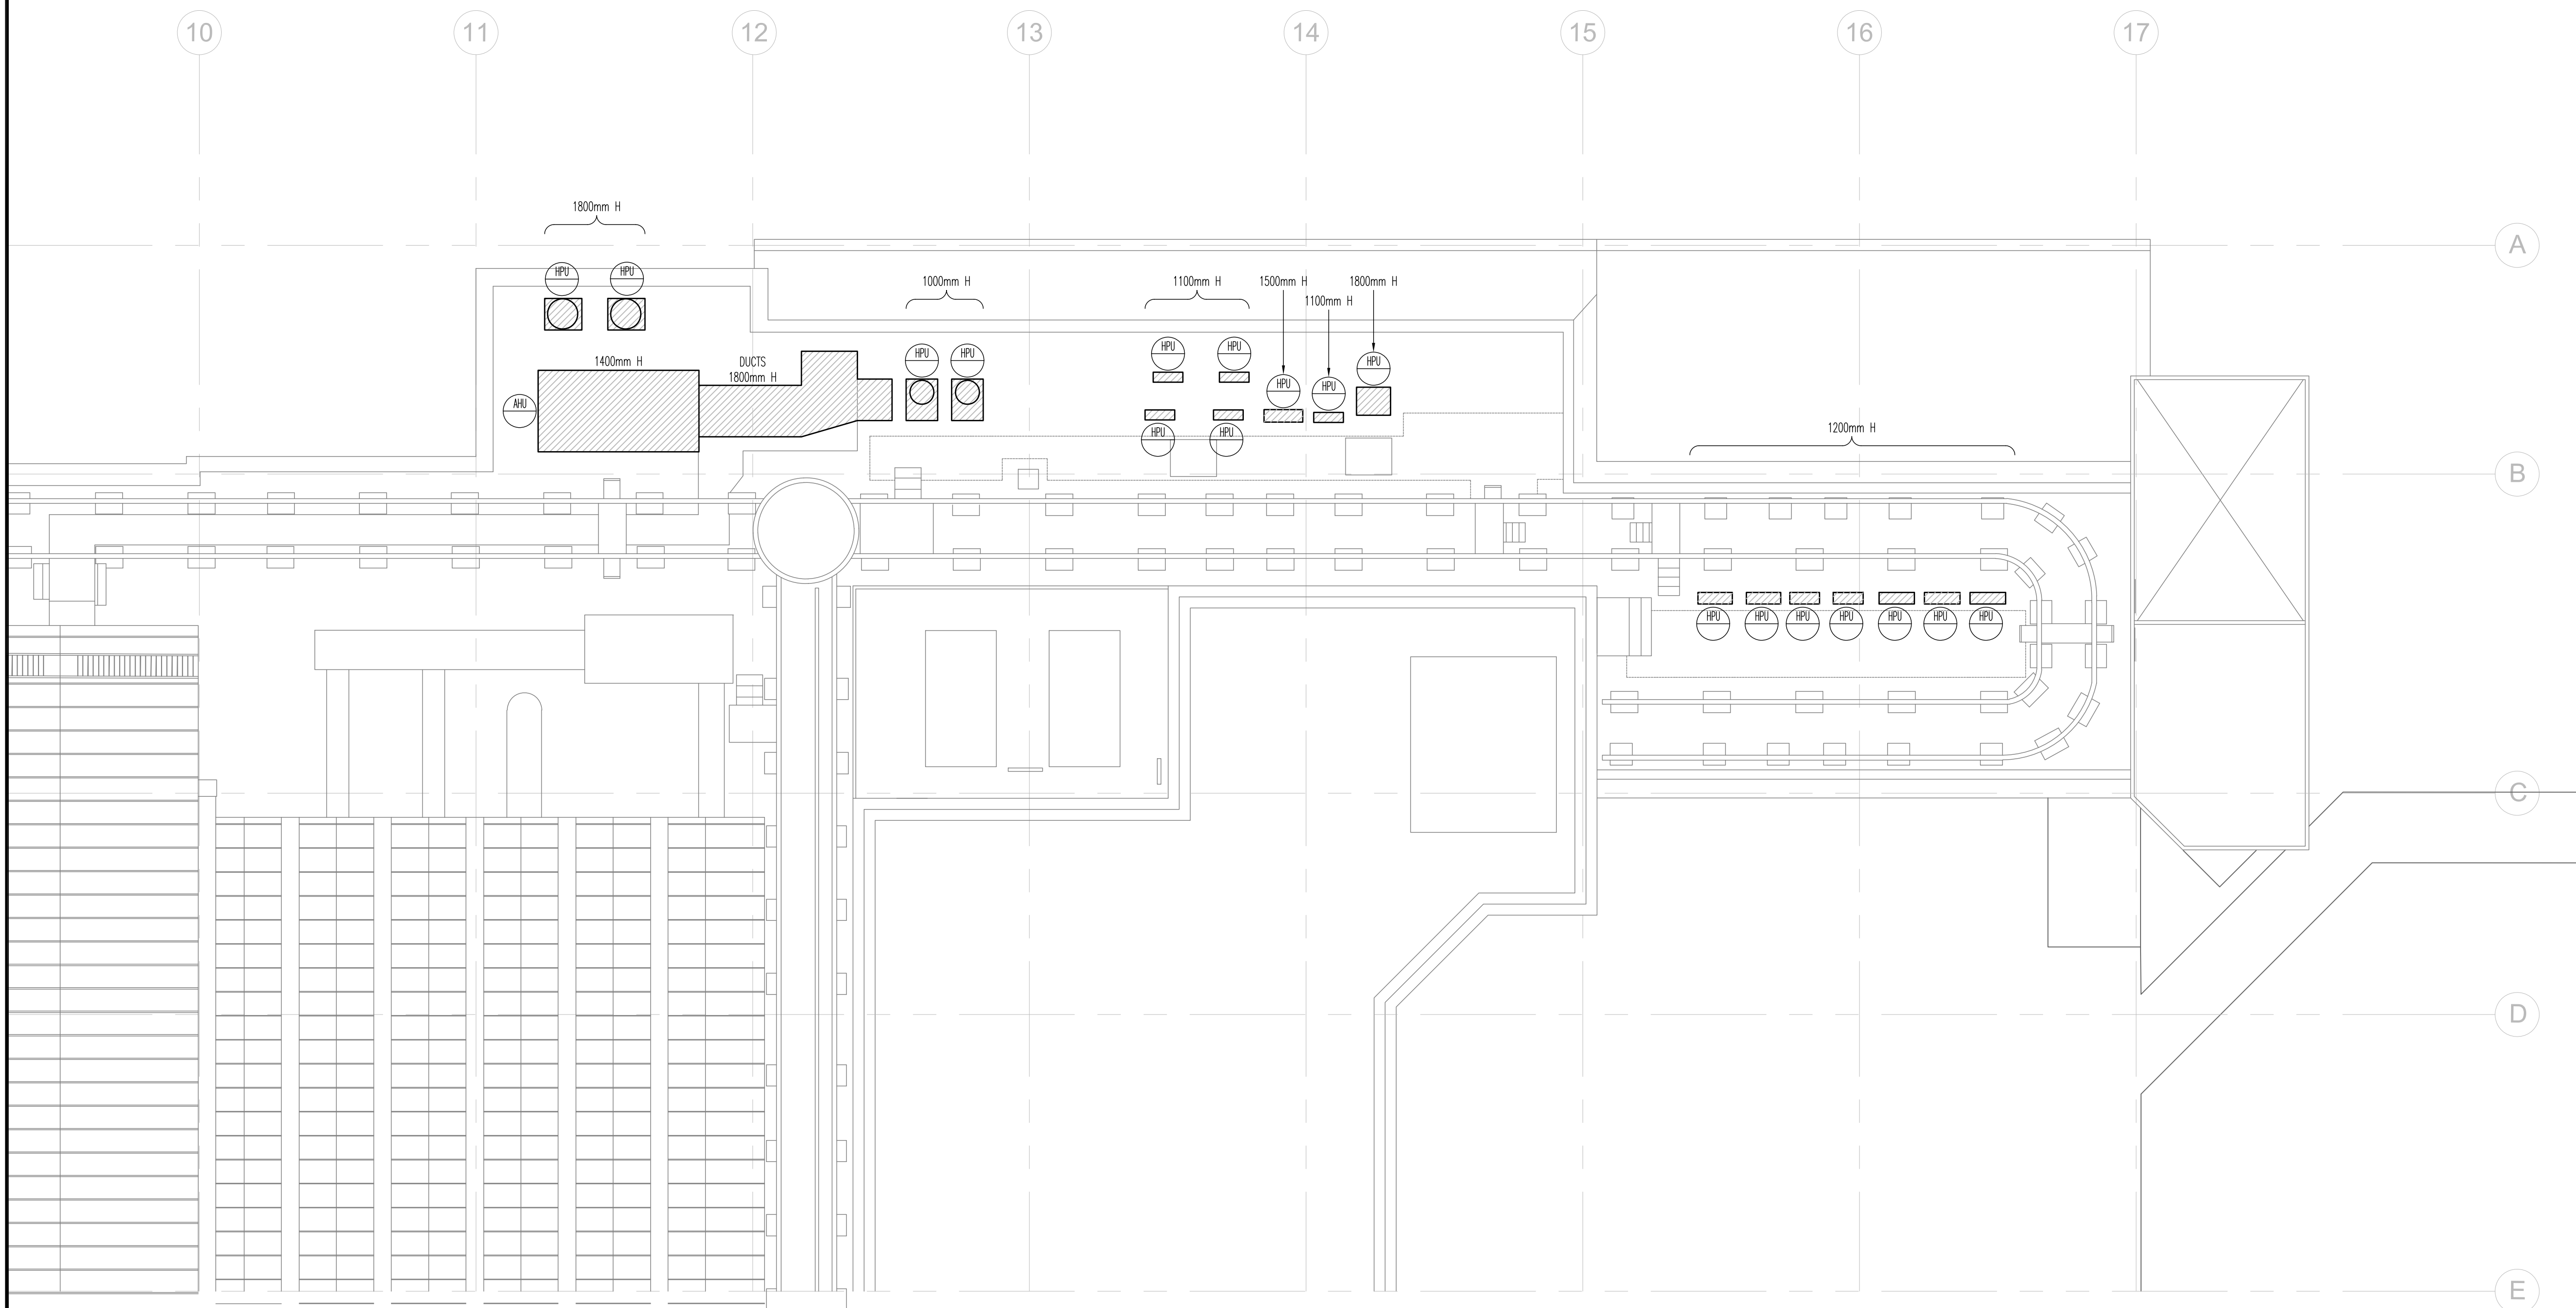

CONSTRUCTION (DESIGN AND MANAGEMENT) REGULATIONS 2015

DESIGNERS HAZARD INFORMATION FOR CONSTRUCTION

THE ABOVE NOTES REFER SPECIFICALLY TO THE INFORMATION SHOWN ON THIS DRAWING.
REFER TO THE HEALTH AND SAFETY PLAN FOR FURTHER INFORMATION.

REV	REVISIONS	DATE	CHK BY	BY
-----	-----------	------	--------	----

CSA

CHARLES SMITH & ASSOCIATES LTD.
CONSULTING ENGINEERS
333 High Street Rochester Kent ME1 1DA
Tel 01634 880544 Fax 01634 880599
Email: csa@csasoutham.co.uk

PROJECT TITLE

**APEX PLAZA, READING
BLOCK C ROOF PLANT**

DRAWN	M.W.	CHECKED
CAD FILE	M4072250	APPROVED
SCALE	1:100 @ A1	DATE JAN 2022

DRAWING TITLE

EXISTING ROOF PLANT

DRG No M407/22/50 P1

**ISSUED FOR
PLANNING CONSENT**