


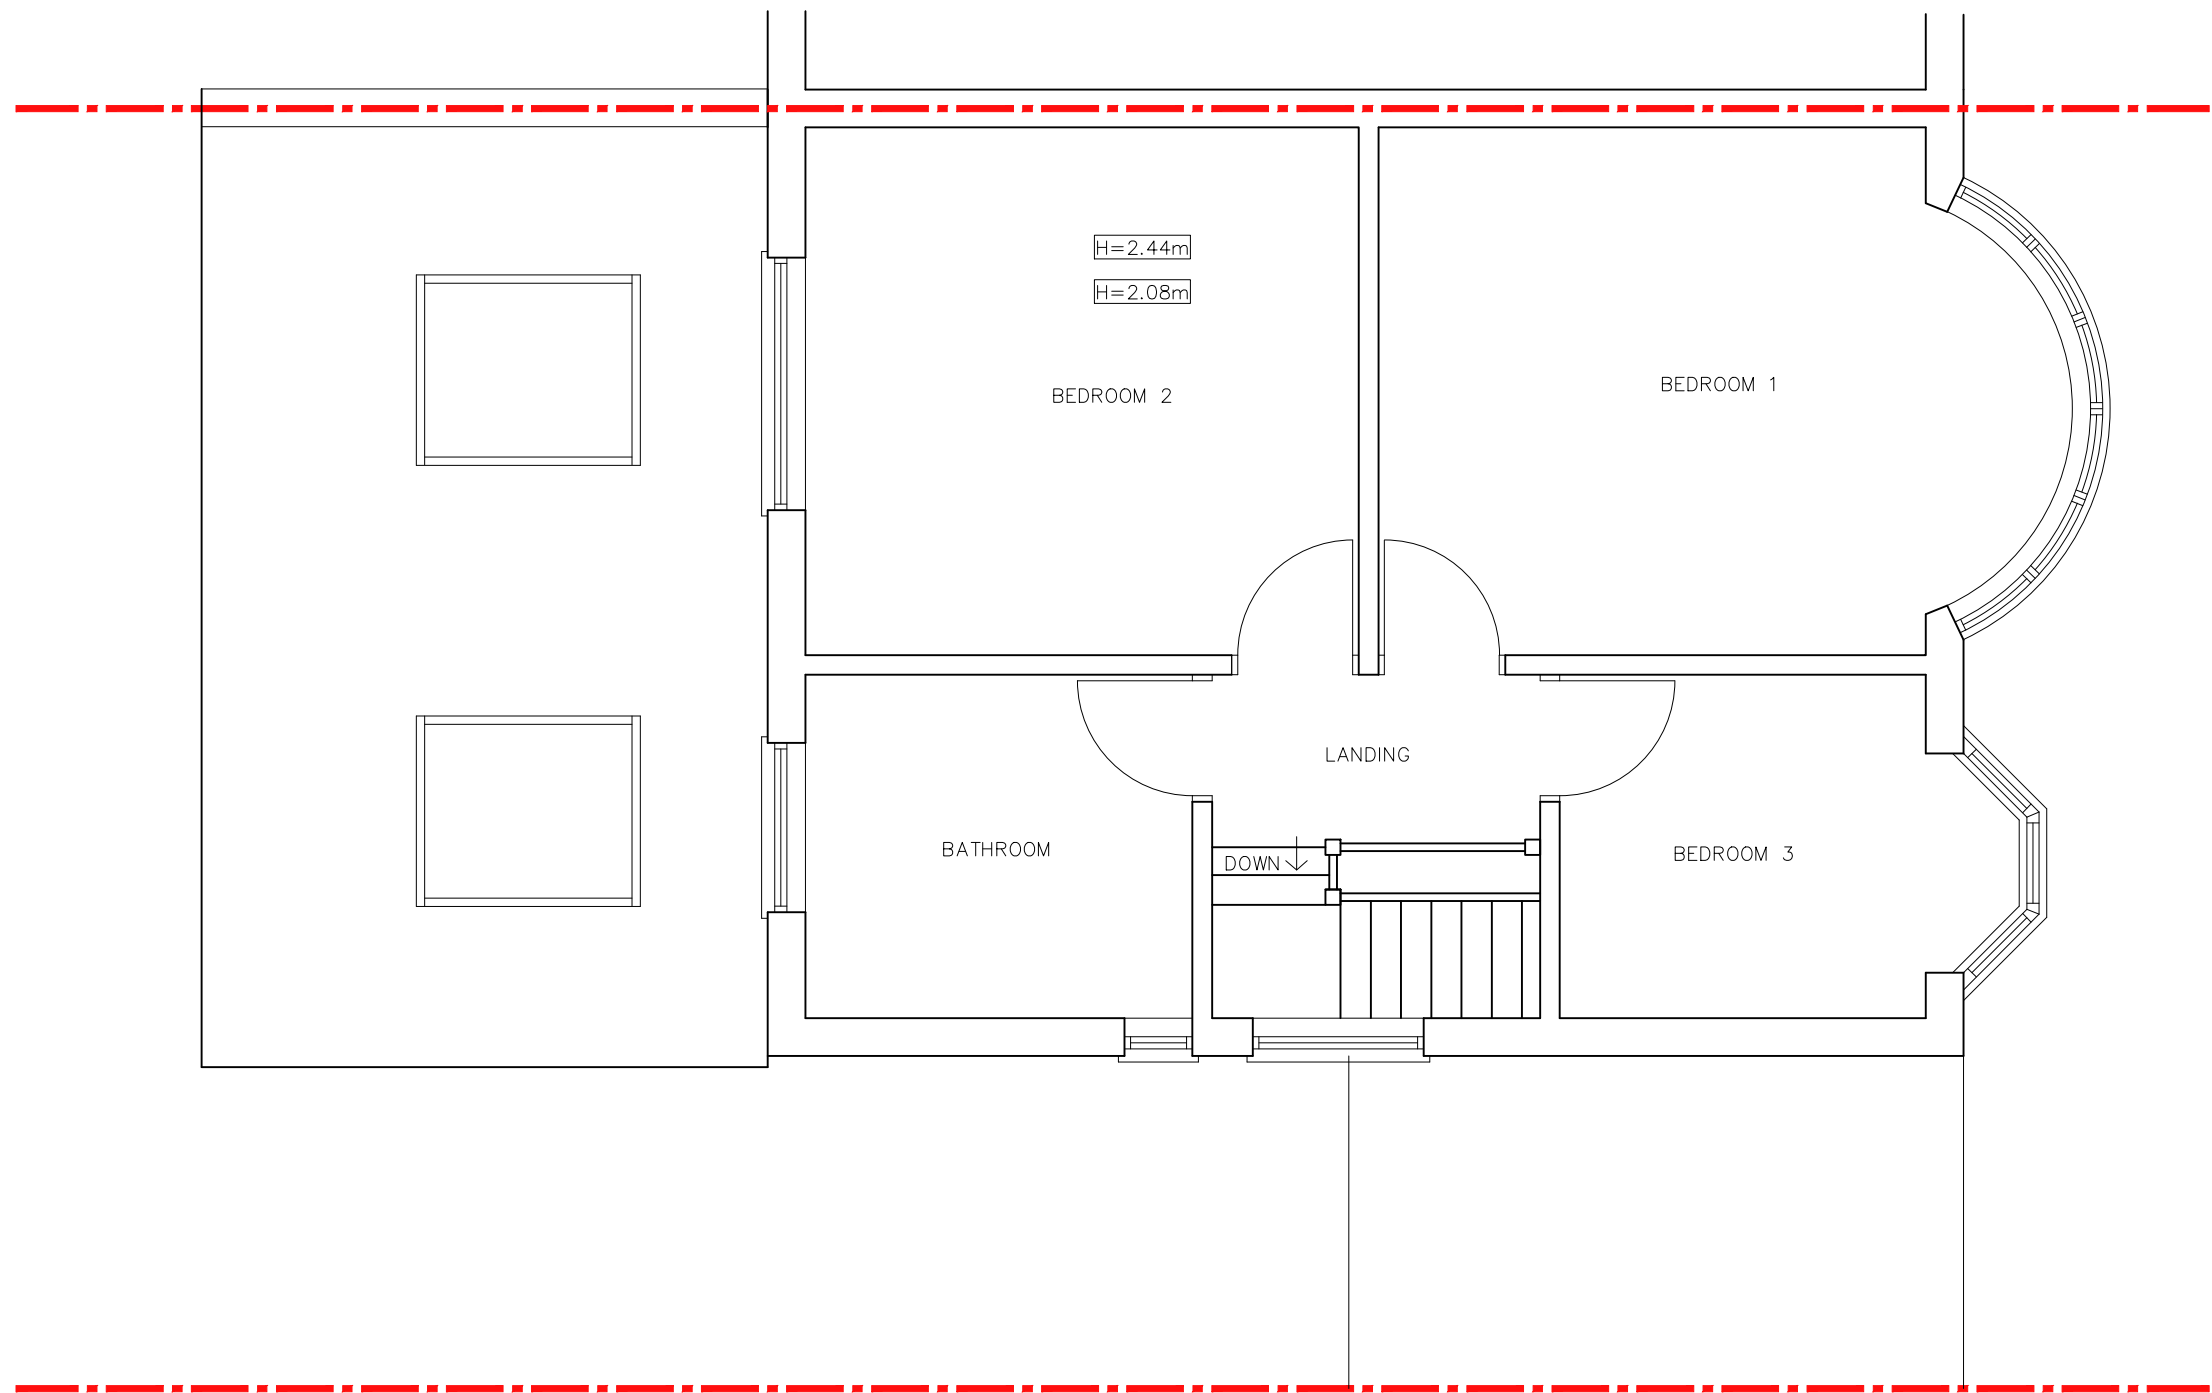

EXISTING FIRST FLOOR PLAN



PROJECT:
45 WOODCOTE Way
CAVERSHAM
RG4 7HJ

DRAWING TITLE:
EXISTING FIRST
FLOOR PLAN



CREATIVE DESIGN &
STRUCTURE

UNIT 1, HENSON HOUSE, NEWTOWN ROAD
HENLEY-ON-THAMES, RG9 1HG
TEL: 01491411922

DRAWN: EB
SCALE: 1:50 @ A3
DATE: NOVEMBER 2021
STATUS: PLANNING

DRAWING NO. REV.
36721-02