


SUBJECT TO STRUCTURAL SURVEY, M & E
ASSESSMENT, CONFIRMATION OF LEGAL
BOUNDARIES, CONSTRAINTS, PLANNING AND
HIGHWAYS APPROVAL

THIS SCHEME IS BASED ON ESTIMATED THIRD
PARTY INFORMATION AD AS SUCH THP ARE
NOT LIABLE FOR ANY DISCREPANCIES

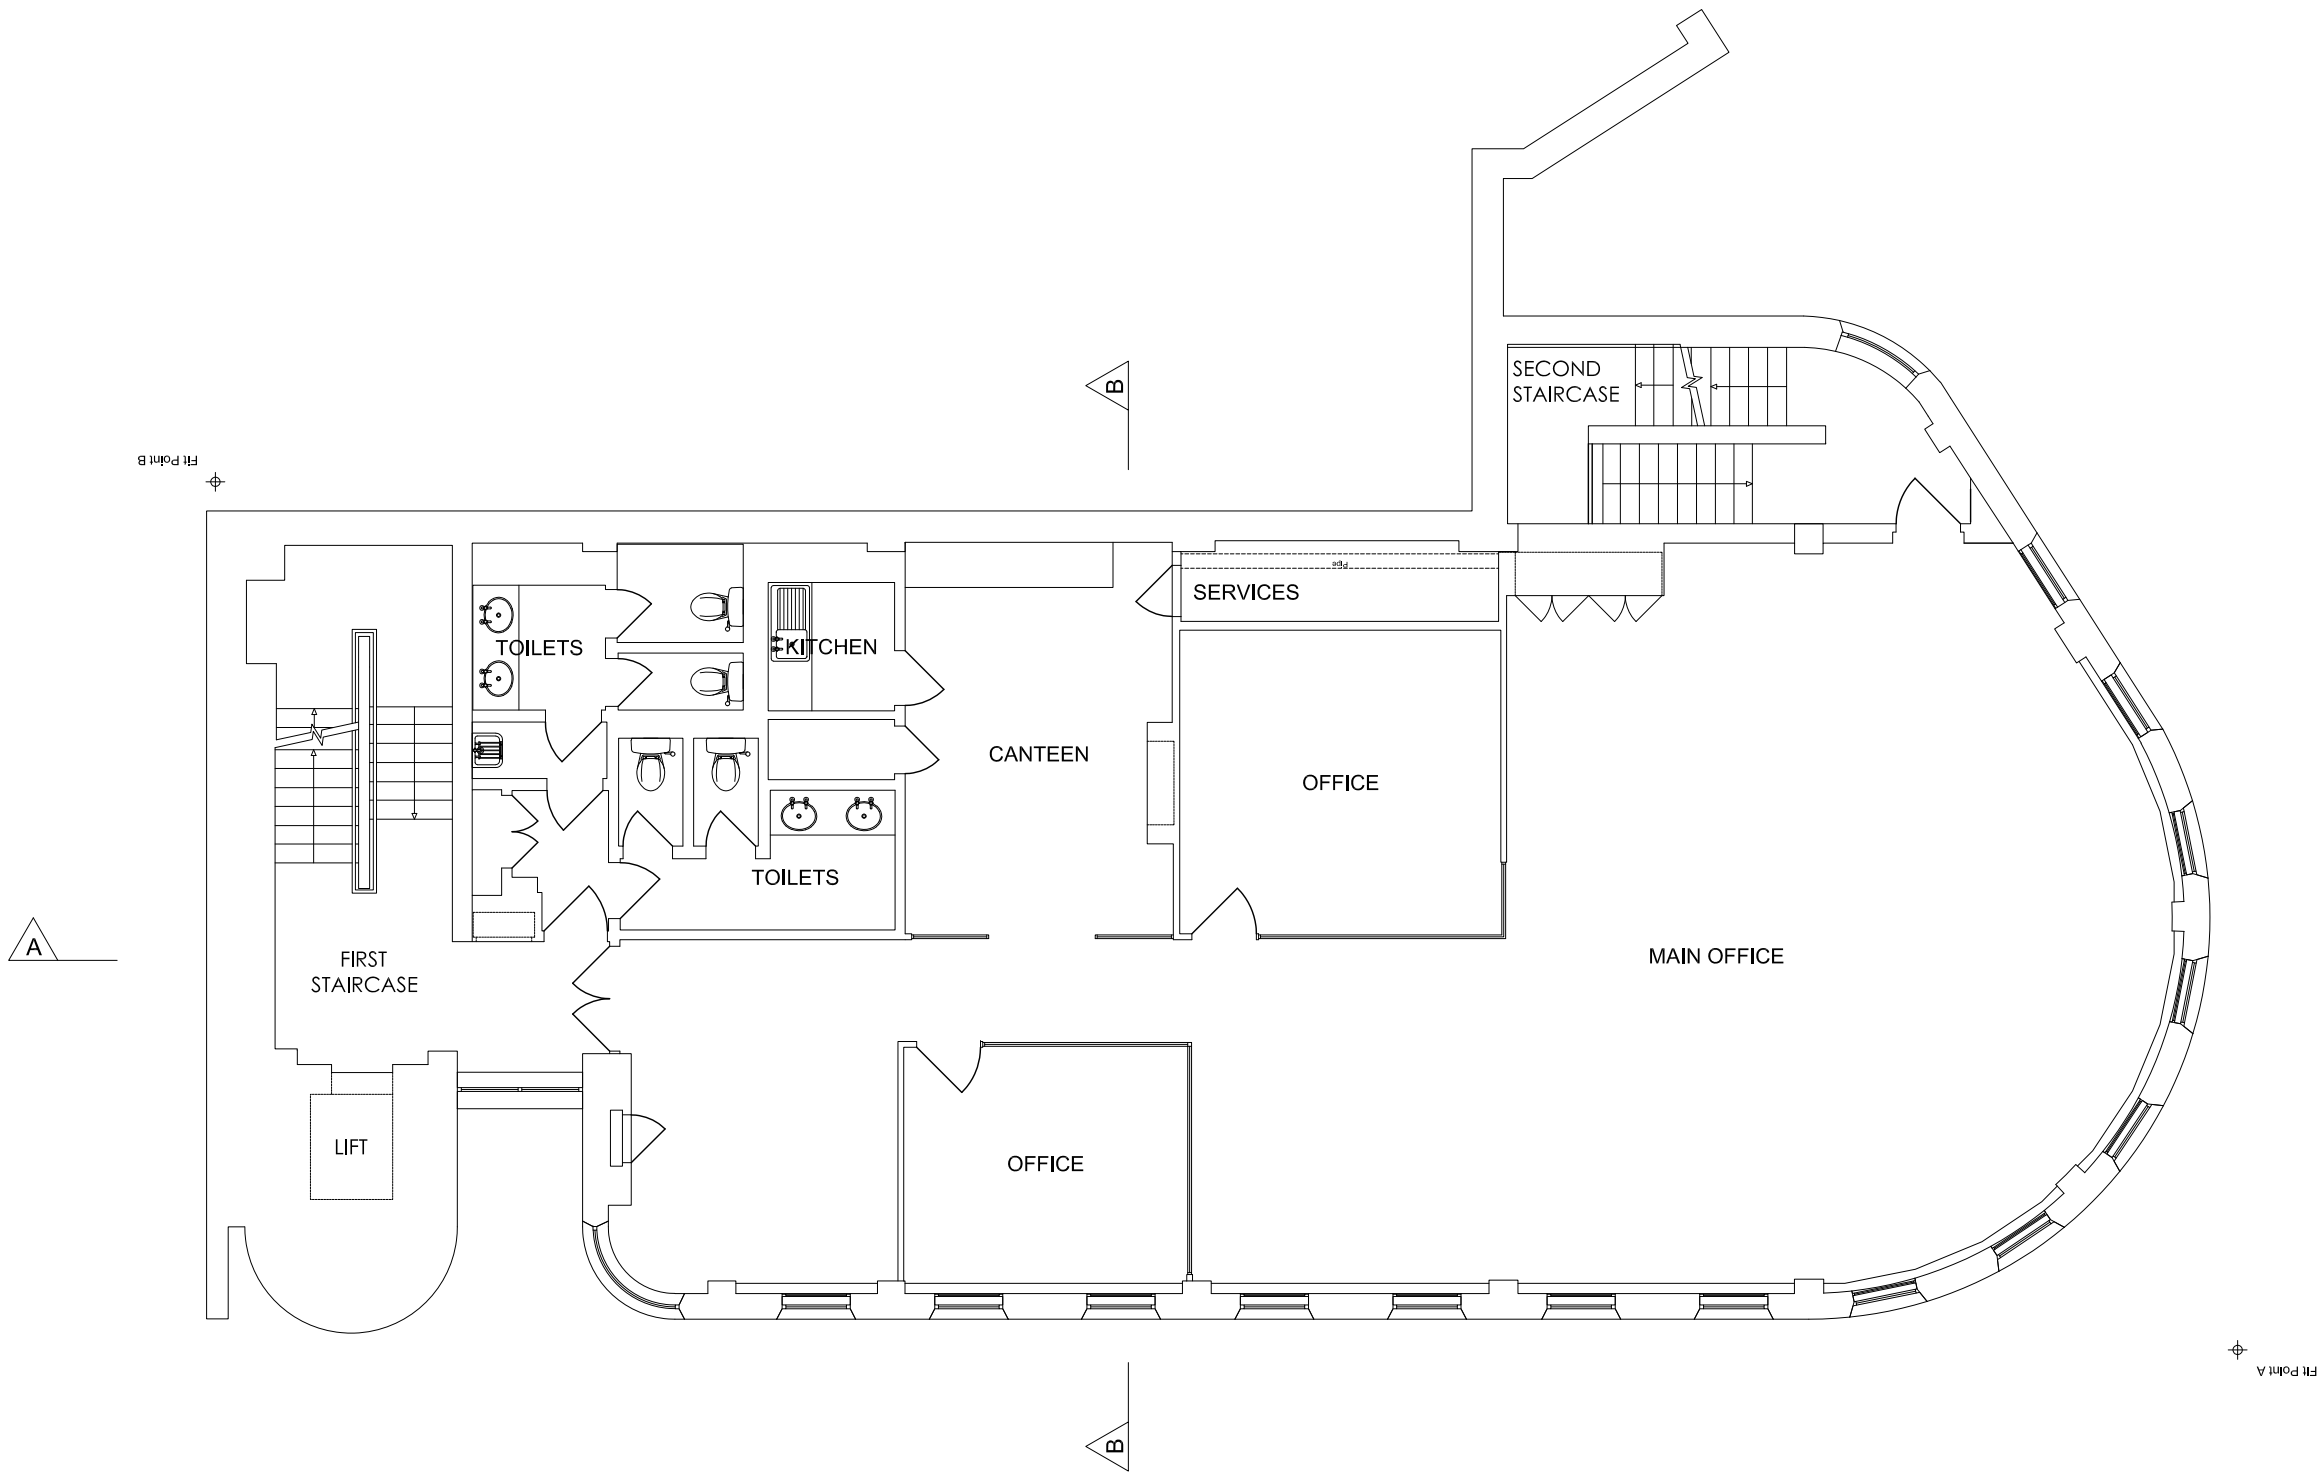

A	22/11/21	TITLE BLOCK AMENDED			CBG	TVT
Rev	Date	Description			Rev By	Chk'd By
Project Title		PROPOSED DEVELOPMENT				
		ABBEY CORNER 2-4 KINGS ROAD READING RG1 3AA				
Client		OOAK DEVELOPMENTS LTD				
Status		PLANNING				
Scale		1:100		Drawing Size A3		
Date	29/07/2021	Drawn By	CBG	Checked	TVT	
Drawing Title		EXISTING SECOND FLOOR PLAN				
Job-Dwg No		17867-105				Rev A

- ☐ 2 St. Johns North, Wakefield, WF1 3QA t. 01924 291800
- ☐ Carvers Warehouse, 77 Dale Street, Manchester, M1 2HG t. 0161 2388555
- ☐ The Old Rectory, 79 High Street, Newport Pagnell, MK16 8AB t. 01908 211377
- ☒ 101 London Road, Reading, RG1 5BY t. 0118 9507700
- ☐ 10 Gees Court, St Christophers Place, London, W1U 1JJ t. 0207 4091215



ARCHITECTS
www.harrispartnership.com