





PROPOSED FRONT ELEVATION

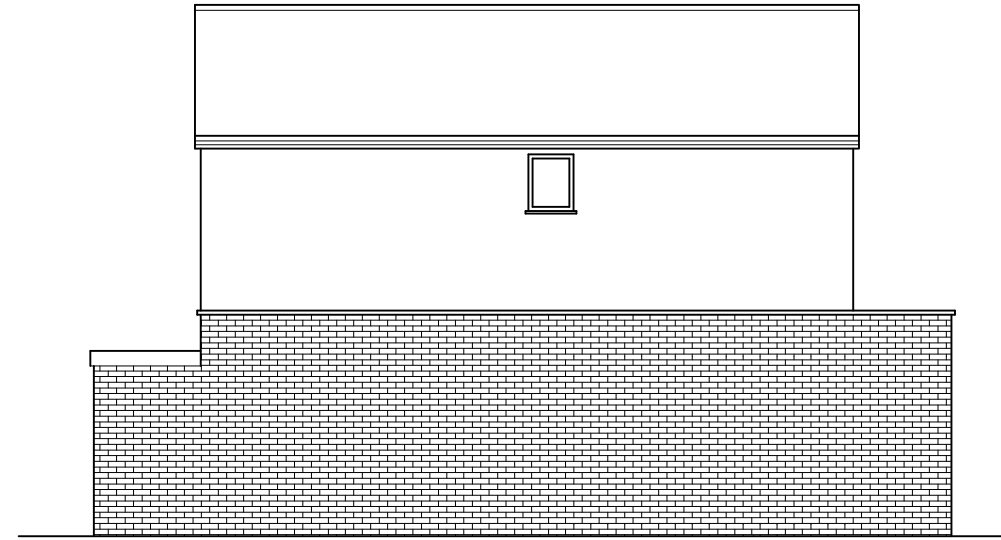


PROPOSED SIDE ELEVATION



PROPOSED REAR ELEVATION

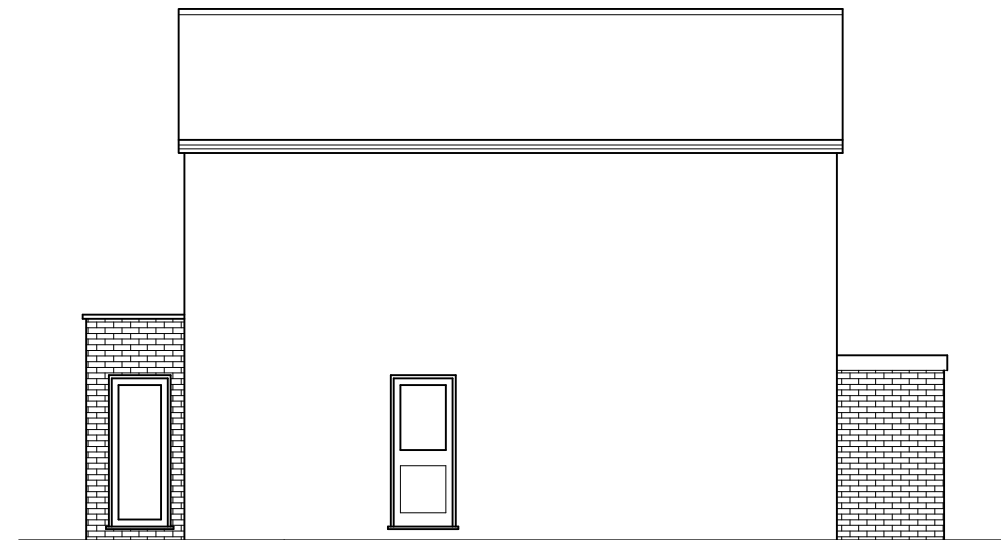

PROPOSED SIDE ELEVATION

 

PROJECT: 7 LITTLESTEAD CLOSE CAVERSHAM RG4 6UA	DRAWING TITLE: PROPOSED ELEVATIONS	 CREATIVE DESIGN & STRUCTURE	UNIT 1, HENSON HOUSE, NEWTOWN ROAD HENLEY-ON-THAMES, RG9 1HG TEL: 01491411922	DRAWN: EB	DRAWING NO. 01222-04	REV.
				SCALE: 1:100 @ A3		
				DATE: JANUARY 2022		
				STATUS: PLANNING		