




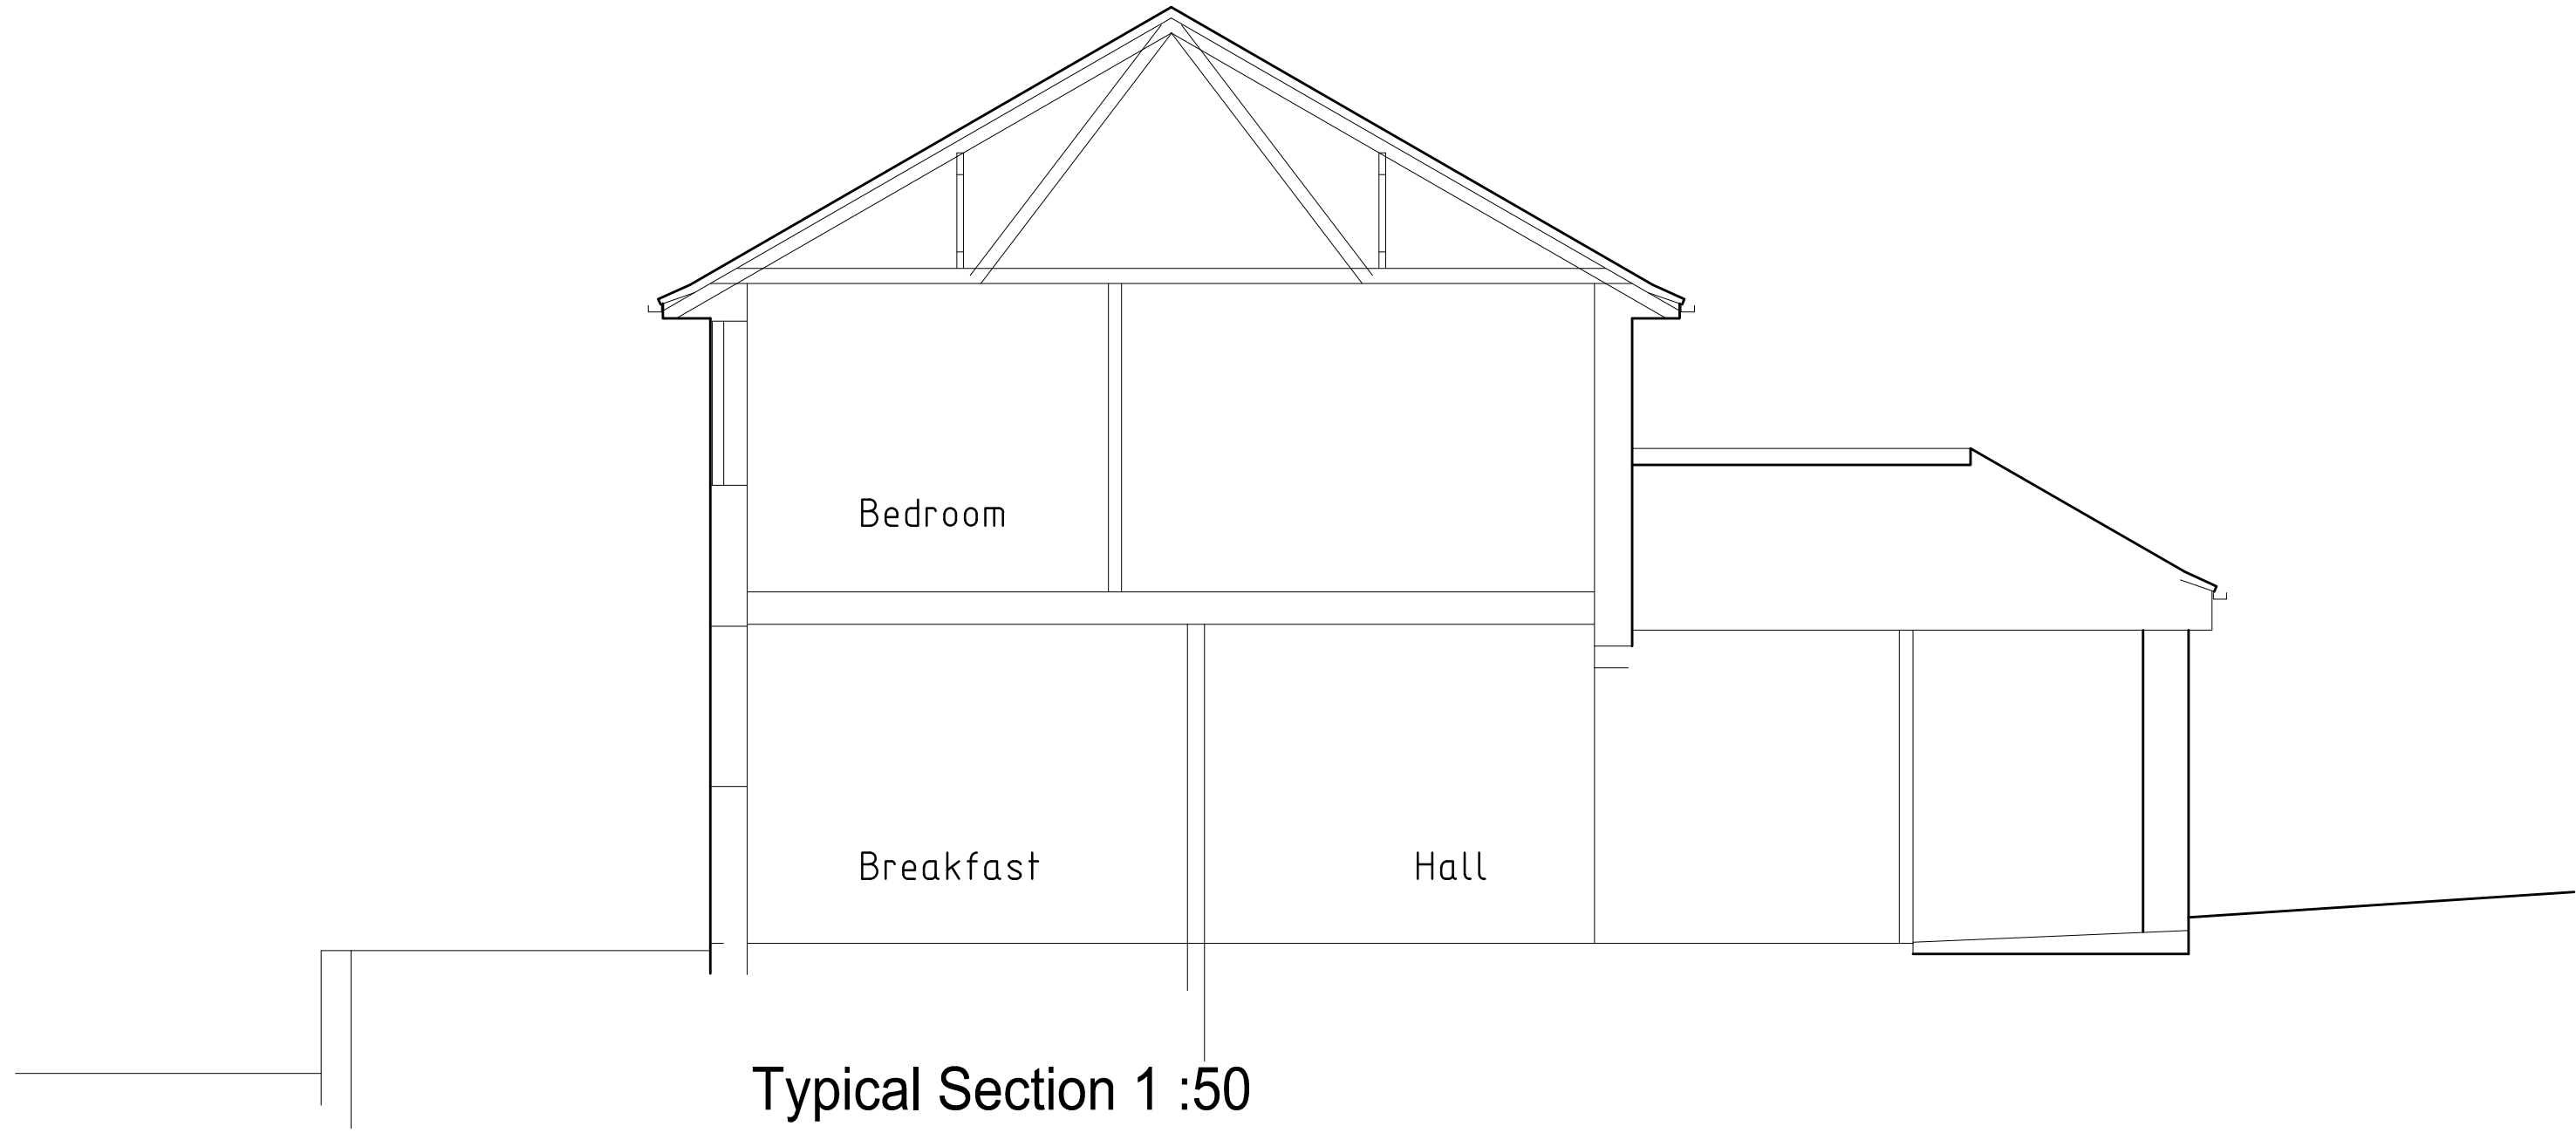

Typical Section 1 :50

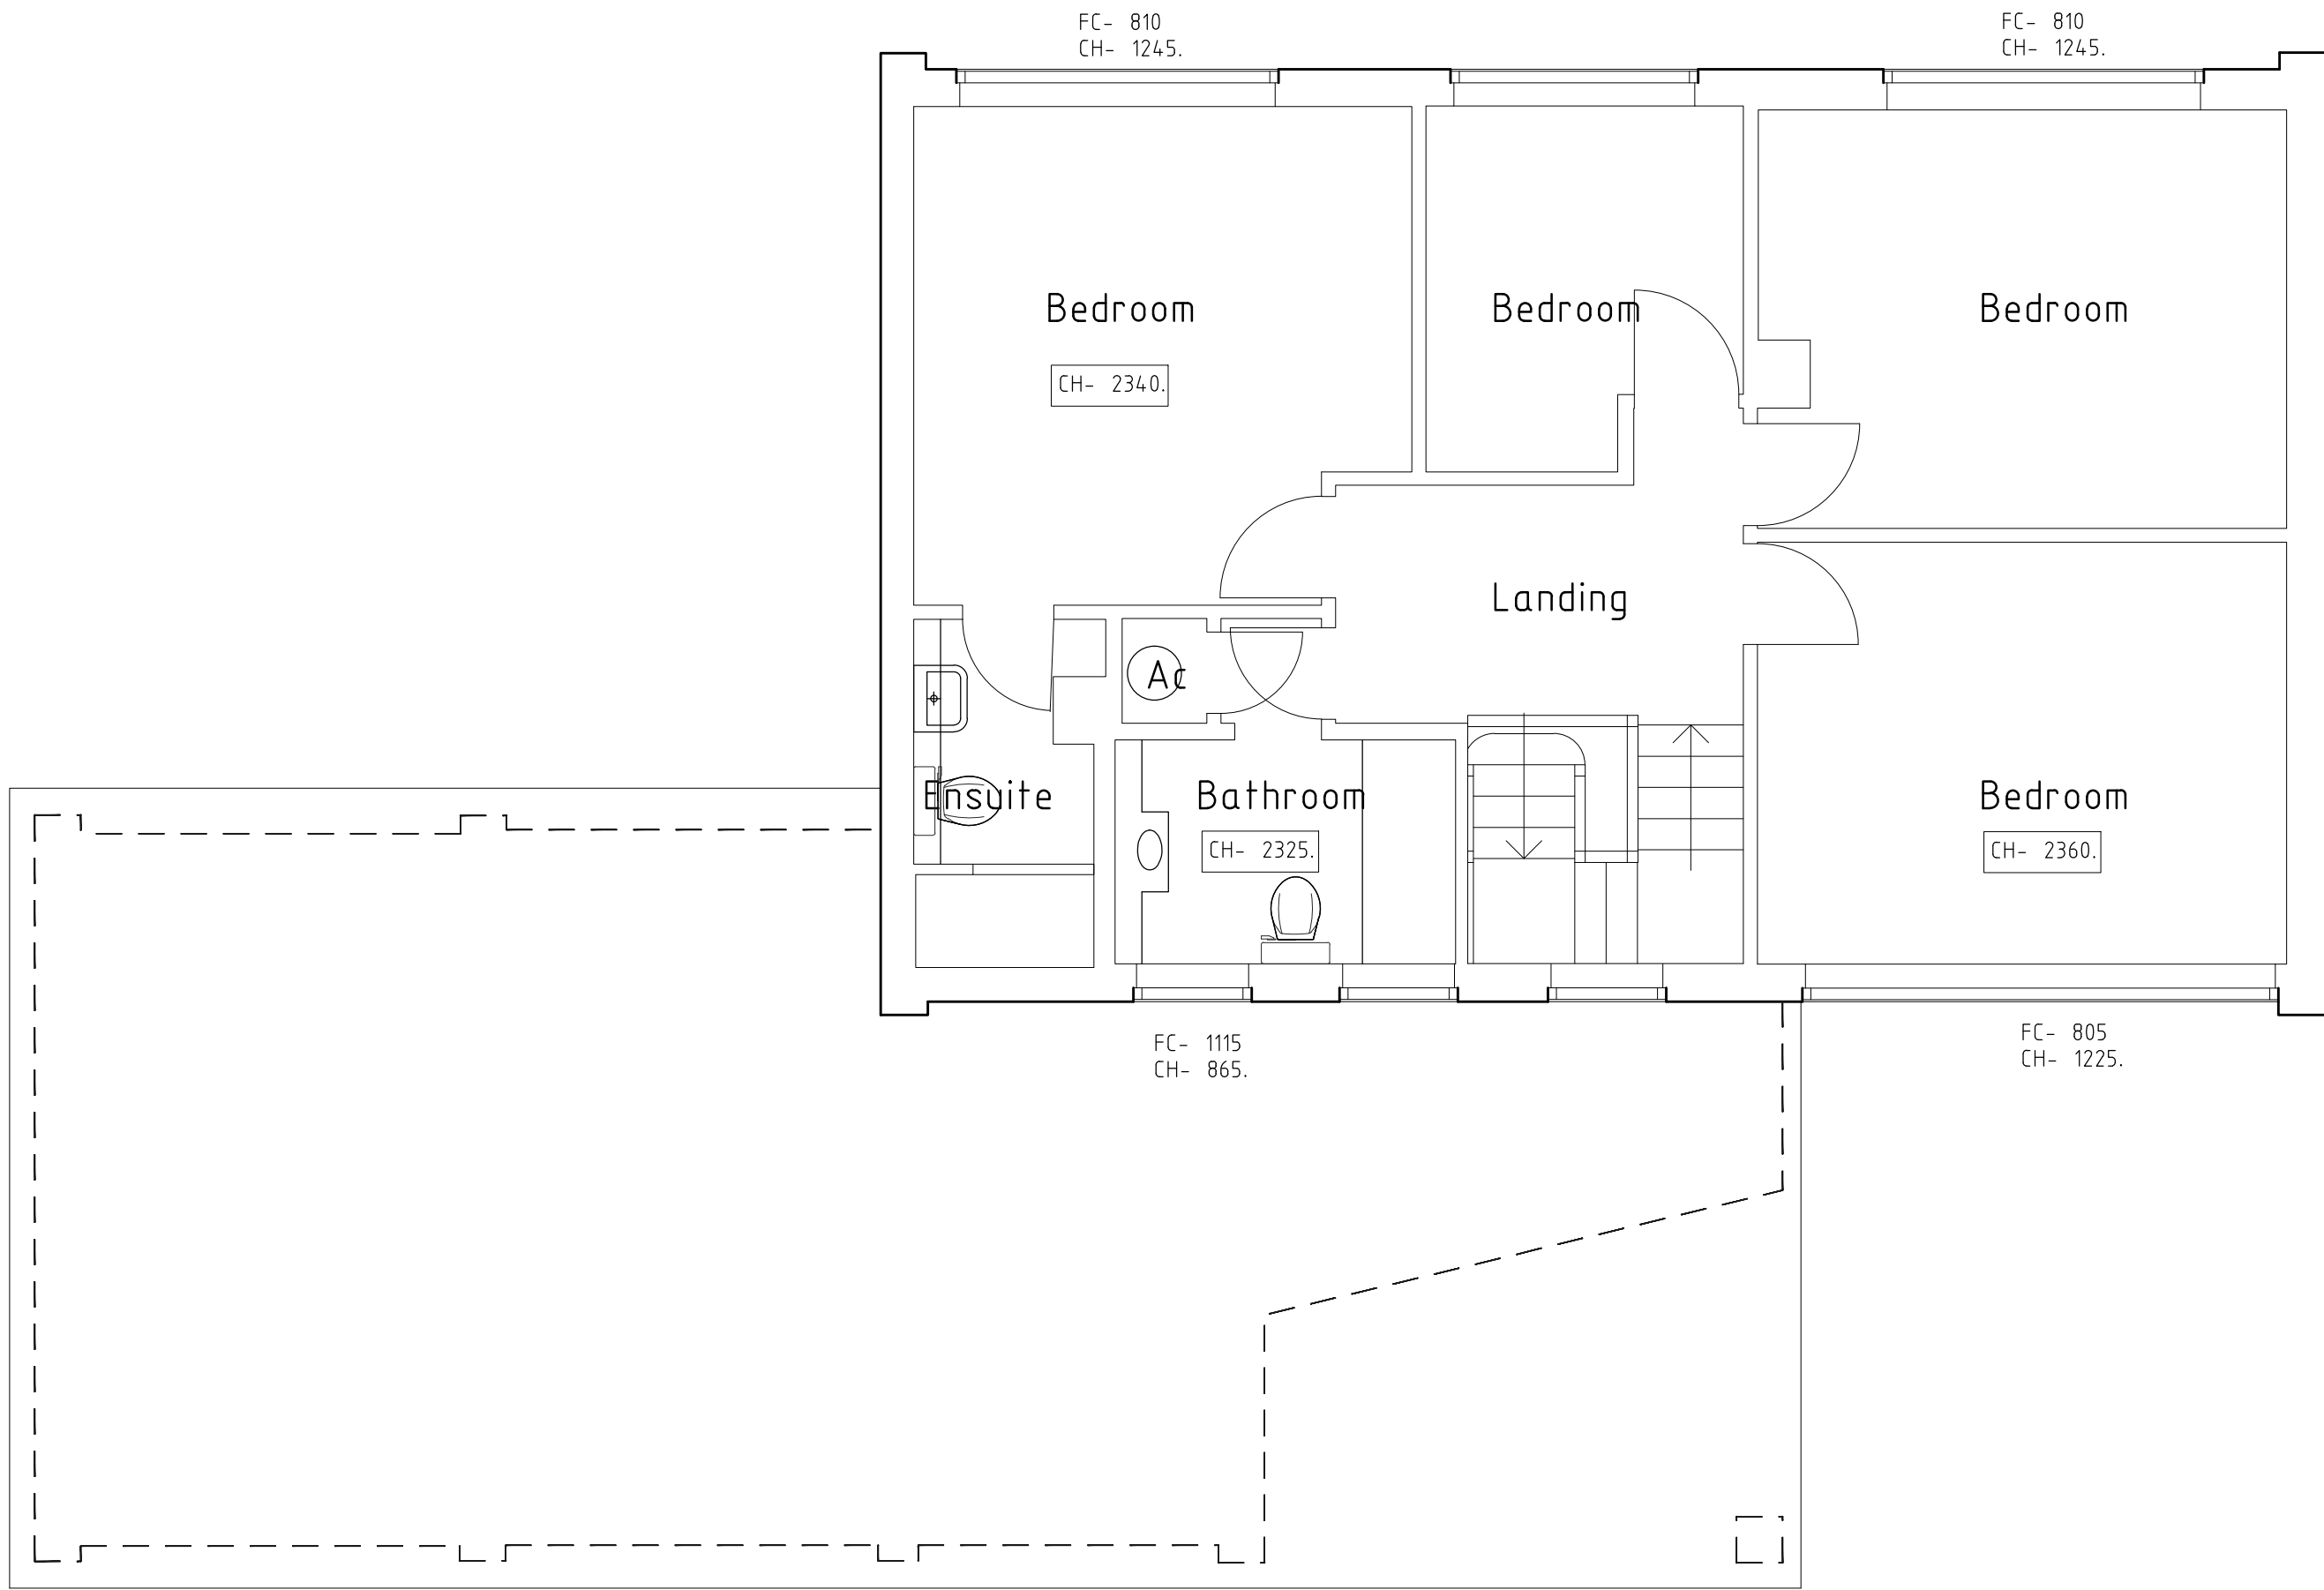

First Floor Plan 1 :50

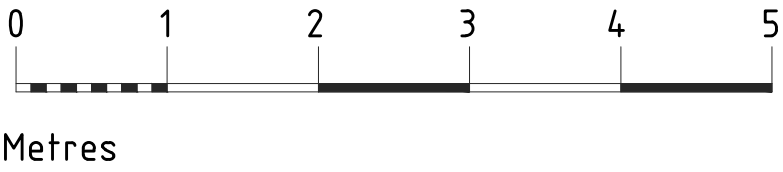

	Date	Revision
© copyright		
Client	Mr & Mrs Magson	
Job Title	1 Picton Way, Caversham RG4 8NJ	
Drawing Title	Survey As Existing First Floor Plan & Section	
Scale	1 : 50	
Date	May 2021	Drawn by JRB
Drawing No.	S/20/ 02	Rev. -