



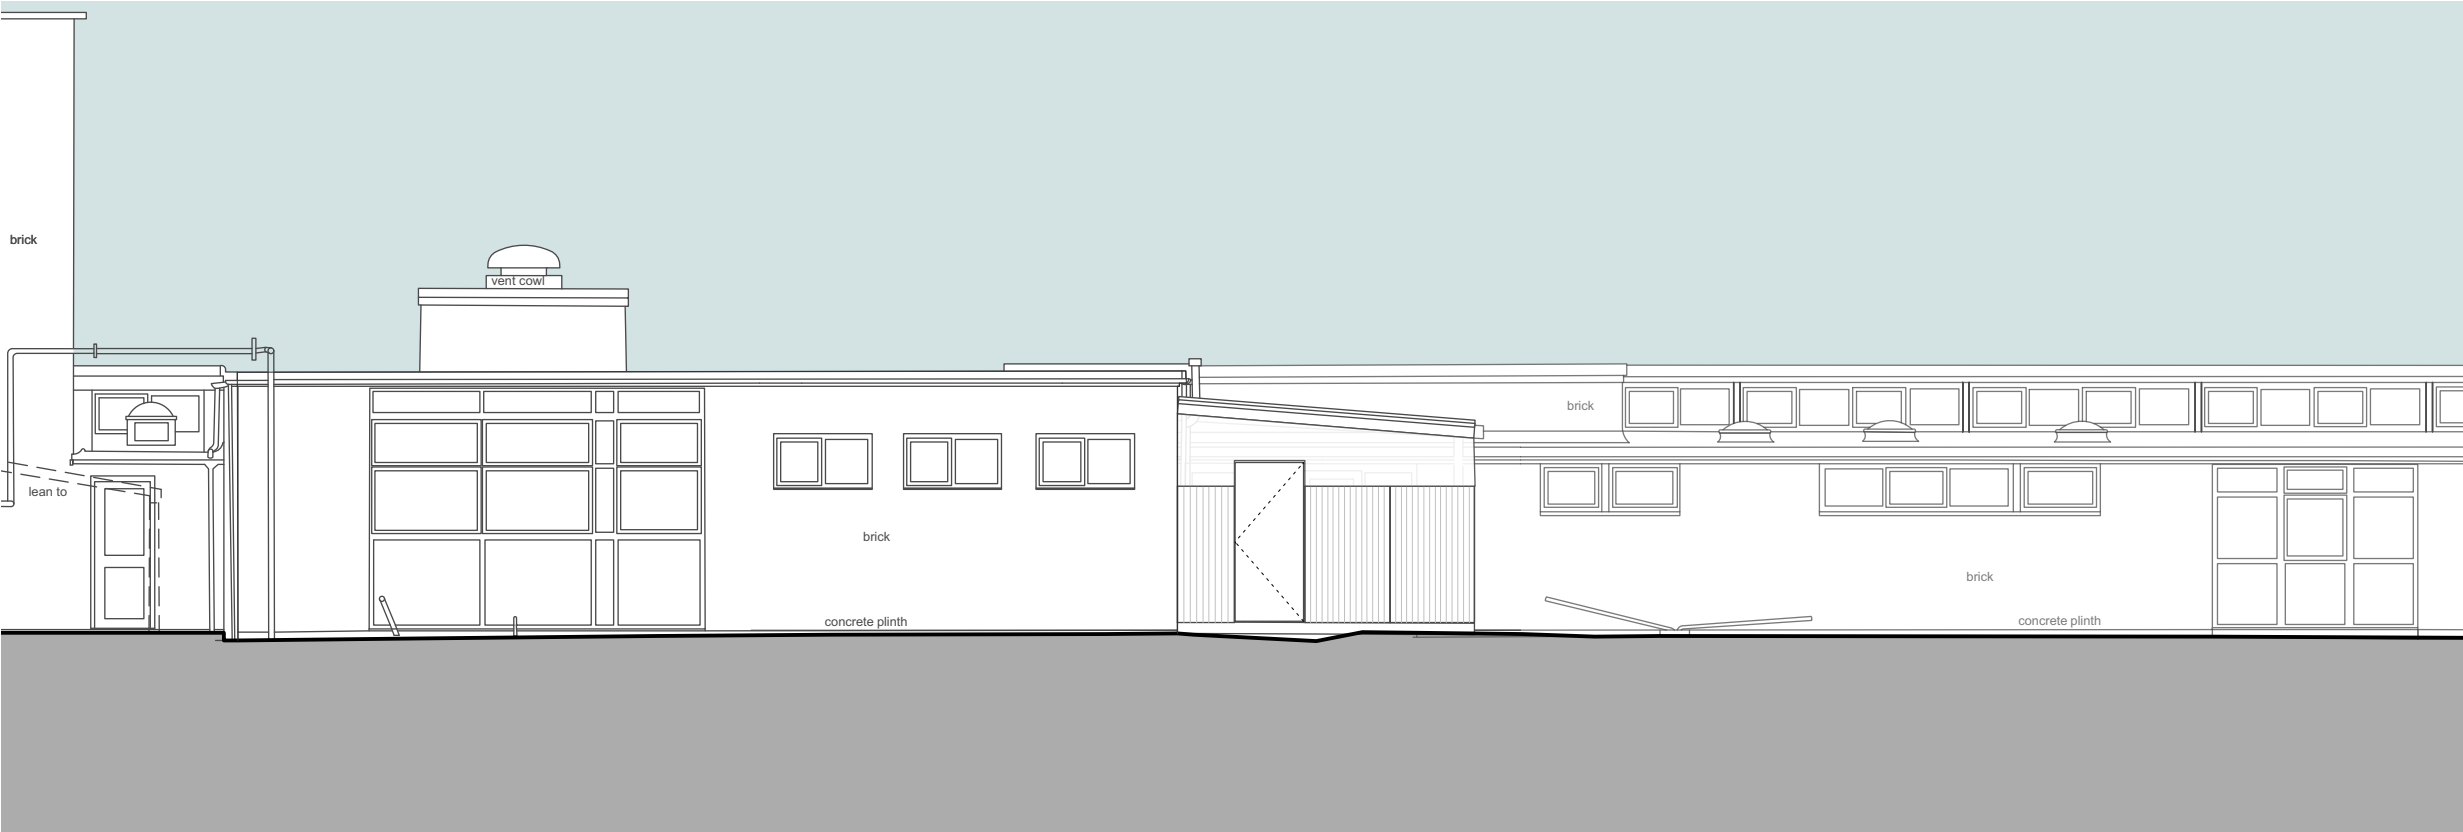

EXISTING NORTH WEST ELEVATION

EXISTING KITCHEN

EXISTING TIMBER STRUCTURE

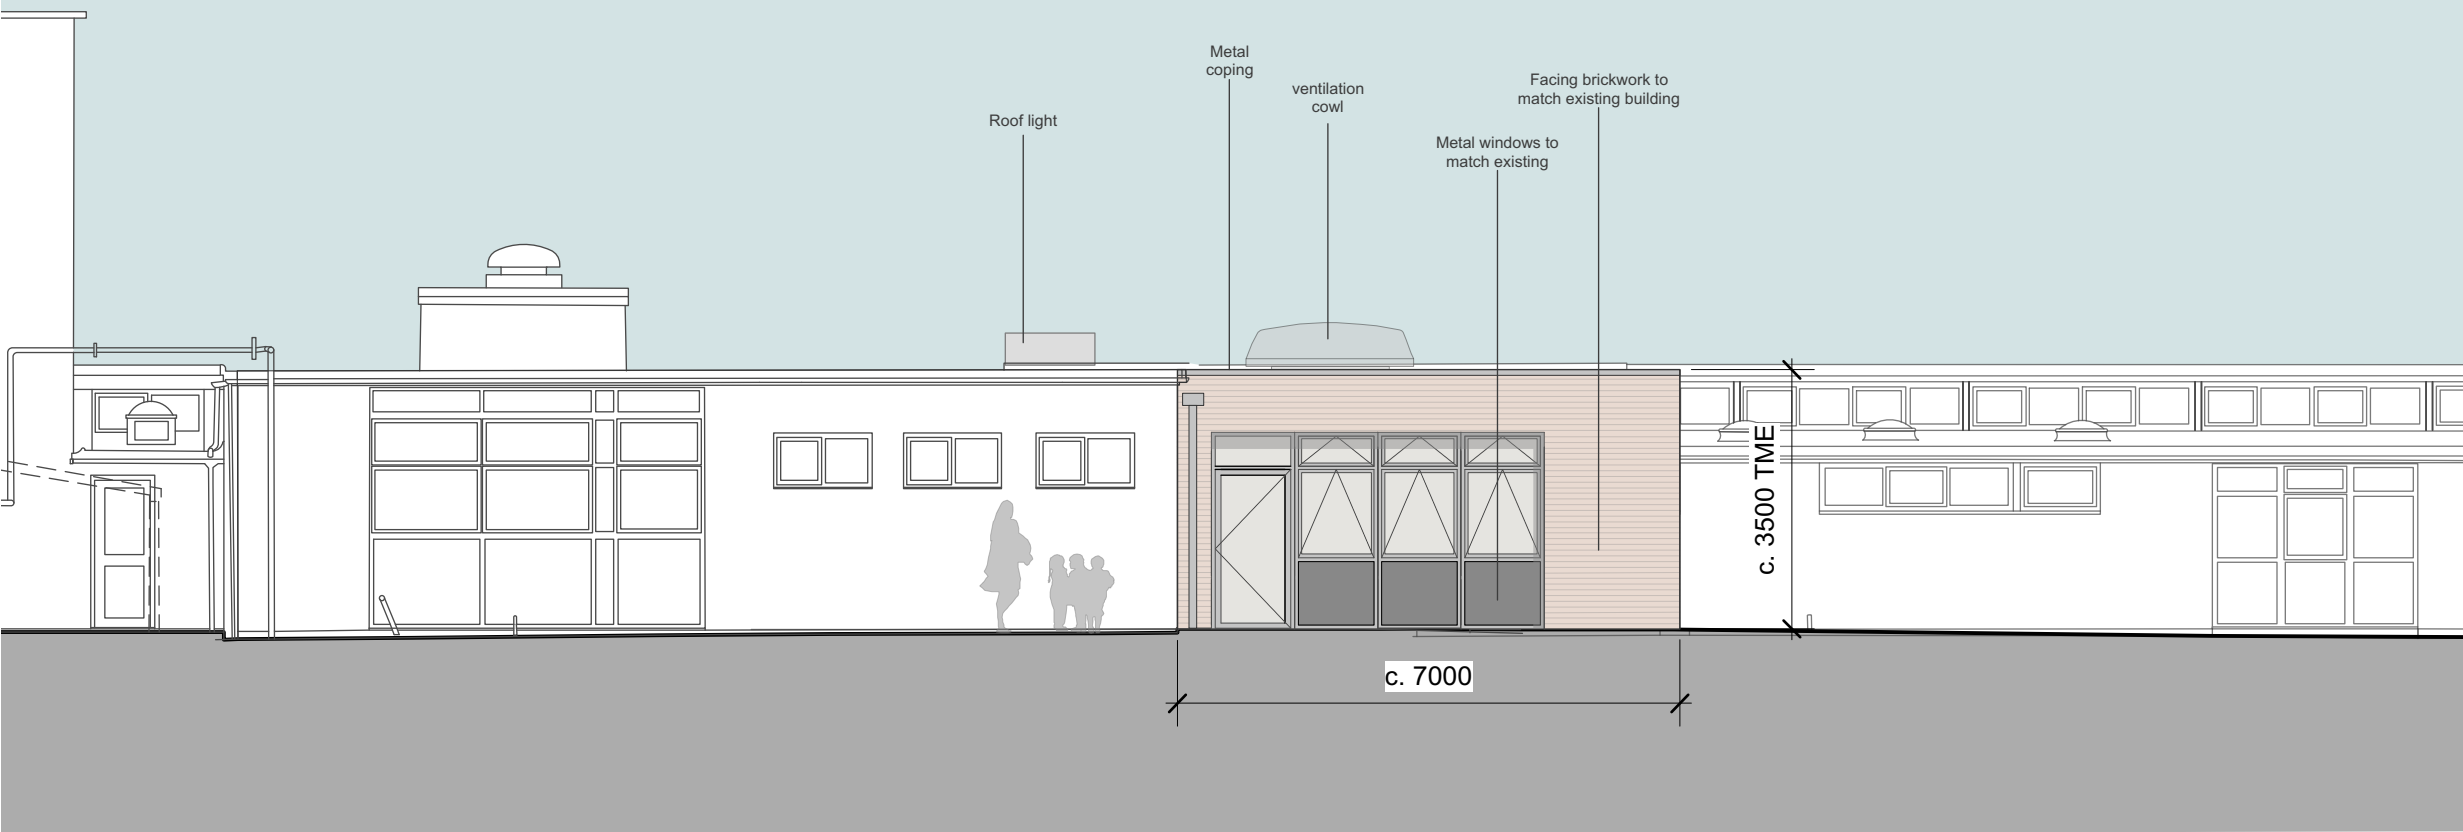


PROPOSED NORTH WEST ELEVATION

EXISTING KITCHEN

NEW SRP EXTENSION

TME = To Match Existing

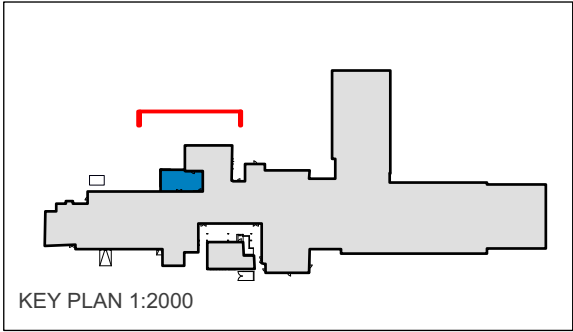

PLANNING



HCC Property Services,
Three Minsters House,
76 High Street, Winchester SO23 8UL.
tel: (01962) 847801

Notes	
1 This drawing is © copyright Hampshire County Council 2021. No unauthorised reproduction permitted. All rights reserved.	2 This map is reproduced from Ordnance Survey material with the permission of Ordnance Survey on behalf of the controller of Her Majesty's Stationery Office © Crown Copyright. Unauthorised reproduction infringes Crown Copyright and may lead to prosecution or civil proceedings. (100019180), (2021)

rev	description	date	by

PROJECT				SHEET CONTENTS	
Southcote Primary School Specially Resourced Provision (SRP) Reading				Existing and Proposed North West Elevation	
SCALE 1:200@A1 1:100@A3	DATE 15.06.21	DRAWN. GA	CHKD.	DRAWING No. E015015-PL-3001	REVISION
				FILE REF. <i>File name</i>	

