



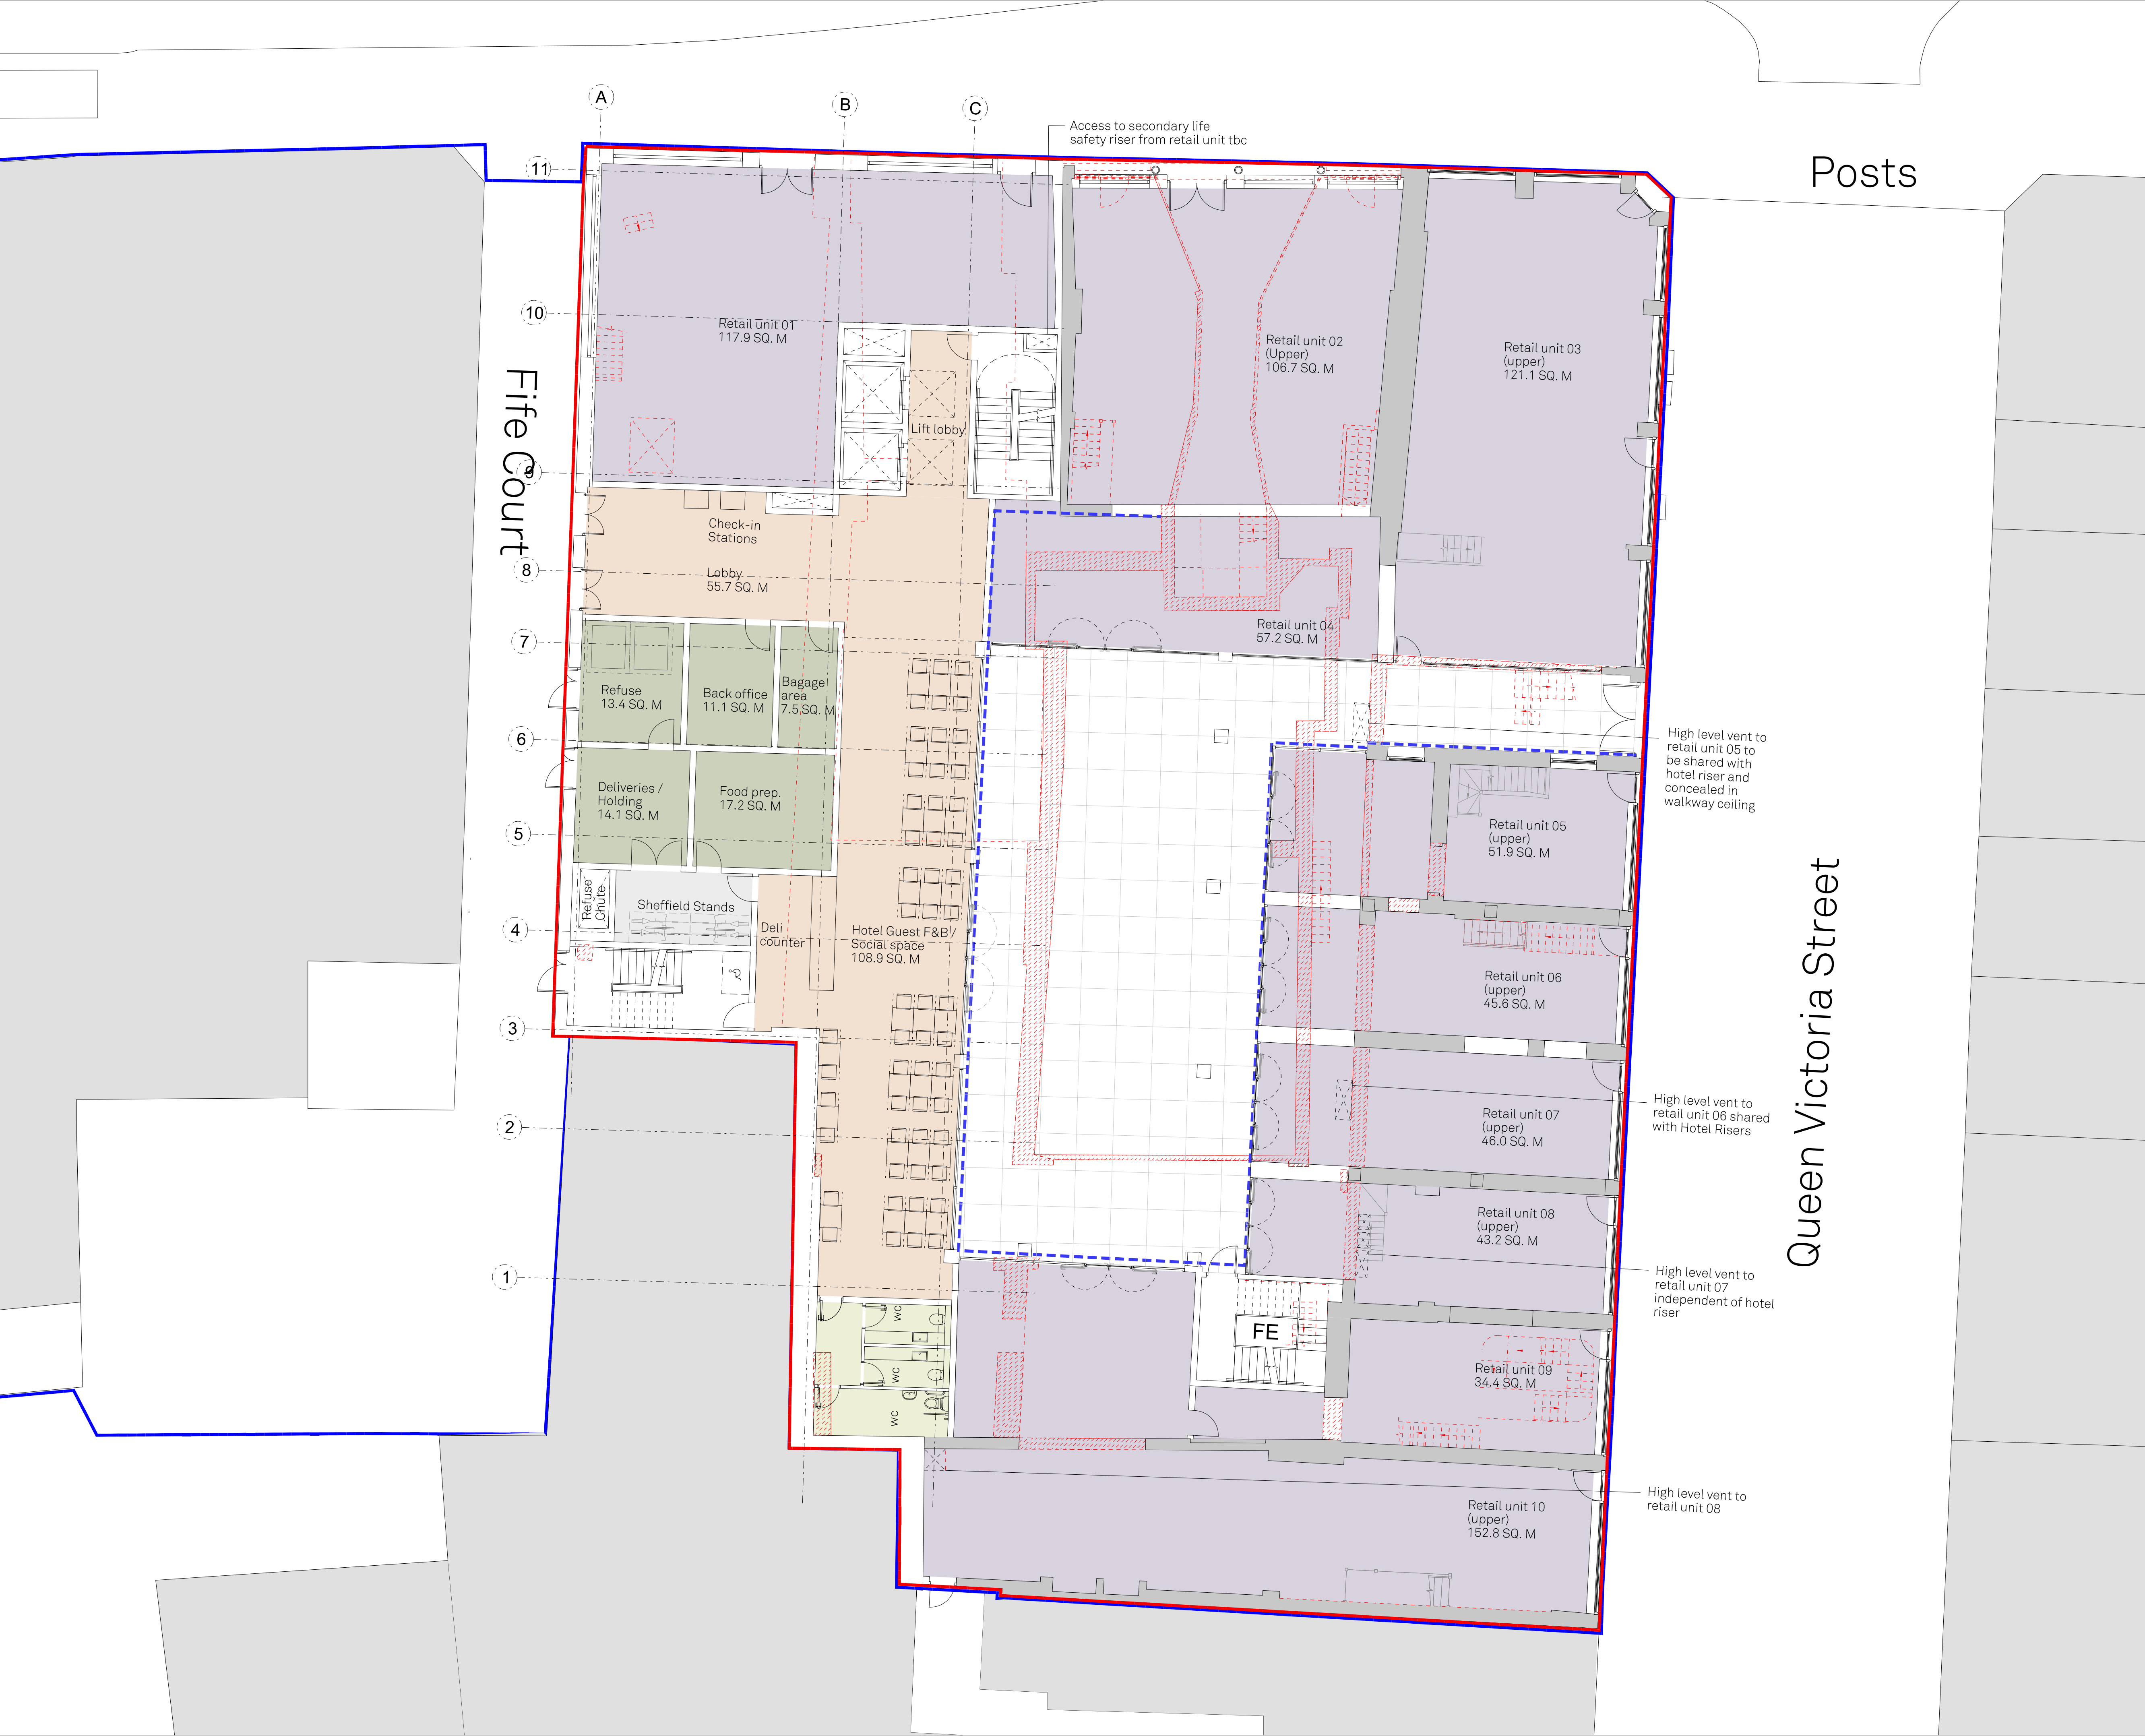

Notes
This document is © Falconer Chester Hall Limited.
All drawing measurements shall not be obtained by scaling. Any discrepancies on this document to be immediately reported to the Architect. Verify all dimensions and levels prior to construction. This Document shall be read in conjunction with related documents, specifications and associated models.

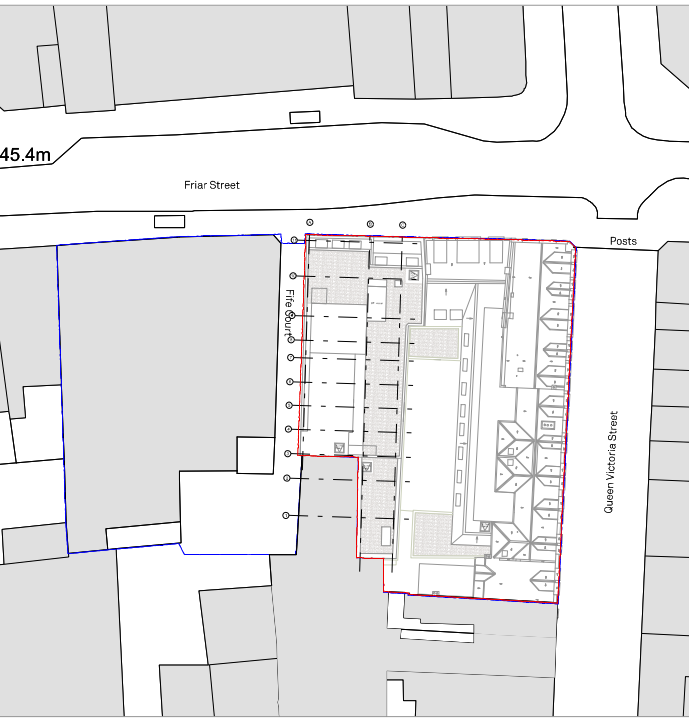

KEY PLAN



- External Wall Demolished
- Internal Wall Demolished
- Extent of Consented Scheme
- Extended Floor Plate
- Pv's

P02	25.10.22	EF	CC	Lobby Doors Opening Inwards and Cycle Store Area Increased First Issue
P01	09.08.22	EF	CC	
Rev:	Date:	By:	Chk By:	Rev Note:

**FALCONER
CHESTER
HALL**

London | Liverpool | Manchester | www.fcharchitects.com | +44(0)151 243 5800

Project Title	145-148 Friar Street, 1-15 Queen Victoria Street	Rev	P02
Client	Thackeray Group	Drawn By	EF
Drawing Title	Proposed Ground Floor Plan	Checked By	CC
Drawing No.	P22018-FCH-BA-00-DR-A-1300		
Status	Issue suitable for:	Date	09.08.22
S3	Information	Scale	1:100 @ A1
Job No.	Drawing Stage		
P22-018	Planning		