



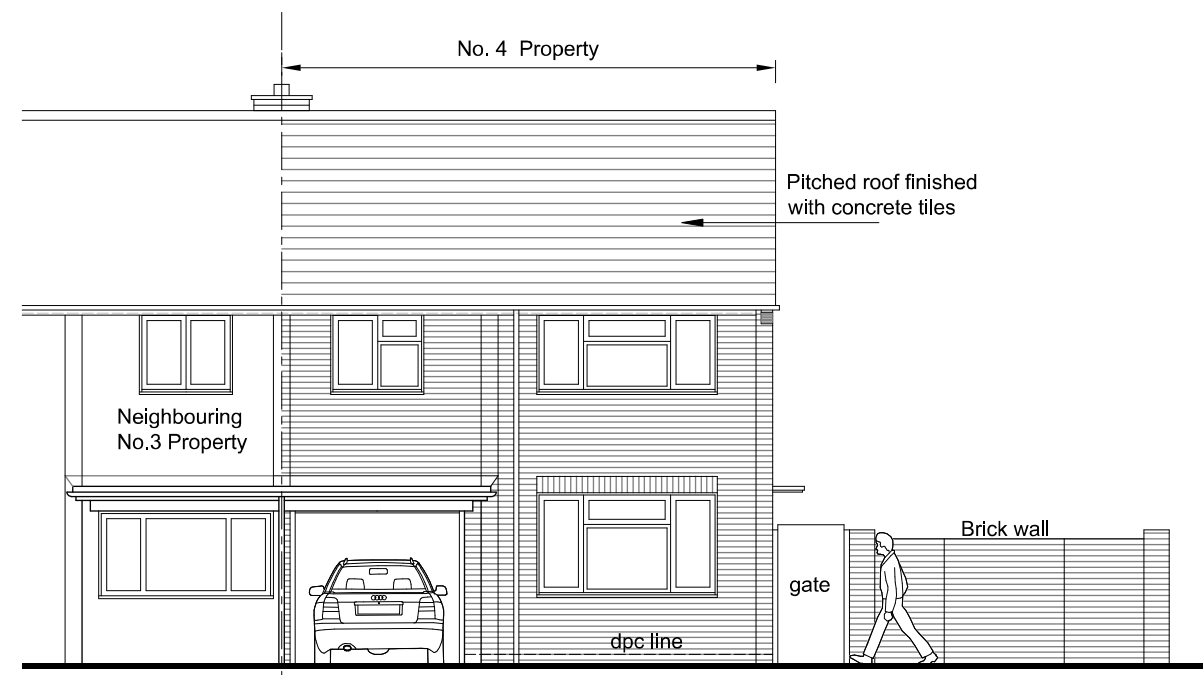


North East Elevation as Existing
(Front)

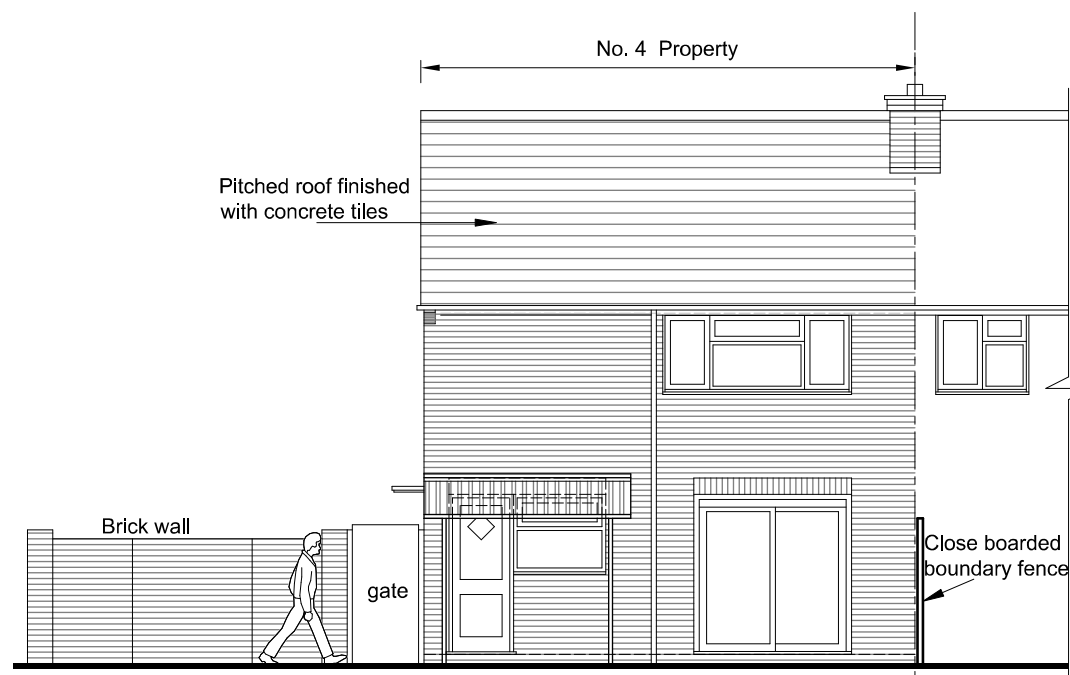


South West Elevation as Existing
(Rear)




North West Elevation as Existing
(Side)

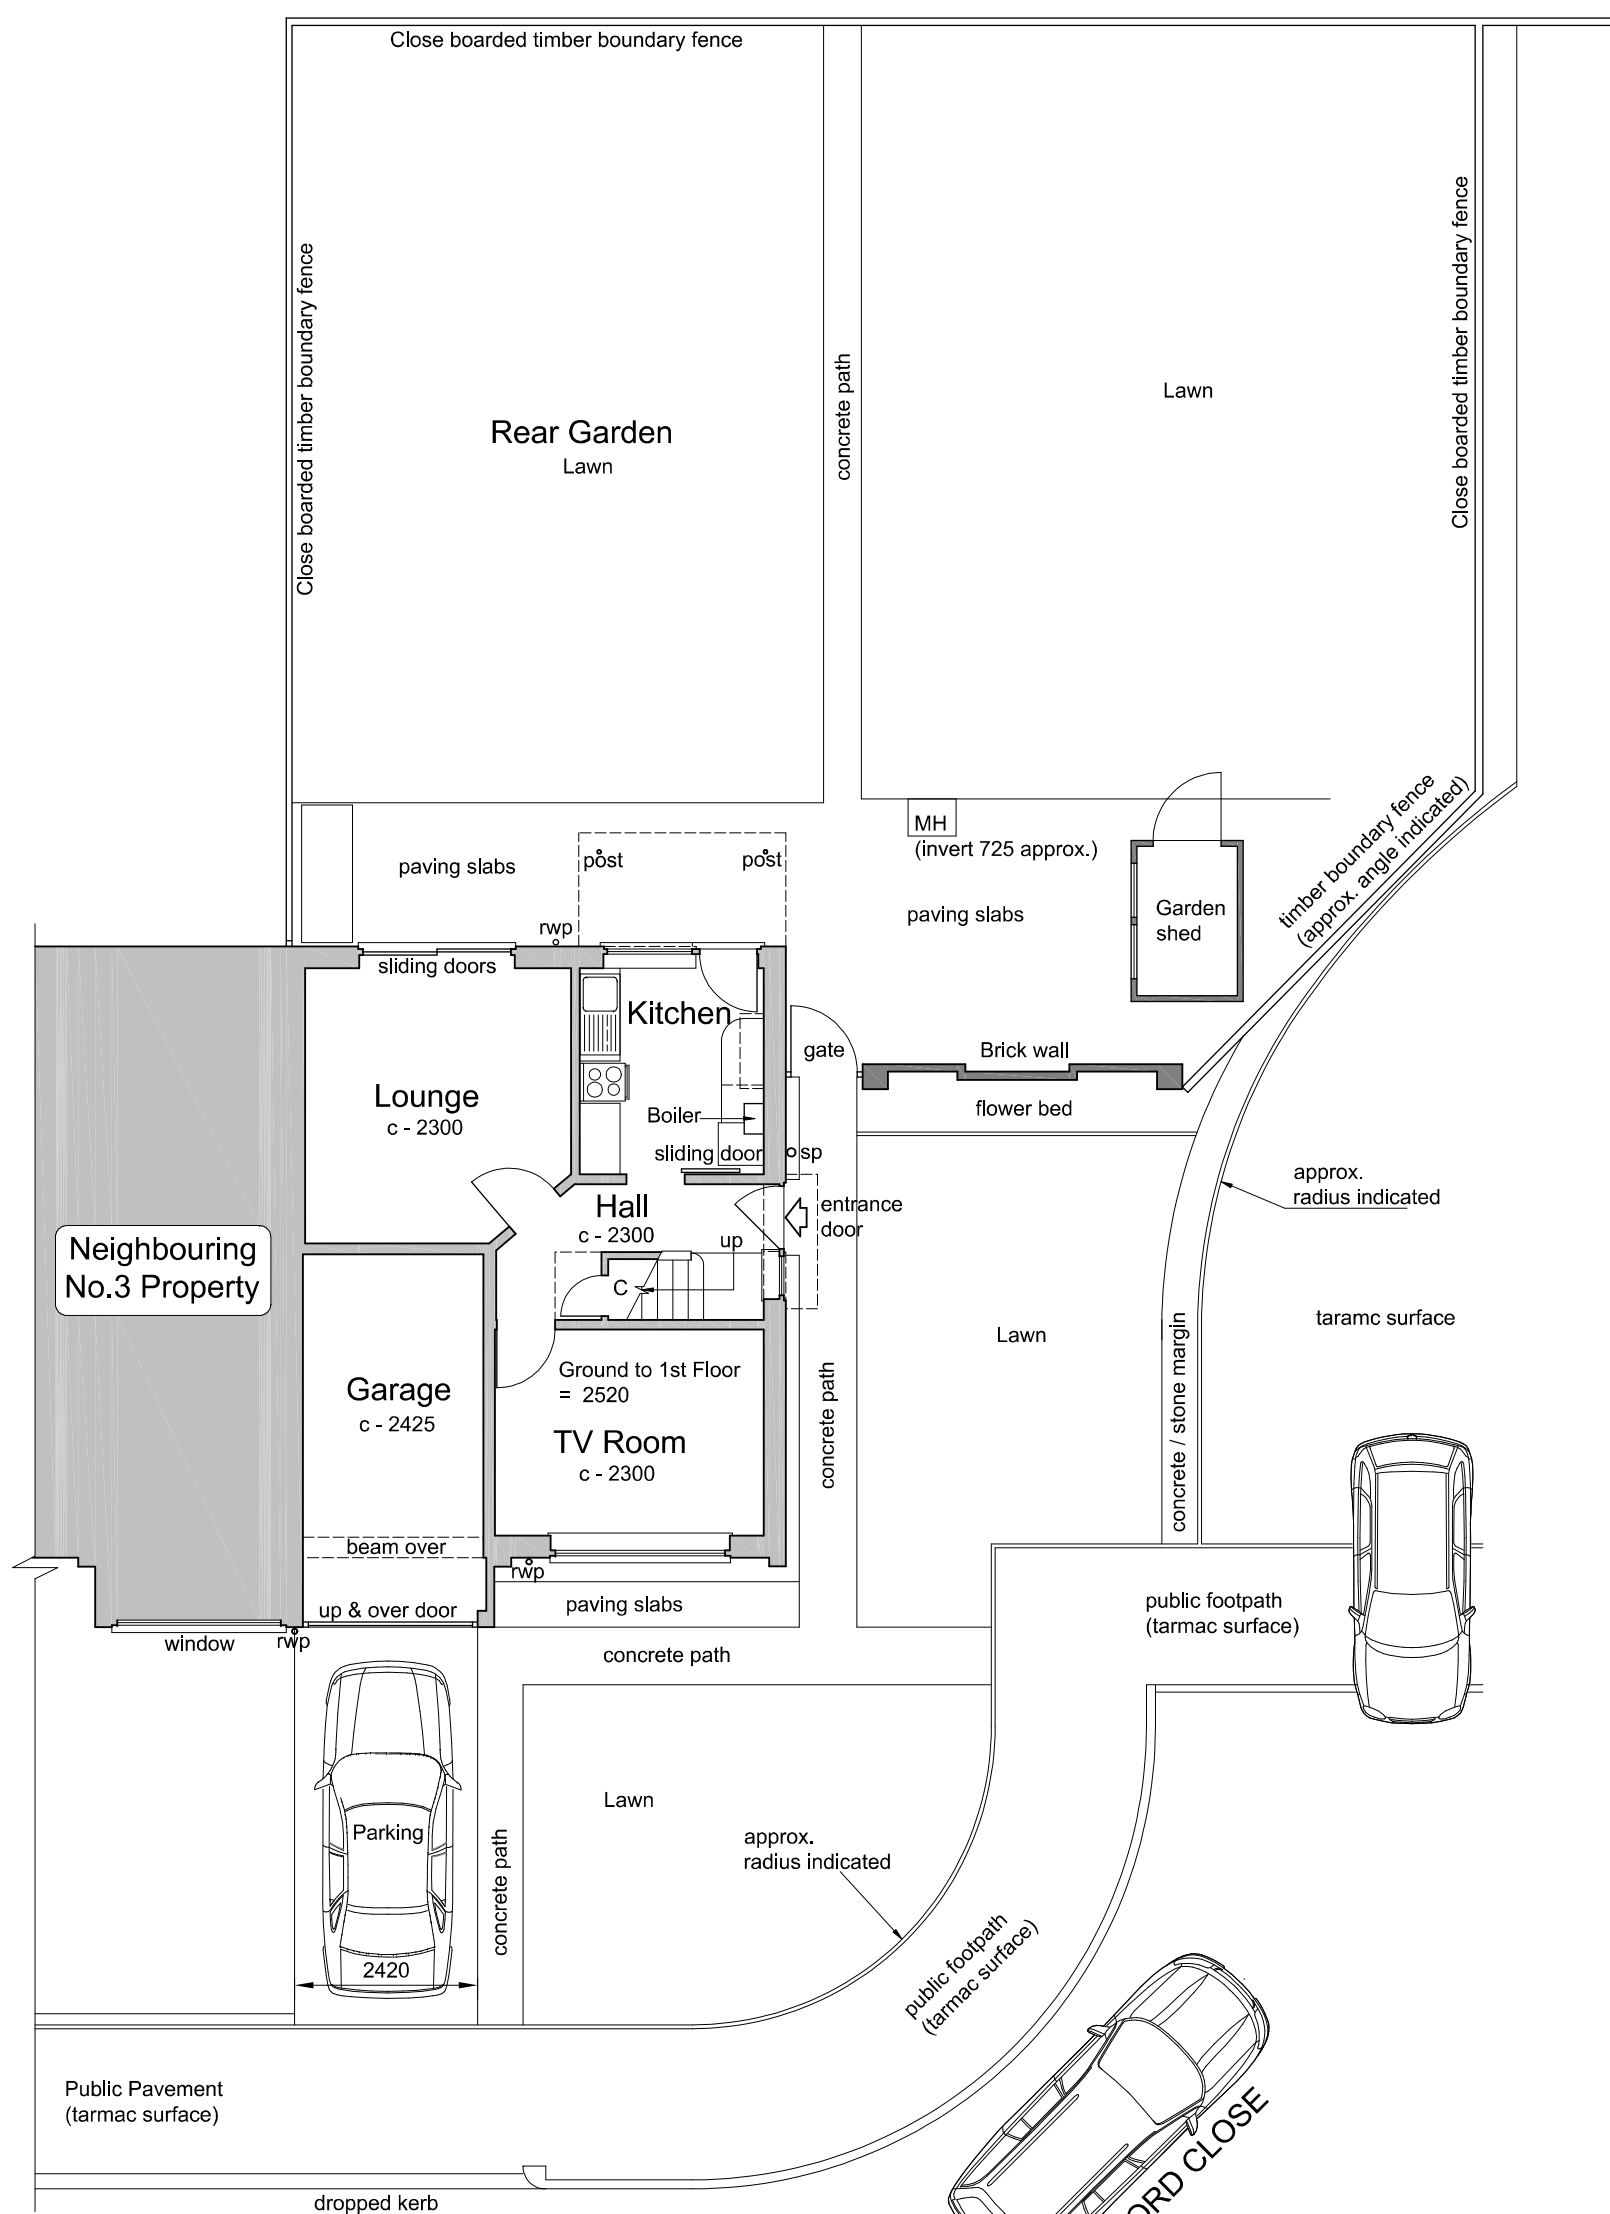



Ground Floor as Existing

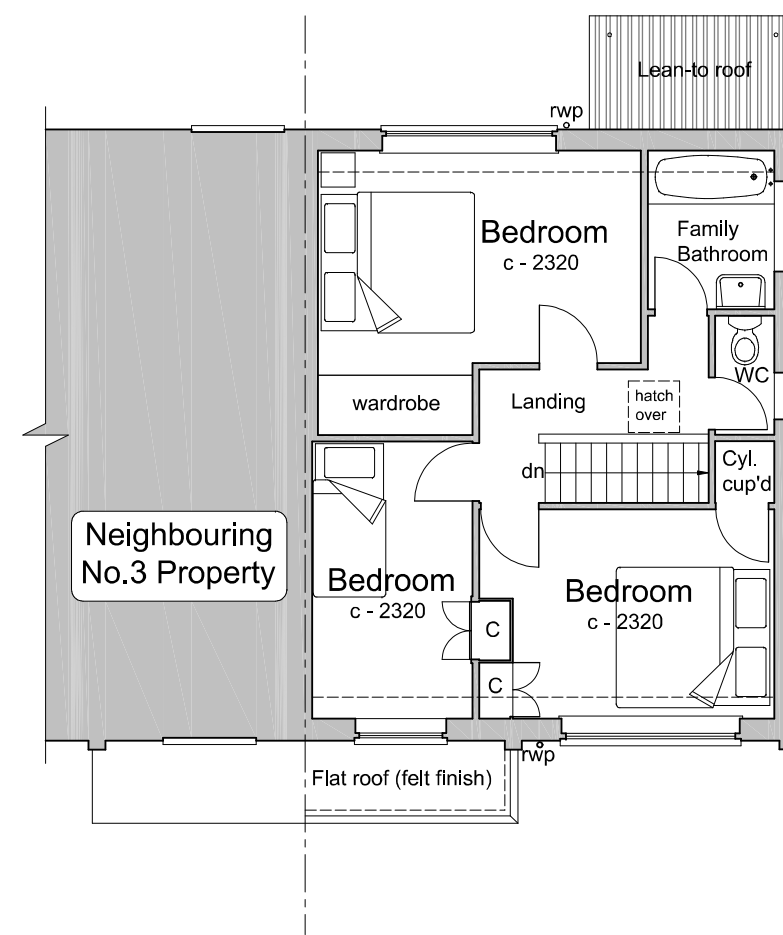

First Floor as Existing

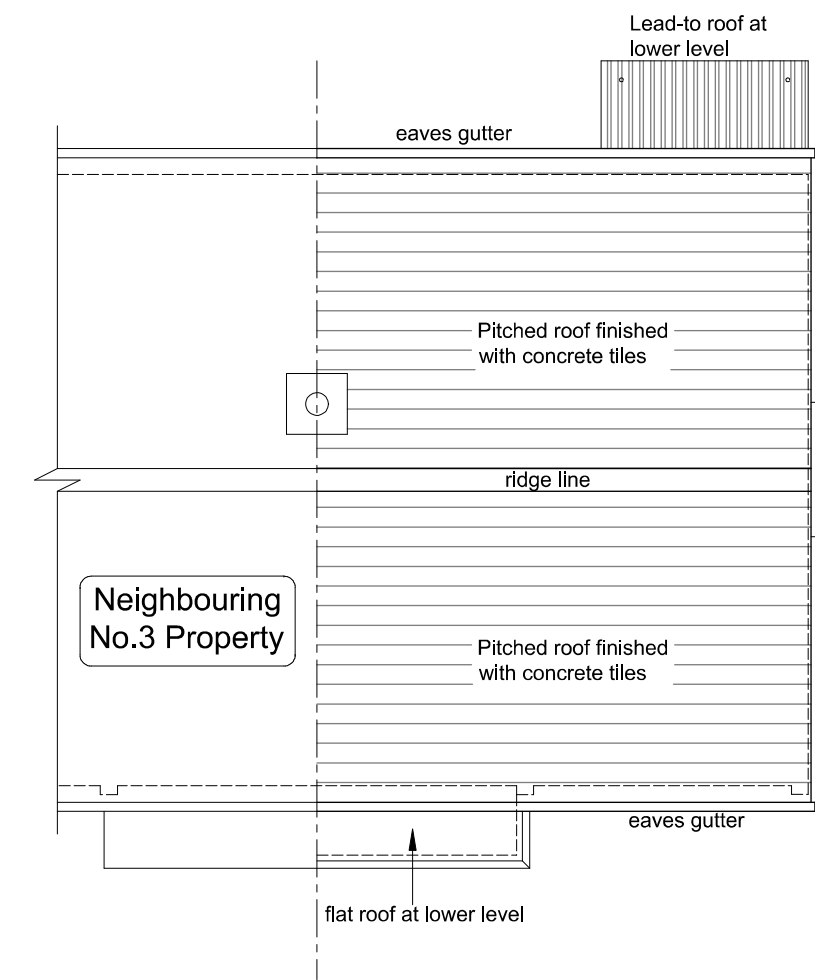

Roof Plan as Existing

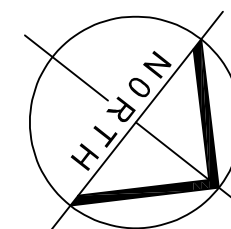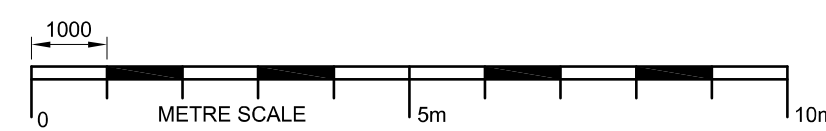

IMPORTANT:

Do not scale from this drawing - use figured dimensions only. Unless otherwise noted all dimensions are given in millimetres.

All dimensions must be verified on site before the commencement of work or the fabrication of any item. Any discrepancies must be reported to the Architect.

This drawing and design is copyright and must not be reproduced in part or in whole without prior written consent.

Amendments:

LOCATION:
4 Alford Close
Tilehurst
Reading
Berkshire
RG30 4TB

TITLE:
Plans and Elevations
as Existing

SCALE:
1:100 @ A1 sheet
DATE:
16 Feb 2022
Drawing No:
03