



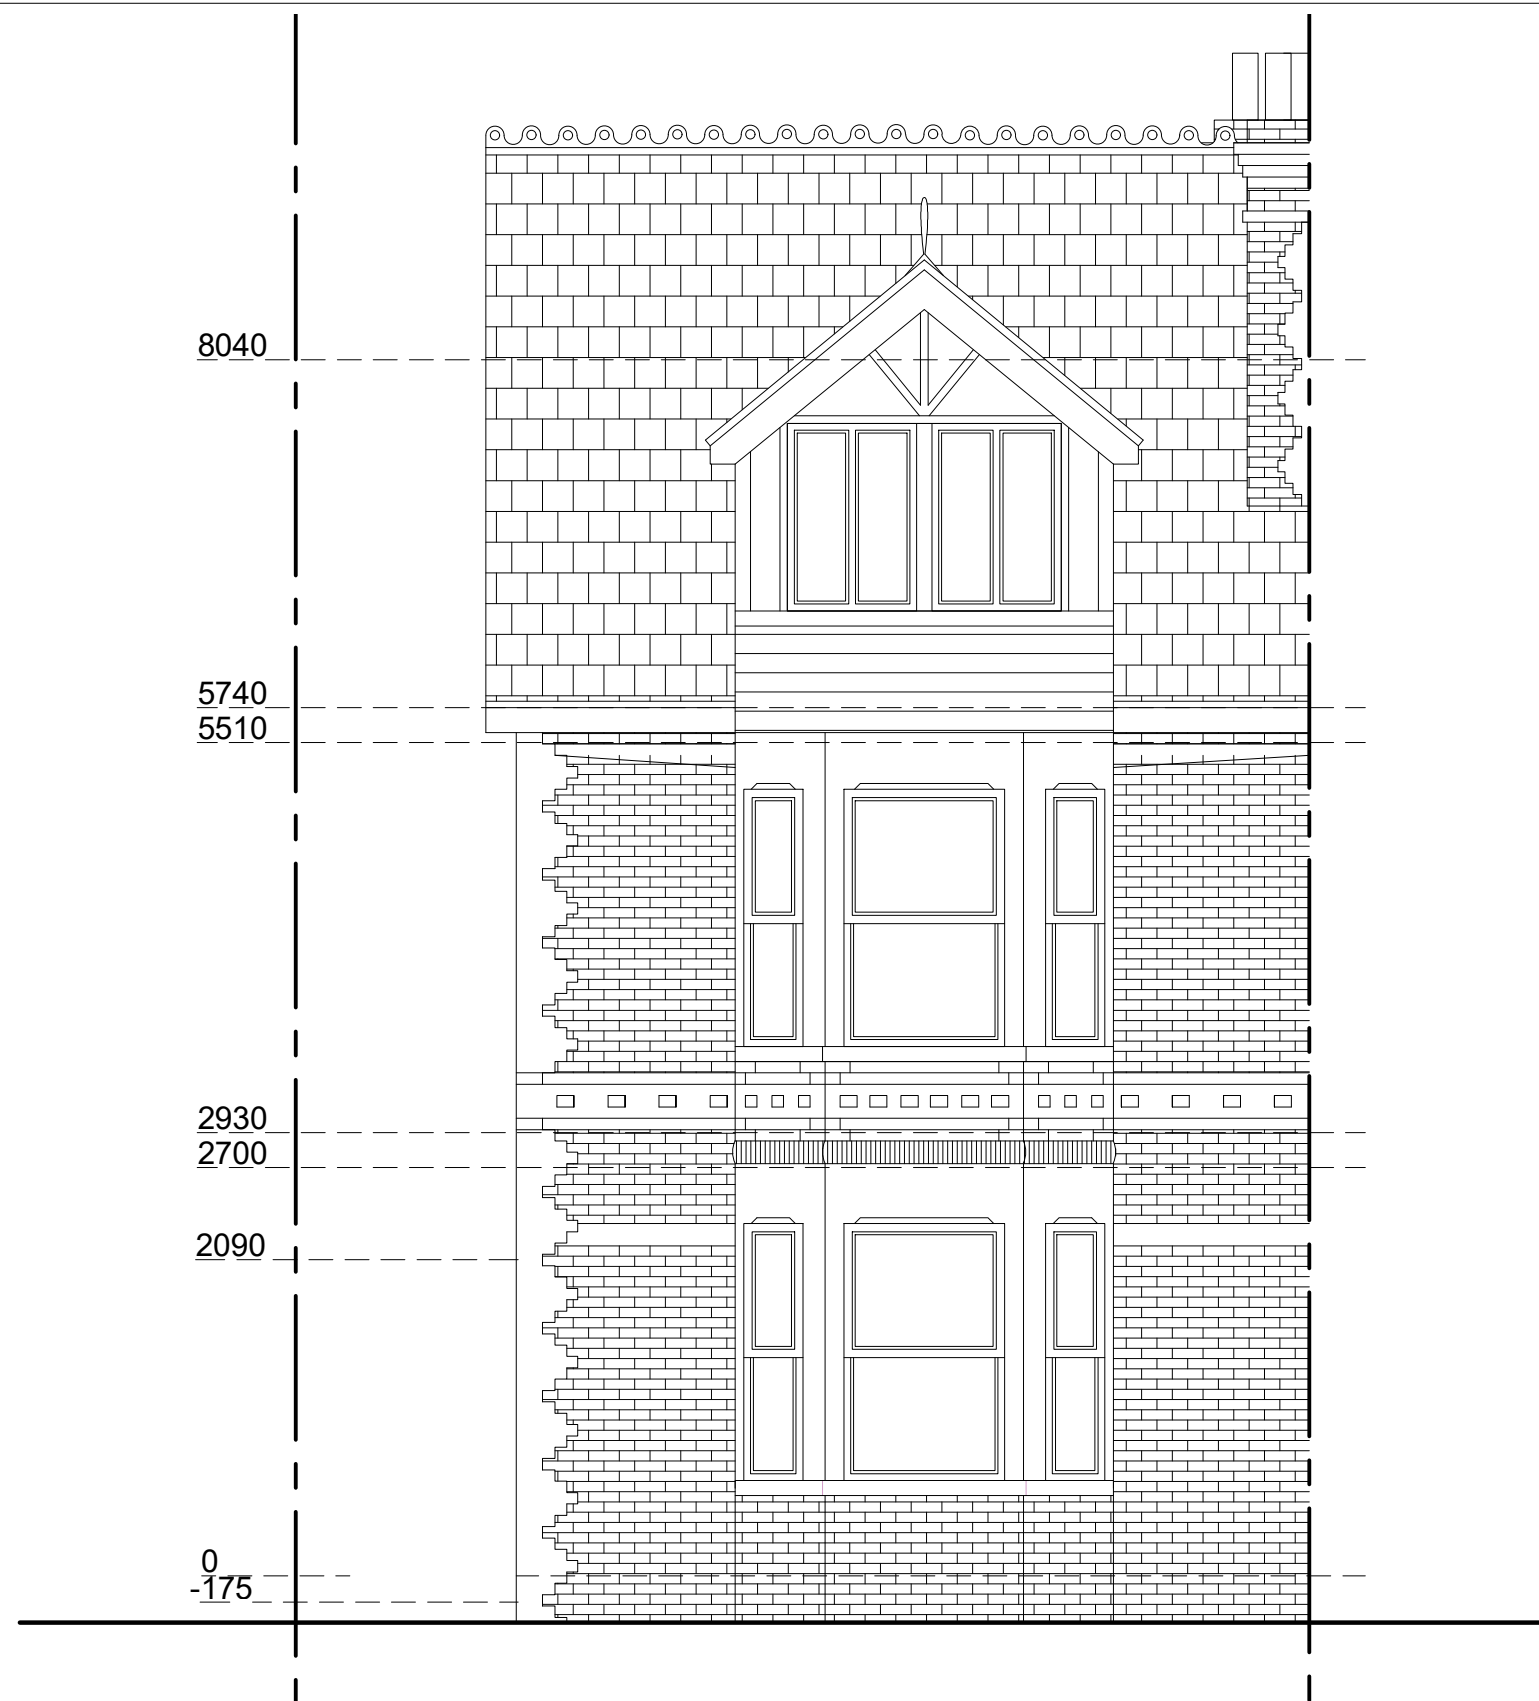


Proposed Northeast Elevation
Scale 1:50




Proposed Southeast Elevation
Scale 1:50

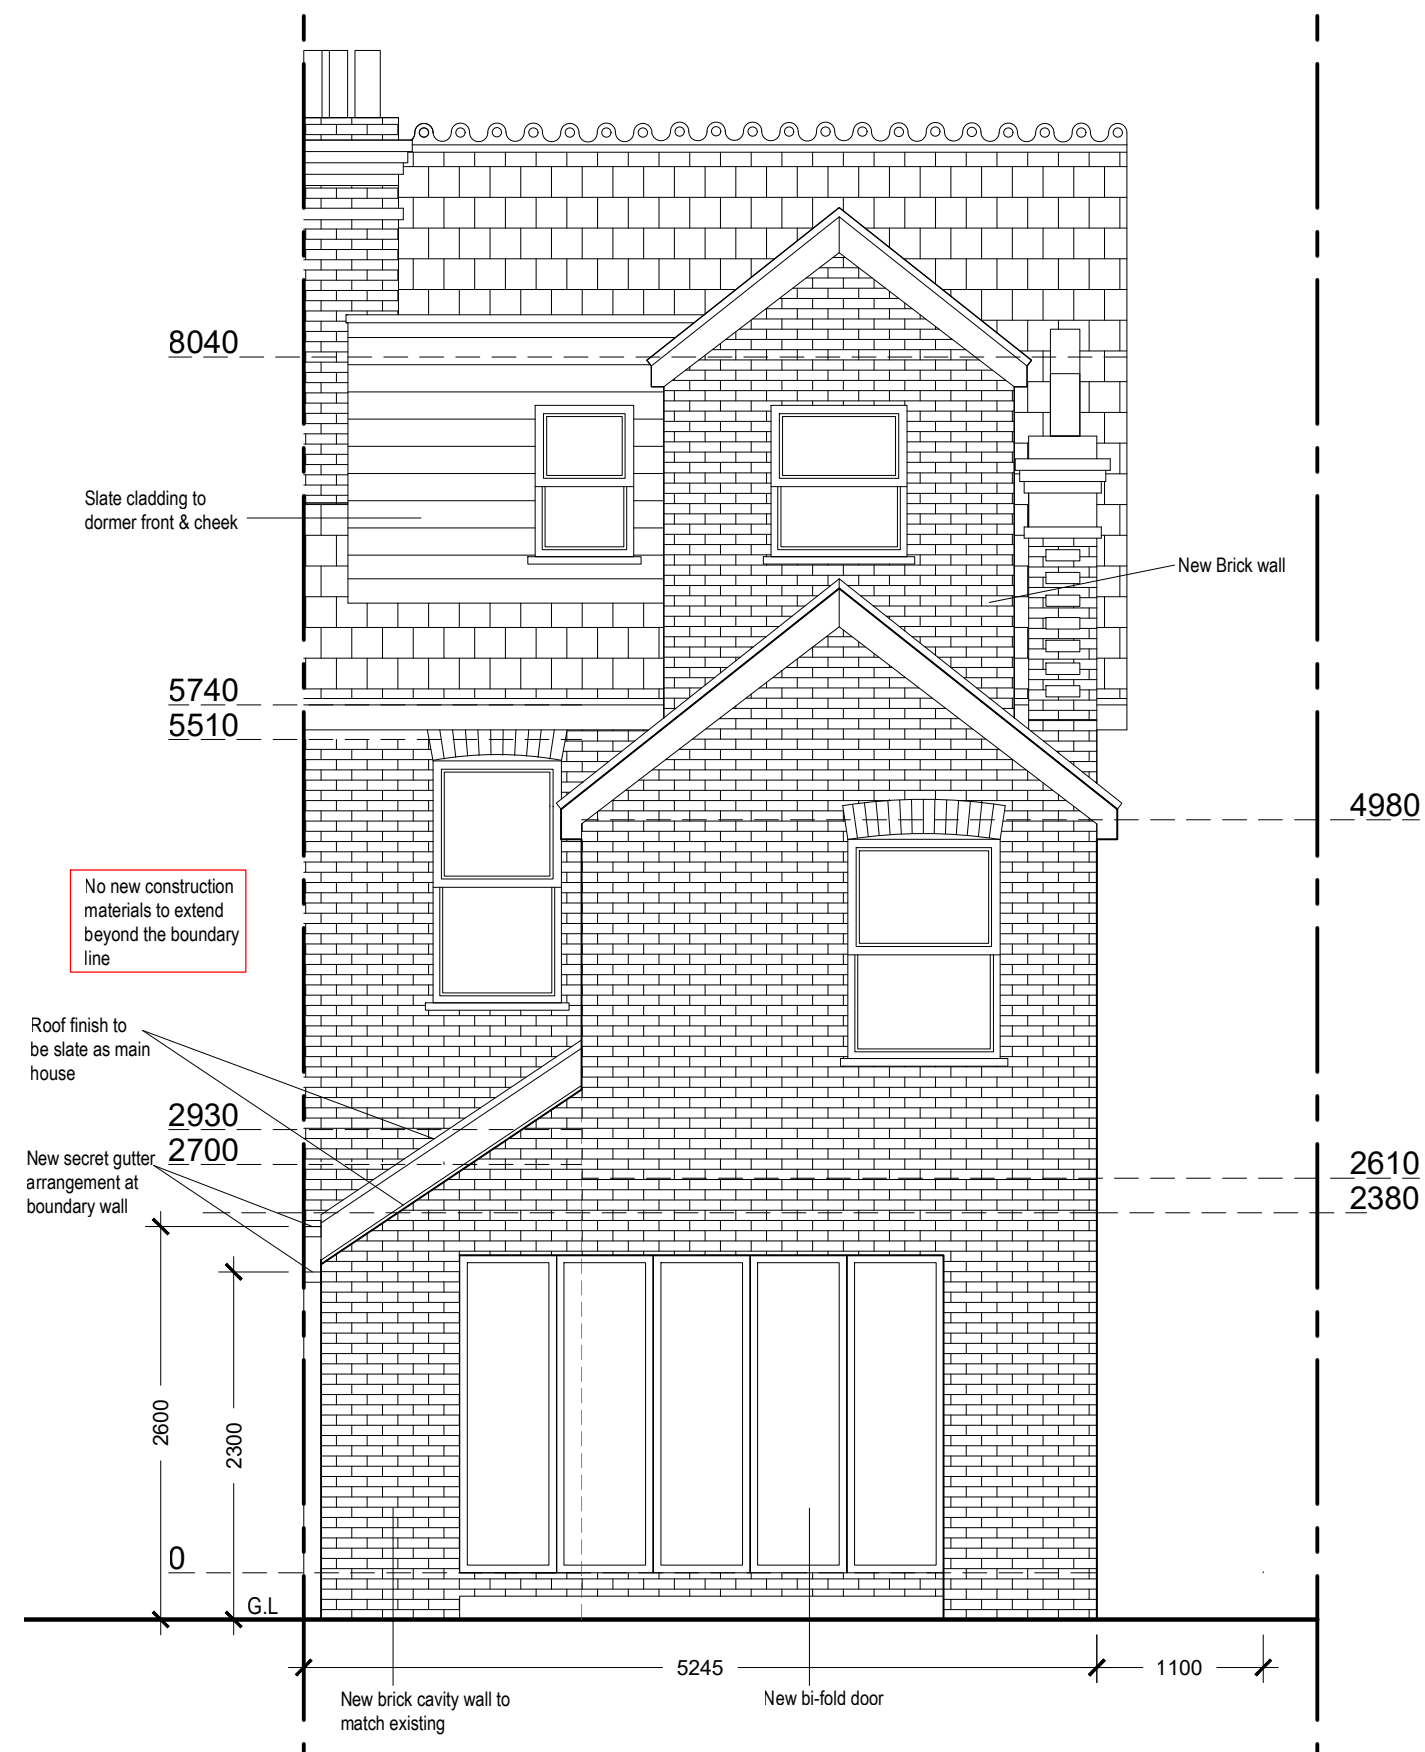

Proposed Southwest Elevation
Scale 1:50

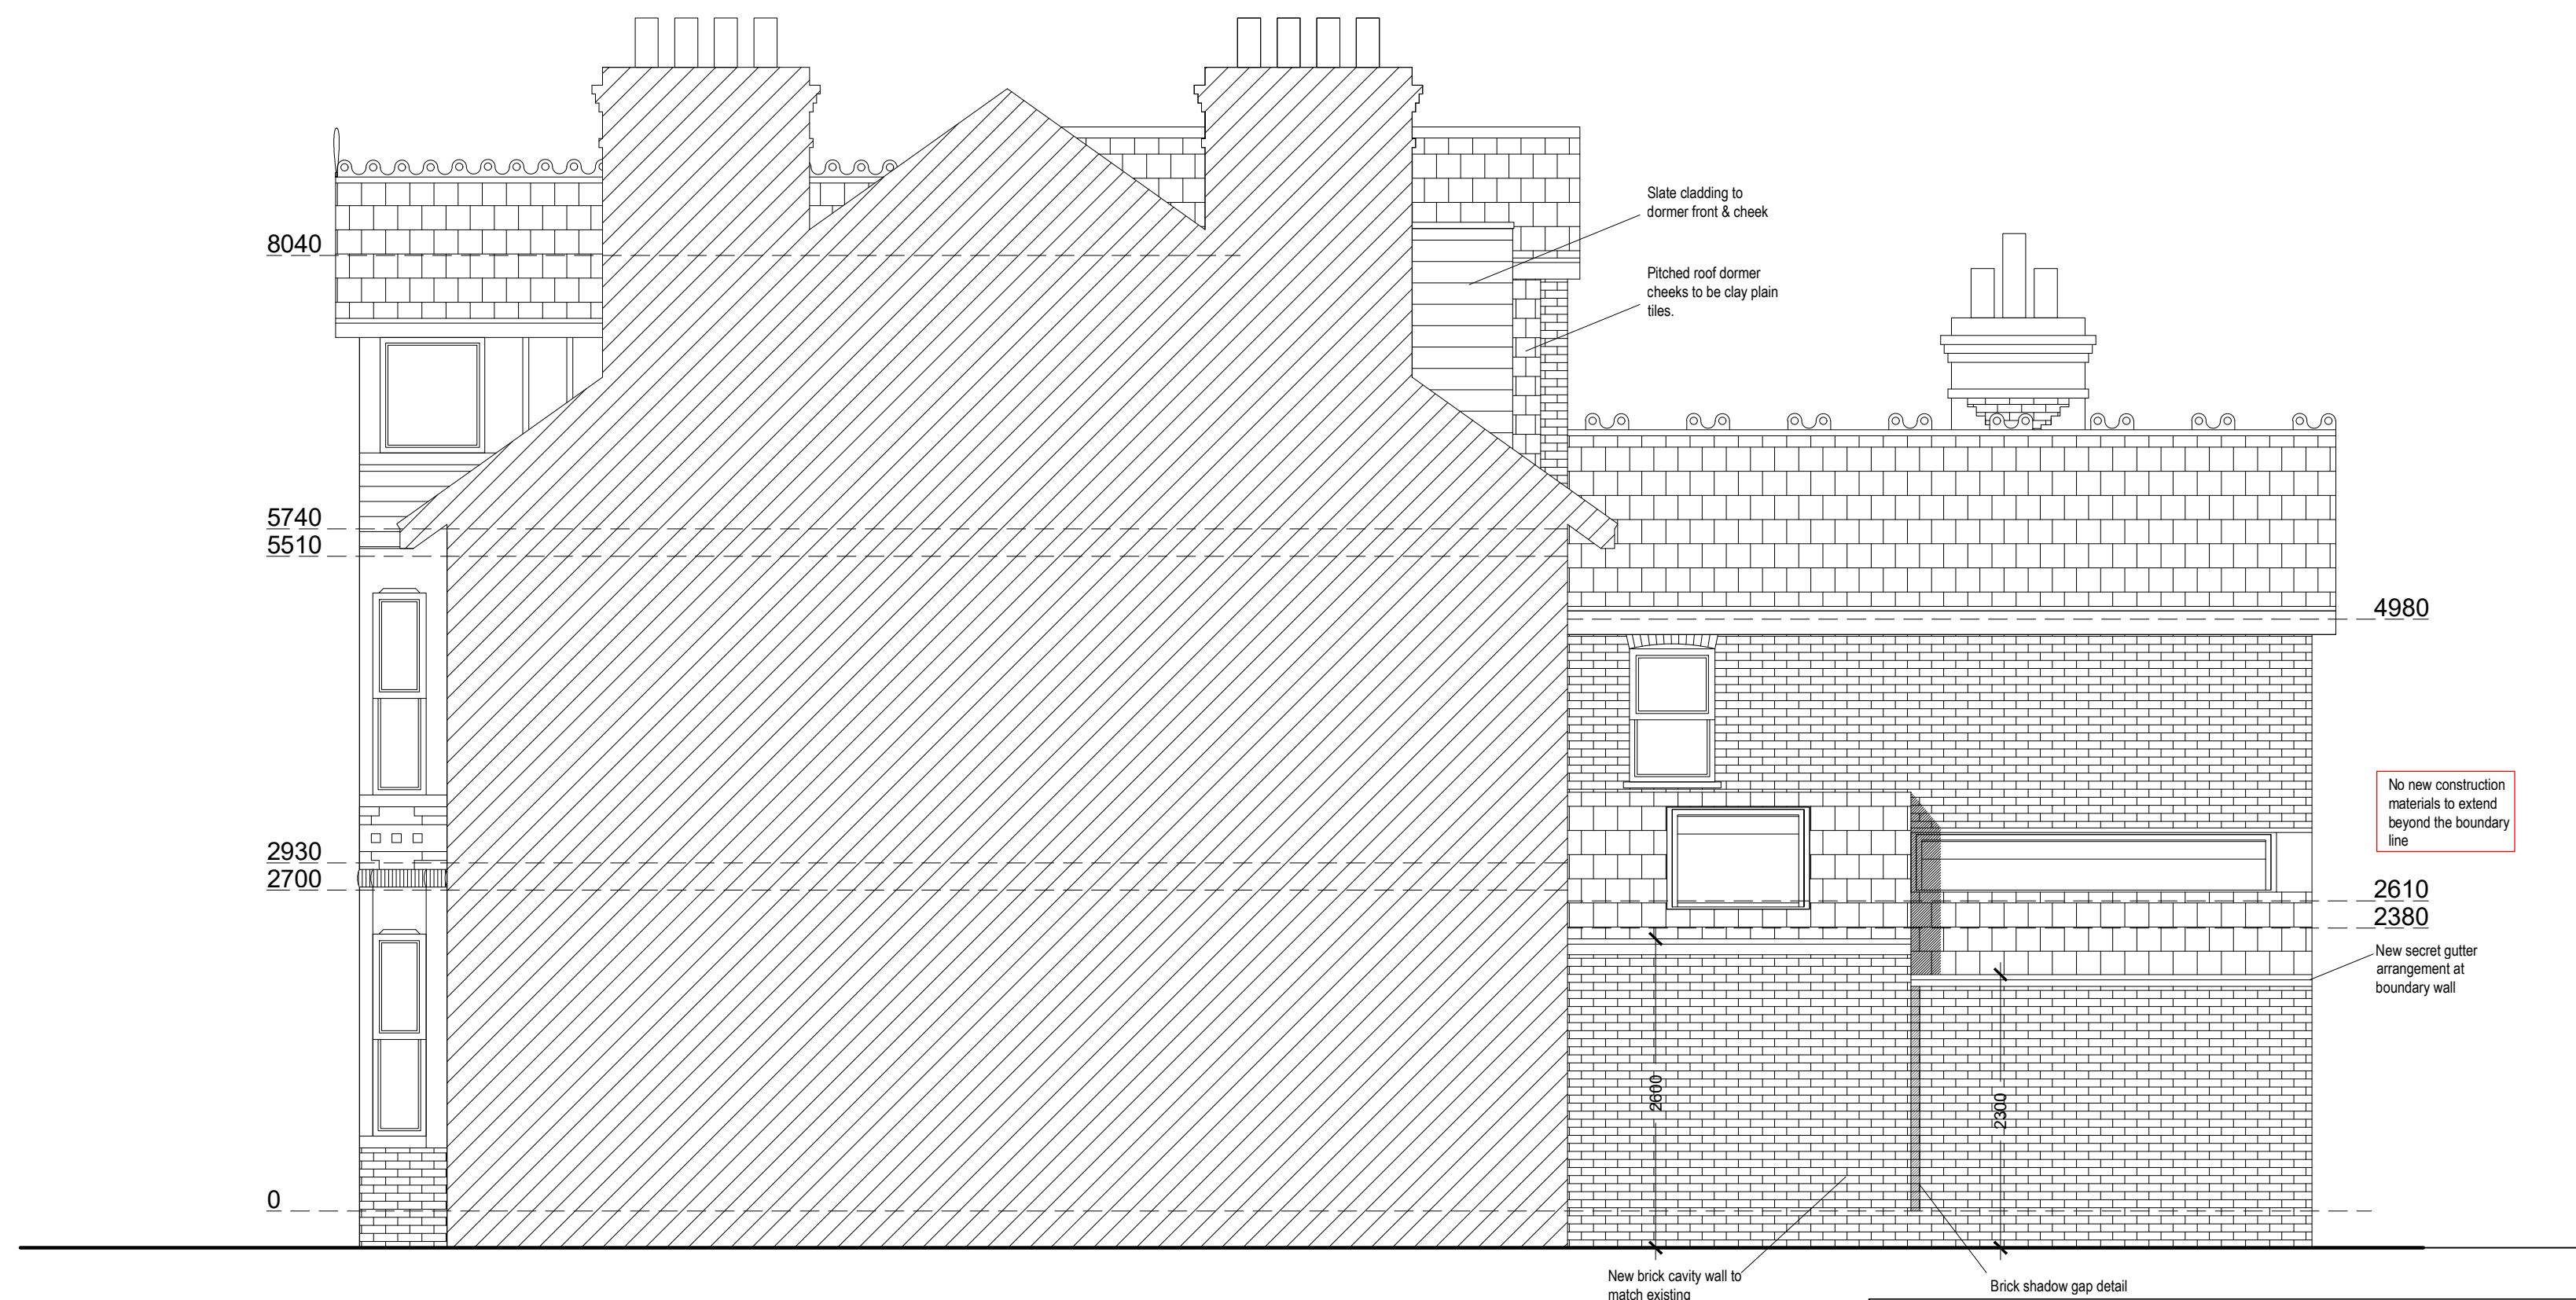

Proposed Northwest Elevation
Scale 1:50

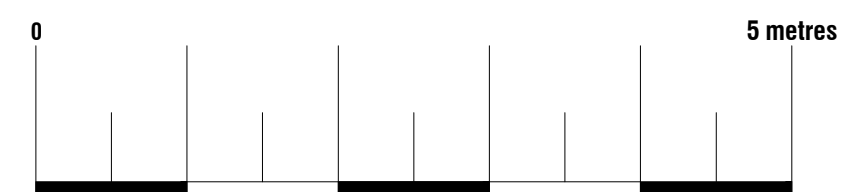



74 Cardiff Road, CF15 7QE • Enquiries@ArkiPlan.co.uk

Site	14 Thames Side, Reading RG1 8DR	Date	18.01.2022
		Sheet	21-2271 D05 Rev 0
		Job	New Extension & Loft conversion
		Scale	As Shown@A1
		Title	As Shown