

NOTES



Revision

Rev	Notes	Date
A	Planning Issue	10/08/2021

KEY

	Existing walls		Boundary line
	Proposed walls		Proposed beam
	Proposed furniture		Proposed drainage
	Proposed staircase		Existing removed
	Proposed rooflight		1.5m head height
			1.8m head height

JOB TITLE

Proposed ground floor side and rear extension, floor plan redesign and all associated works at 8 Rectory Road, RG4 7SH

STATUS

Planning Drawings

DRAWING TITLE

Proposed Floor and Roof Plans

CLIENT

James Parrish

SCALE

1 : 100 at A3

DRAWN

DD

DATE

AUG 2021


CHECKED

AO


DRAWING NO.

B36812 -
3101-01

A

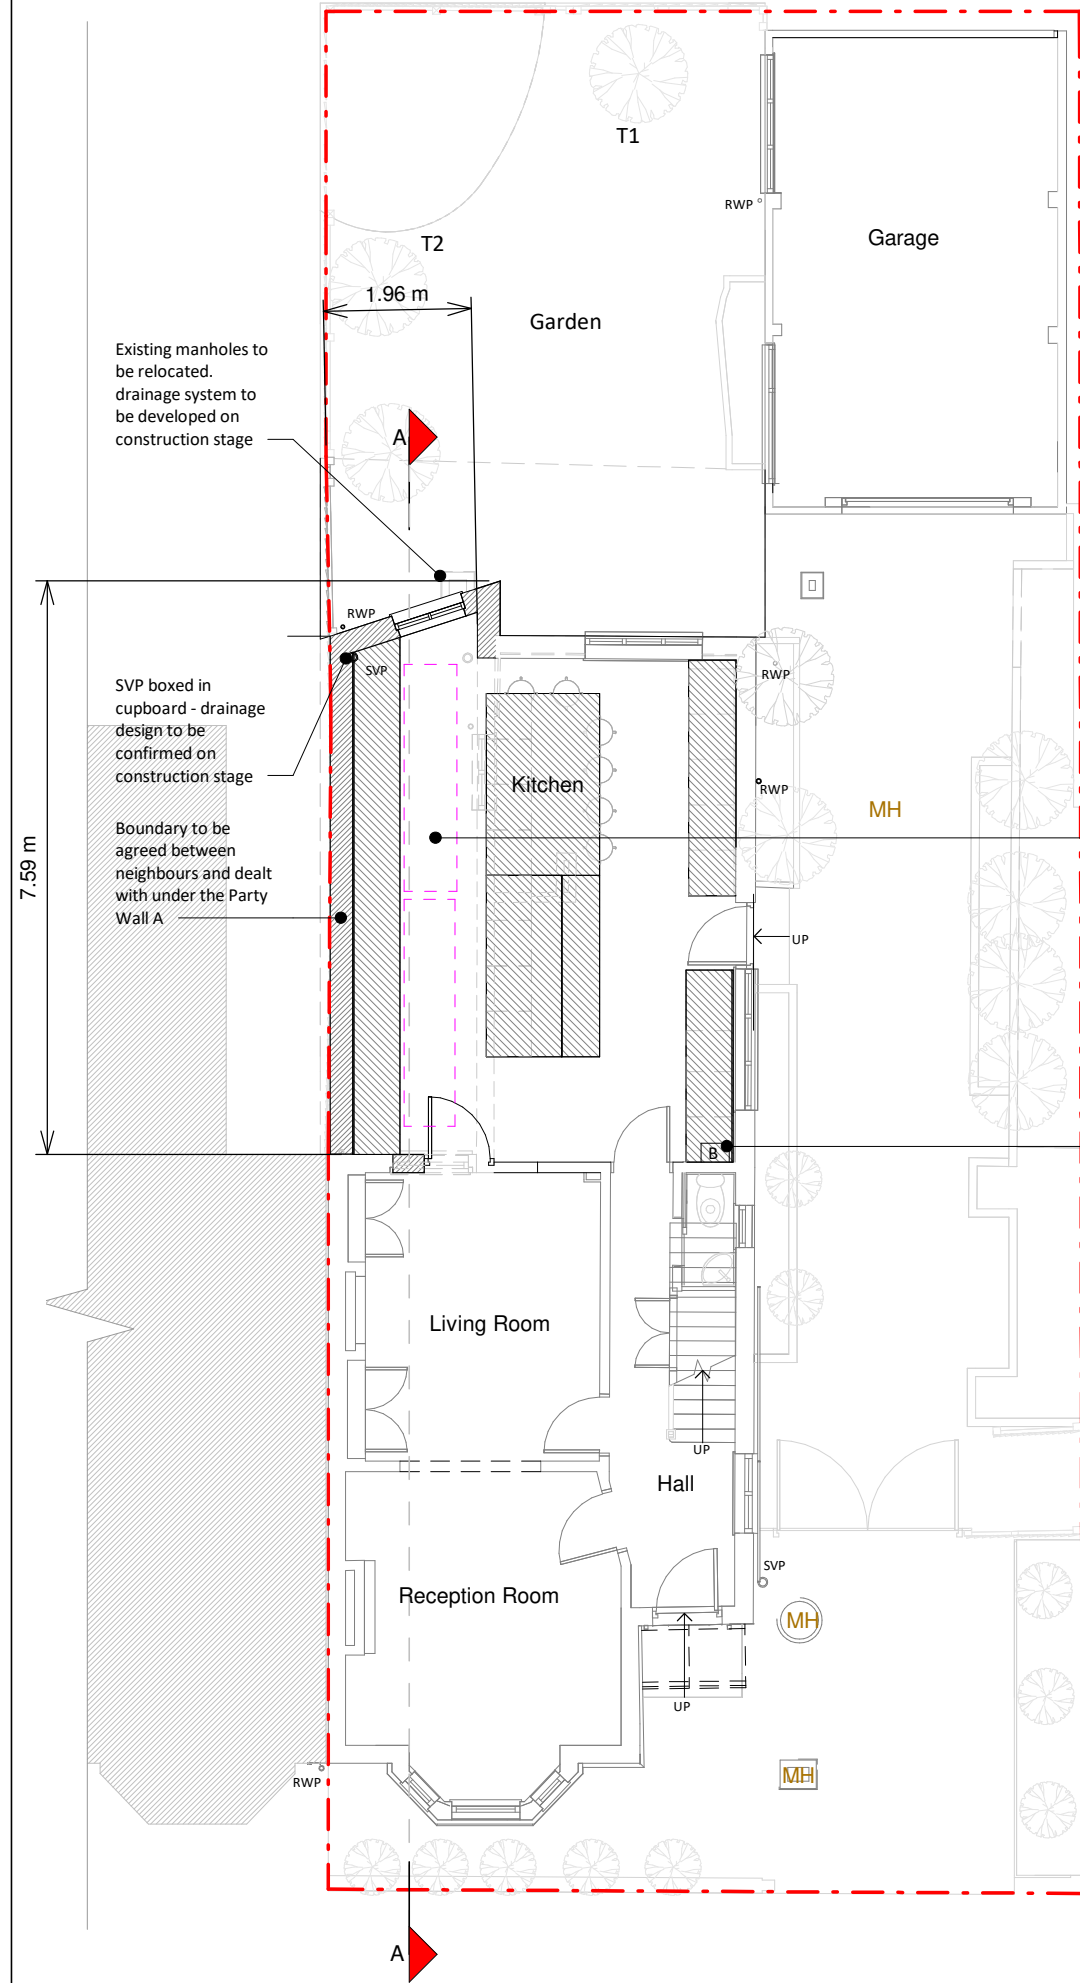

Ground Floor Plan

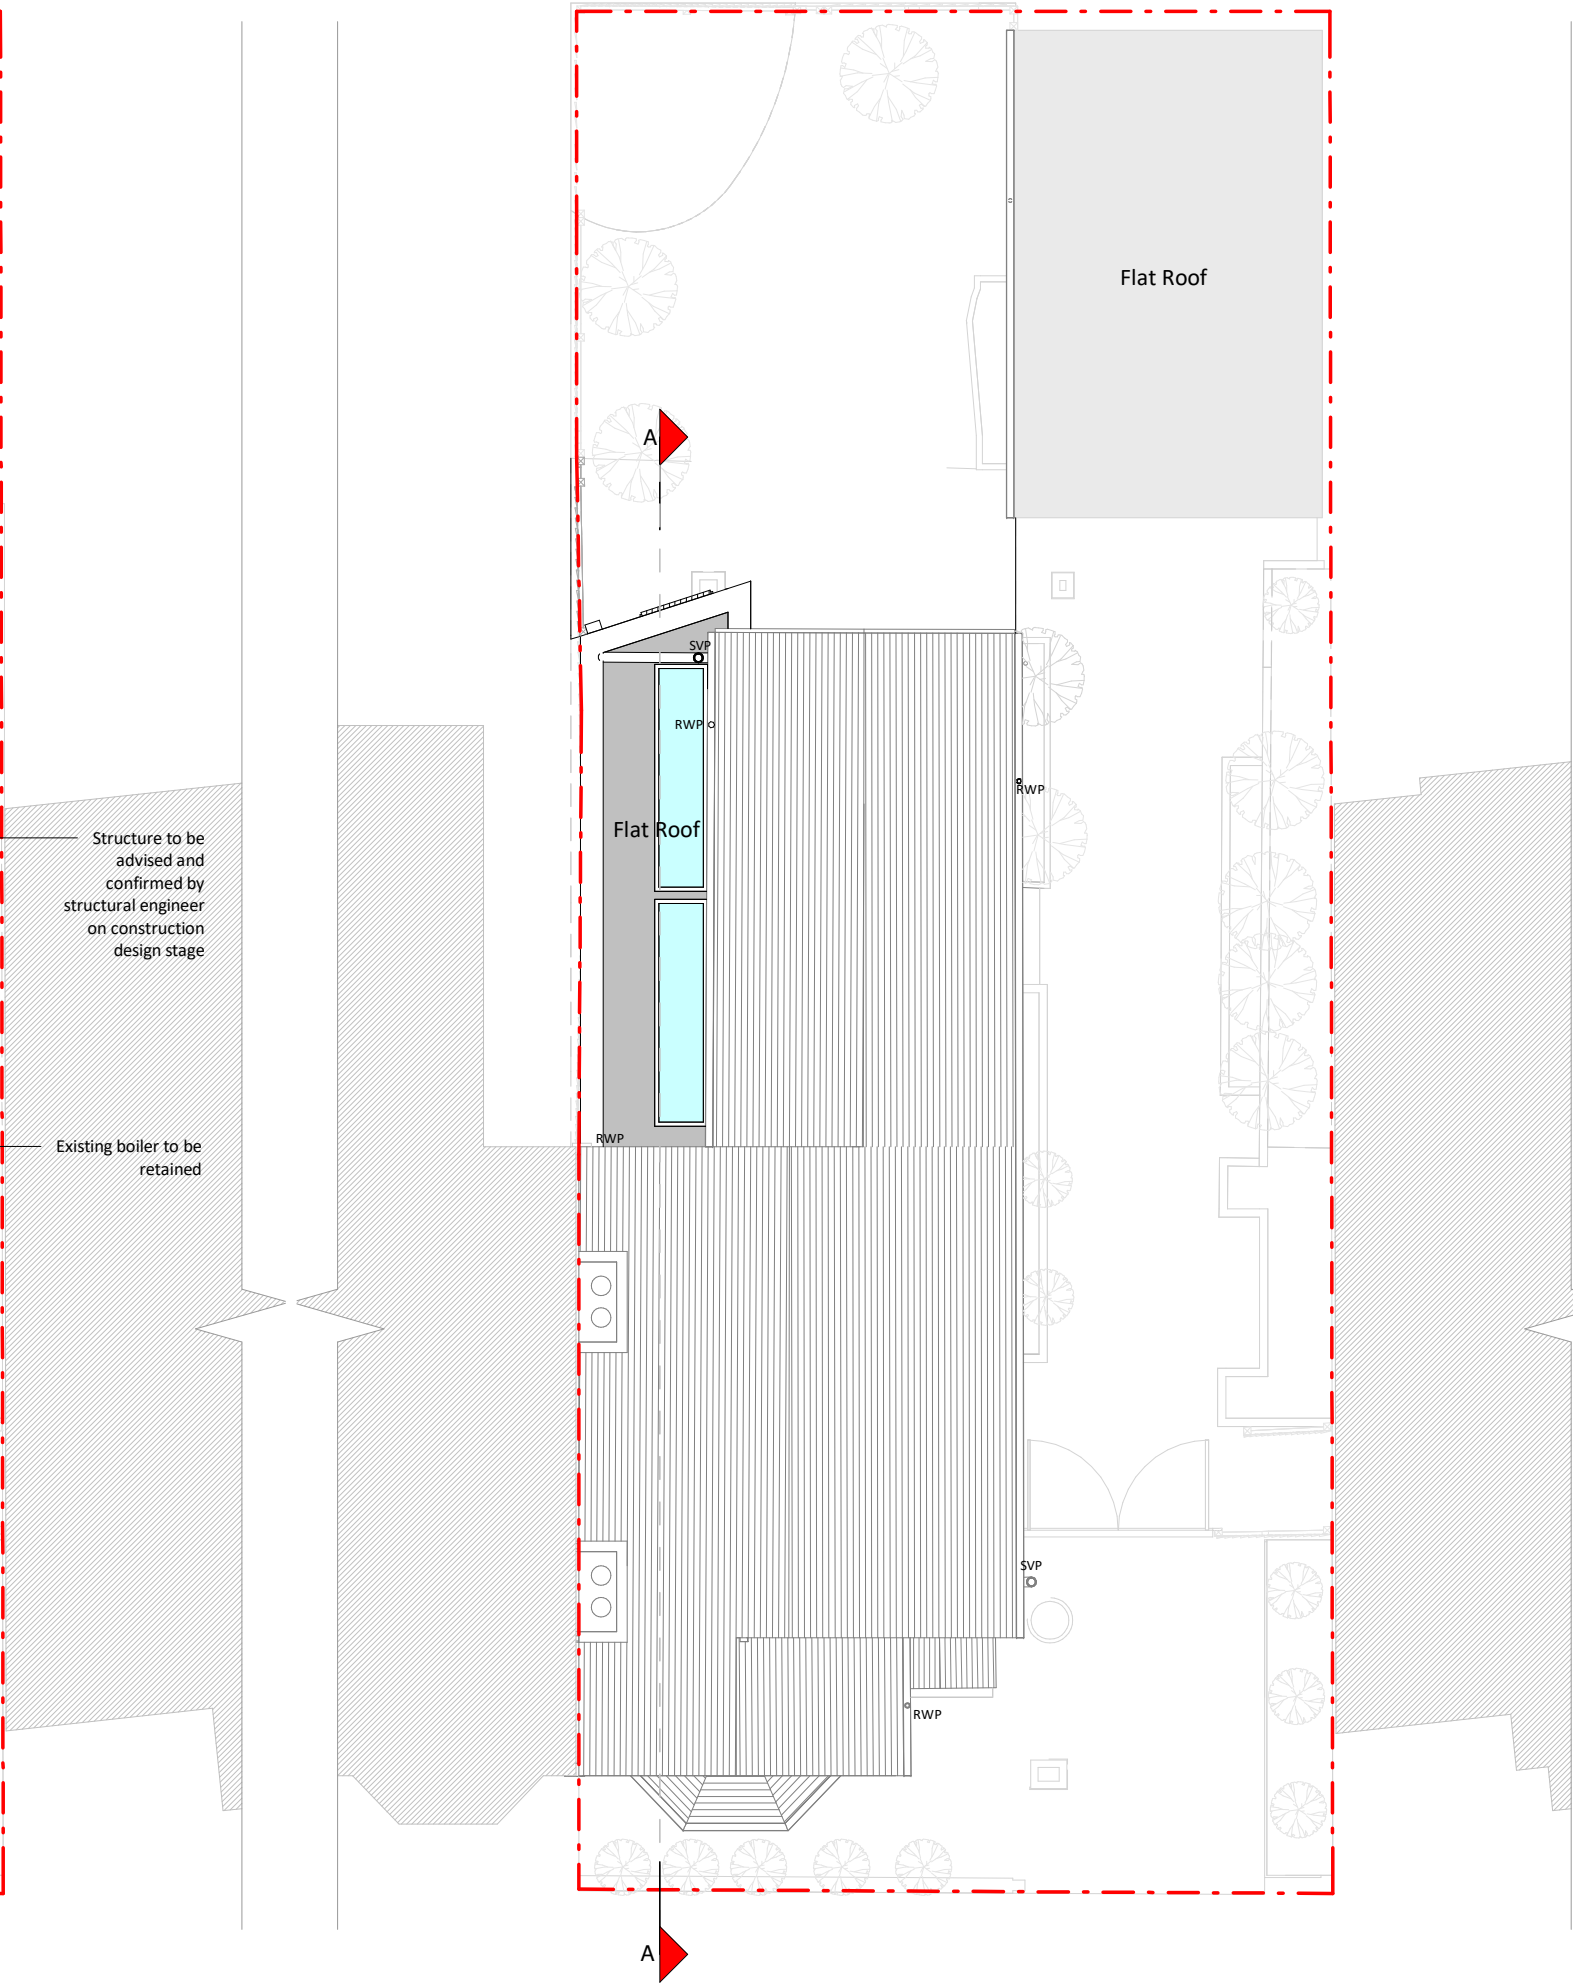

Roof Plan

