




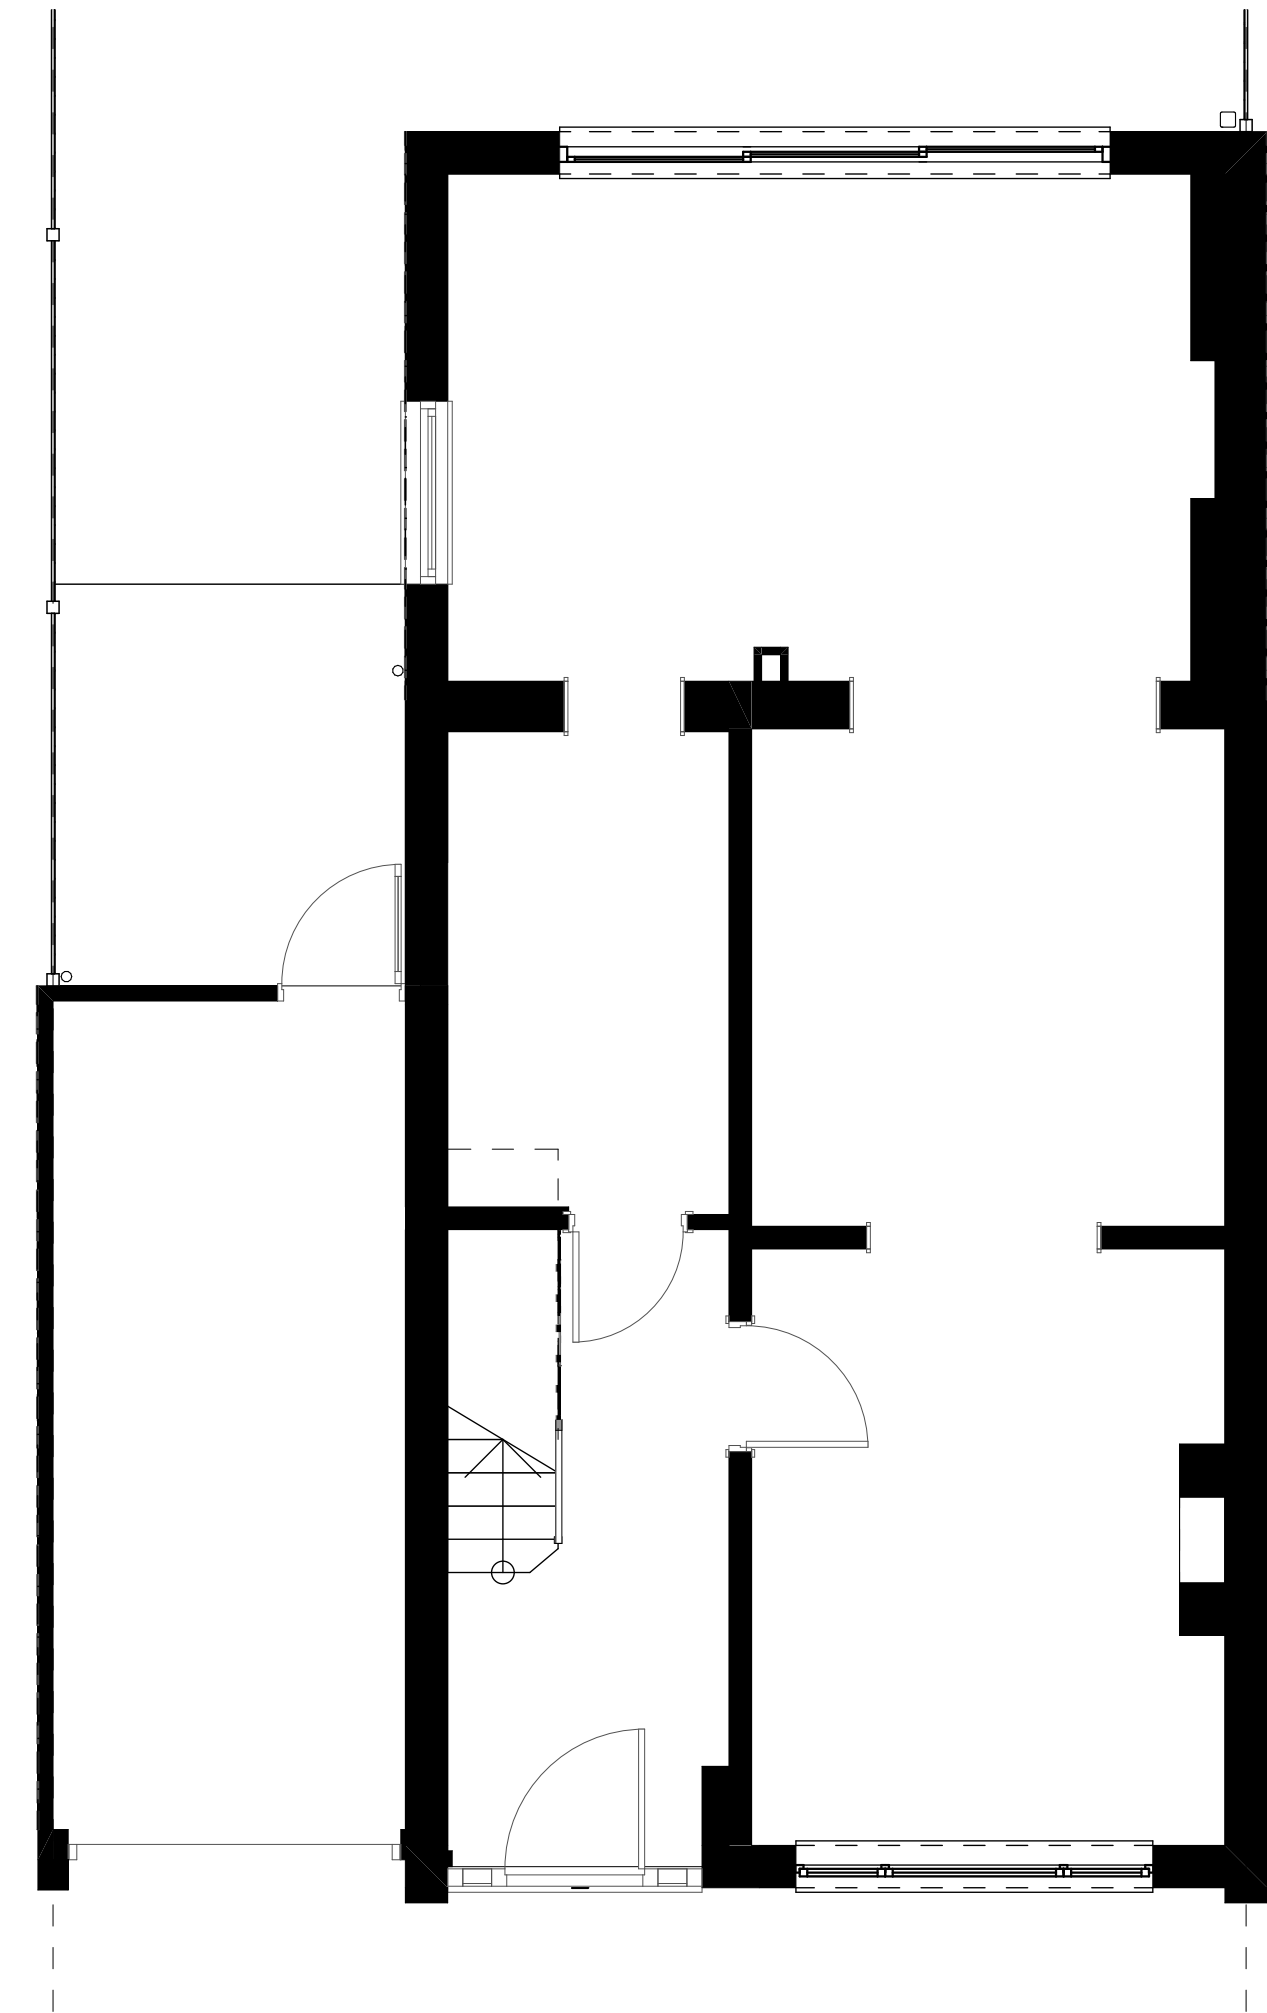

0. Existing Ground Floor Plan 1:50

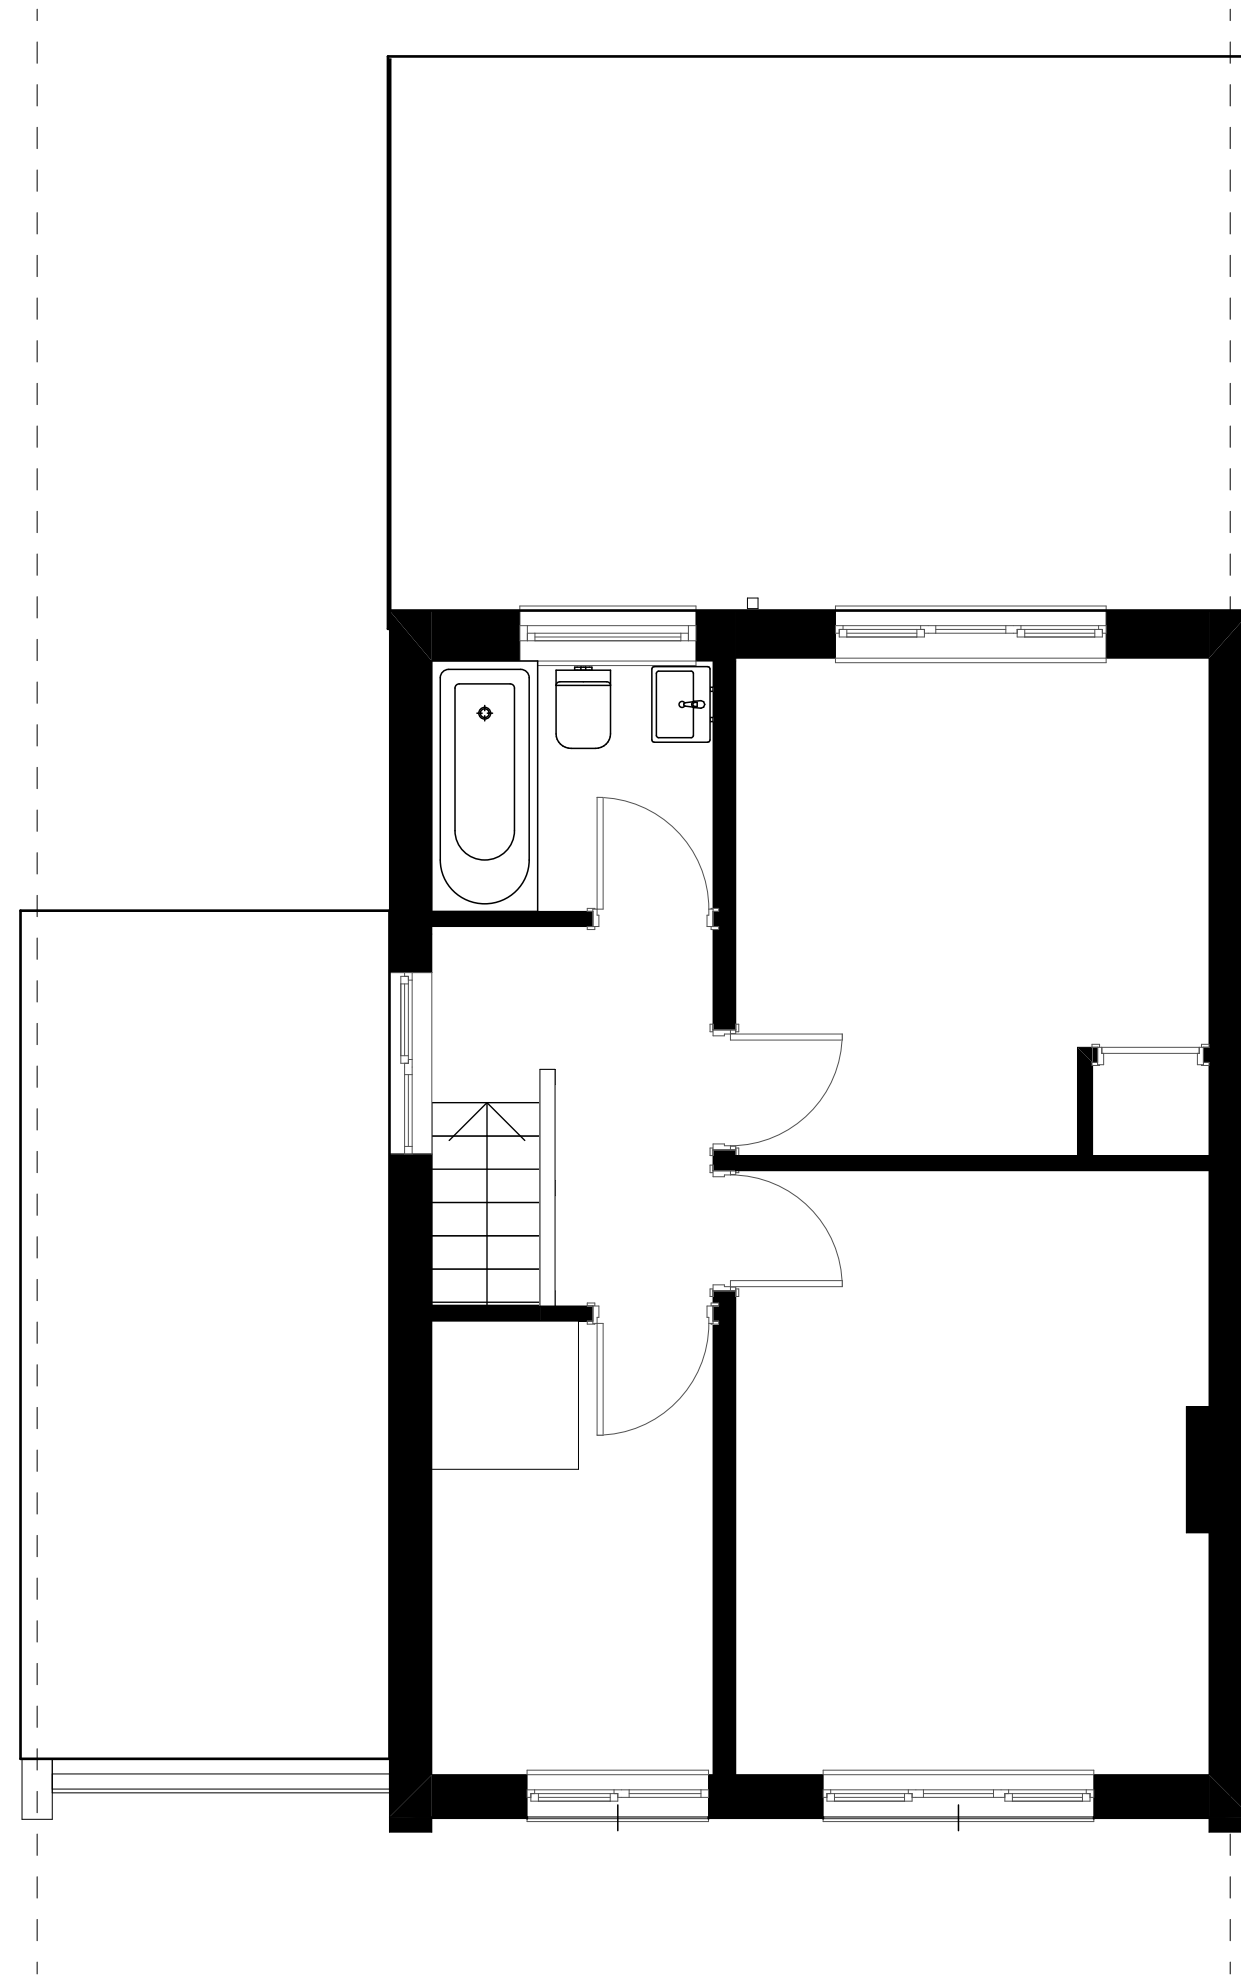

1. Existing First Floor Plan 1:50

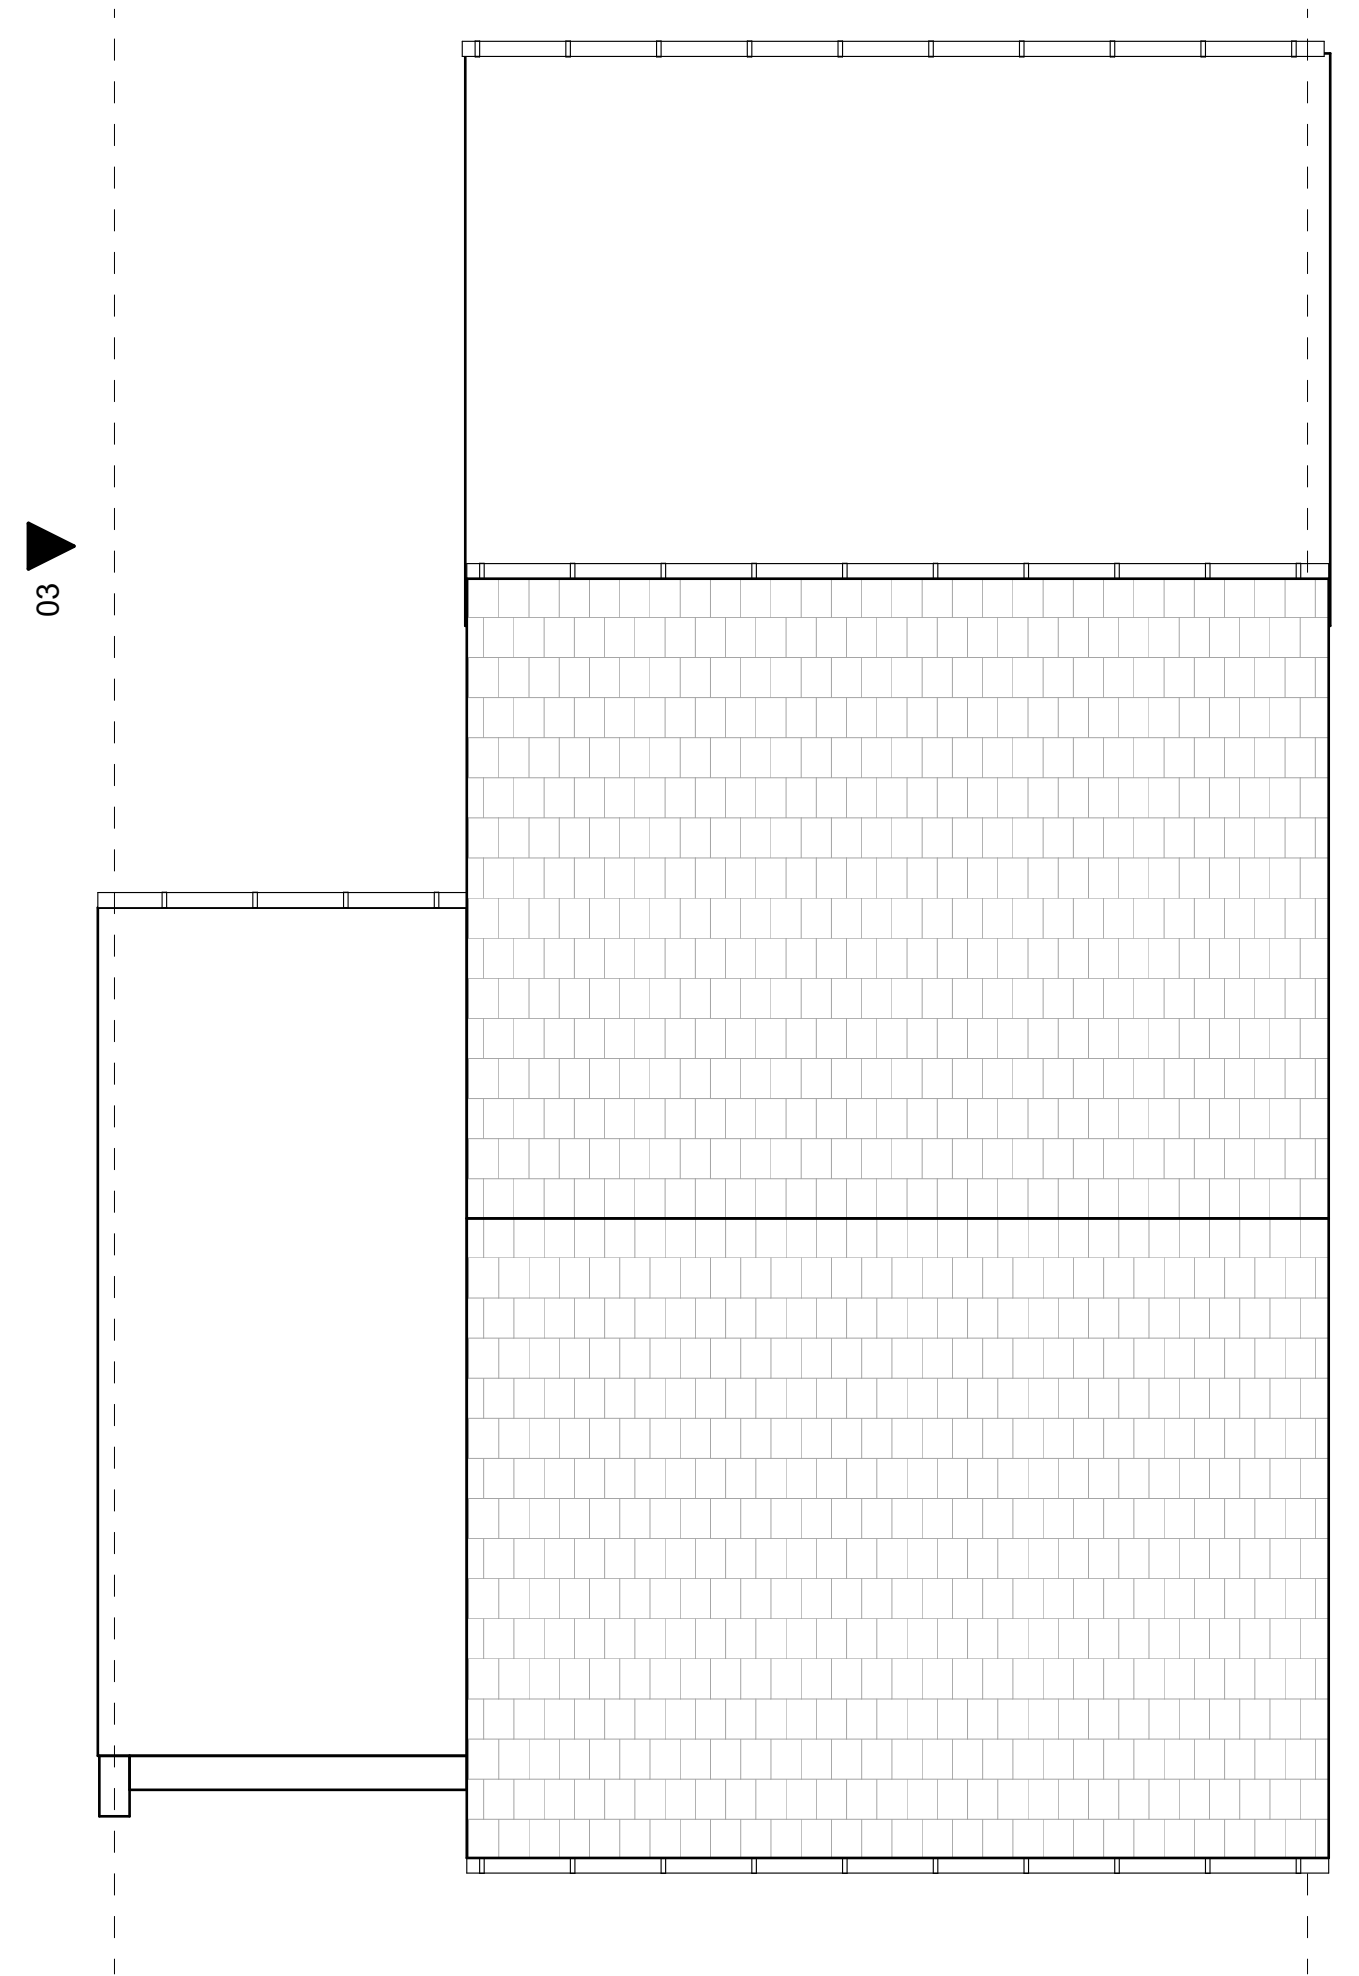

2. Existing Roof Plan 1:50

Project Name: RIO
Address: 61 Trelleck Road, Reading, RG1 6EN.
Status: Planning
Drawing Name: Existing Floor plans
Drawing No.: E 01
Scale: 1:50 @ A2
Date: 15 November 2021

RevID	ChID	Change Name	Date

All dimensions to be confirmed on site. This drawing is to be read in conjunction with other drawings in this series and all relevant consultants drawings and documentation where applicable. This drawing has been produced for the specific client and project identified below and is not intended for use by any other person or for any other purpose other than indicated on this drawing. Please report any discrepancy on this drawing.

OUTSET THINK
ARCHITECTS