


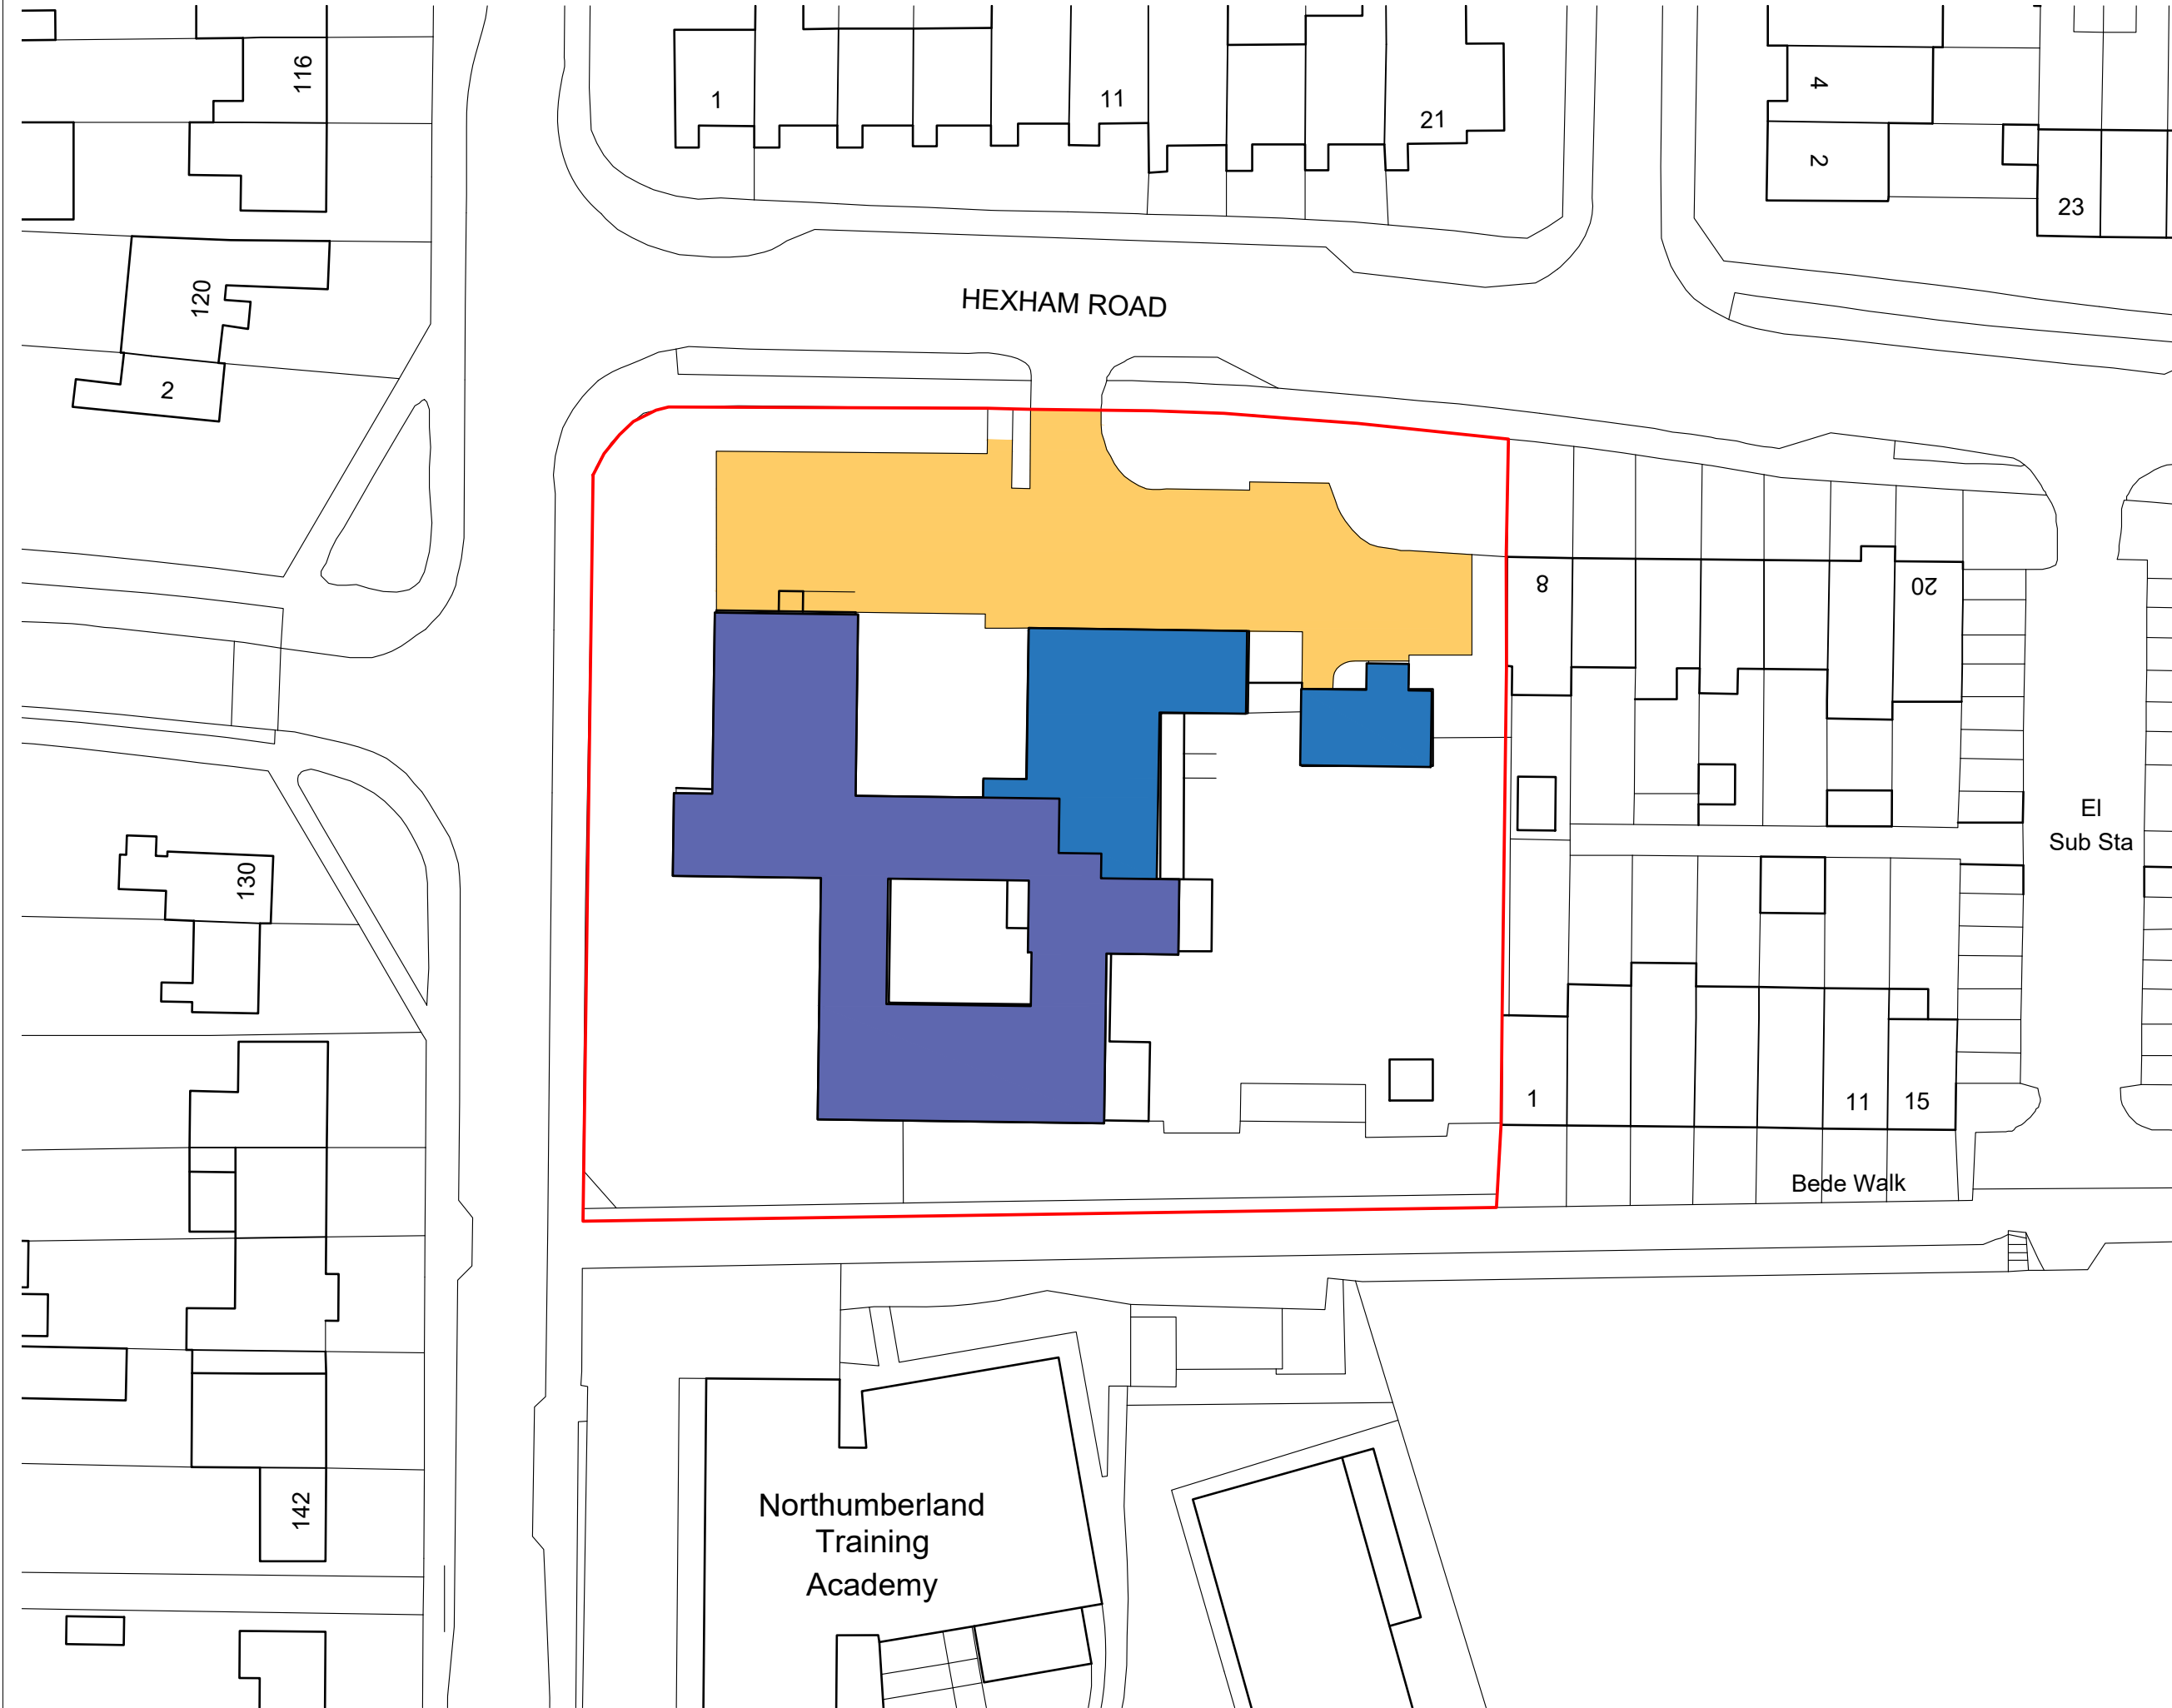

- General Notes**
1. This drawing is © copyright Hampshire County Council 2020. No unauthorised reproduction of any kind is permitted.
  2. No dimensions to be scaled from this drawing. Verify all dimensions prior to construction. Immediately report any discrepancies on the document to the Architect/Contract Administrator. This document shall be read in conjunction with associated models, specifications and related consultant's documents.
  3. Drawing to be read with all relevant Architectural, Interiors, Structural, M&E, Drainage/Public Health, Landscape, Civils and Interiors drawings and specifications.
  4. This map is reproduced from Ordnance Survey material with the permission of Ordnance Survey on behalf of the controller of Her Majesty's Stationery Office © Crown copyright. Unauthorised reproduction infringes Crown Copyright & may lead to prosecution or civil proceedings. (100019180) 2020.



Notes:

Existing single storey buildings to be removed  
Area - 304m<sup>2</sup>

Existing two storey buildings to be removed  
Area - 730m<sup>2</sup>

Total existing floor area - 1764m<sup>2</sup>

Existing hardstanding to be removed  
Area - 743m<sup>2</sup>



SCALE 1:500

|    |                   |            |     |     |
|----|-------------------|------------|-----|-----|
|    |                   |            |     |     |
|    |                   |            |     |     |
|    |                   |            |     |     |
| P1 | SO INITIAL STATUS | 10/26/2020 | XXX | XXX |

| Rev | Description | Date | By | Chkd |
|-----|-------------|------|----|------|
|-----|-------------|------|----|------|

HCC Property Services,  
Three Ministers House,  
76 High Street, Winchester SO23 8UL  
tel: (01982) 947801



**PROJECT NAME**  
RBC Adults Strategy - The Willows Demolition

**SHEET NAME**  
Existing Site Plan

|            |       |      |      |
|------------|-------|------|------|
| SCALE      | DRAWN | CHKD | APRV |
| 1:500 @ A3 | LT    | XXX  | XXX  |

**DRAWING No.**  
project code - originator - volume - level - type - role - number version

P00000-HCC-ZZ-XX-XX-X-0001 P1 .00

**SUITABILITY**  
code description

SO INITIAL STATUS