


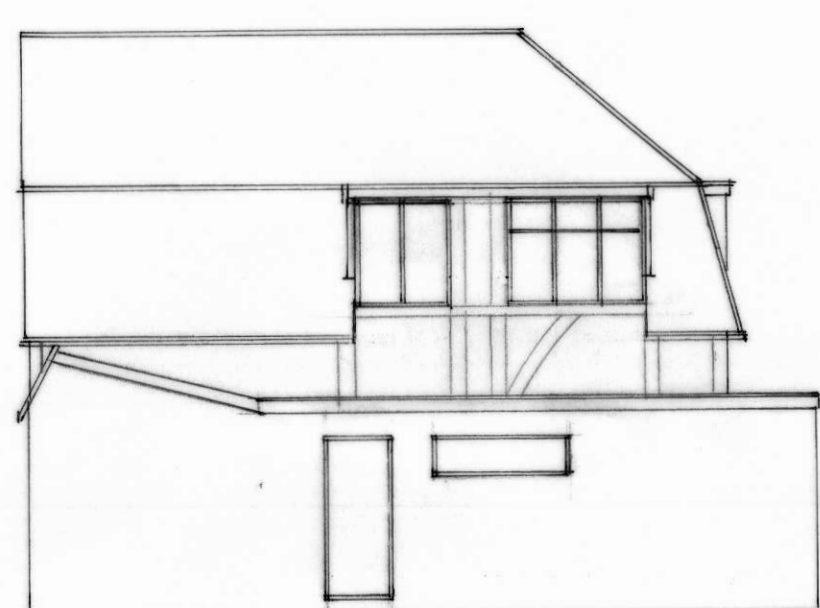


SIDE ELEVATION



REAR ELEVATION
scale 1:100



FRONT ELEVATION

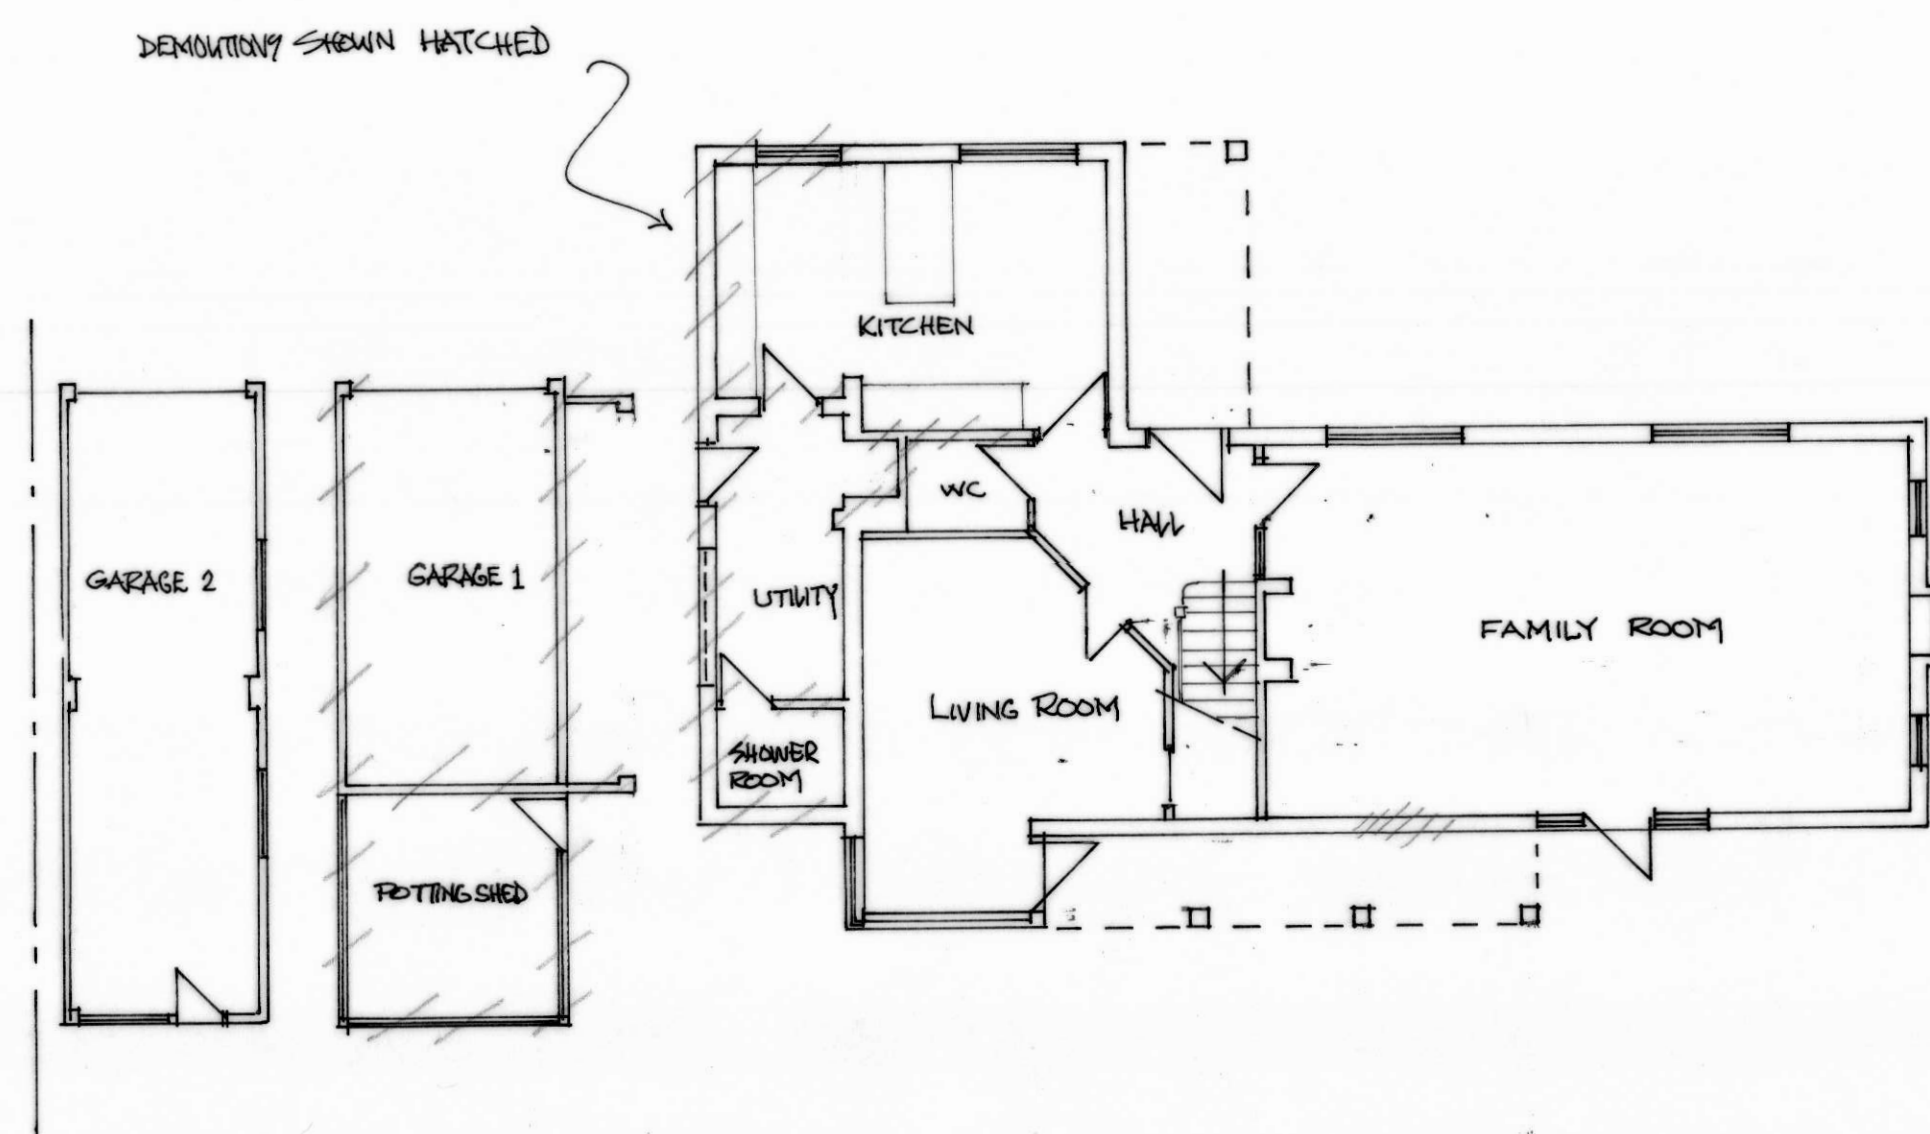


GROUND FLOOR PLAN

scale 1:100



(DEMOLITION TOTAL 37.5 m² NET)

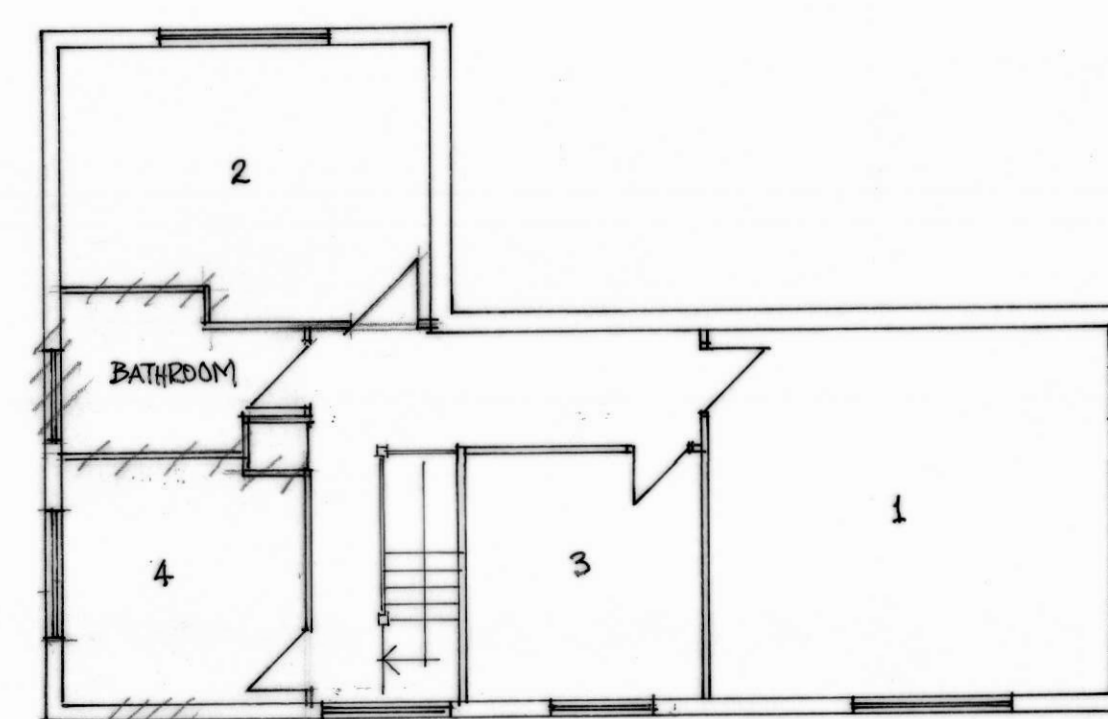

FIRST FLOOR PLAN

G. GALLOWAY & T. RUST-D'EYE

41 CONISBORO AVENUE

CAVERSHAM RG4 9JF

EXISTING
PLANS & ELEVATIONS

1:100

APRIL 2021

/02