


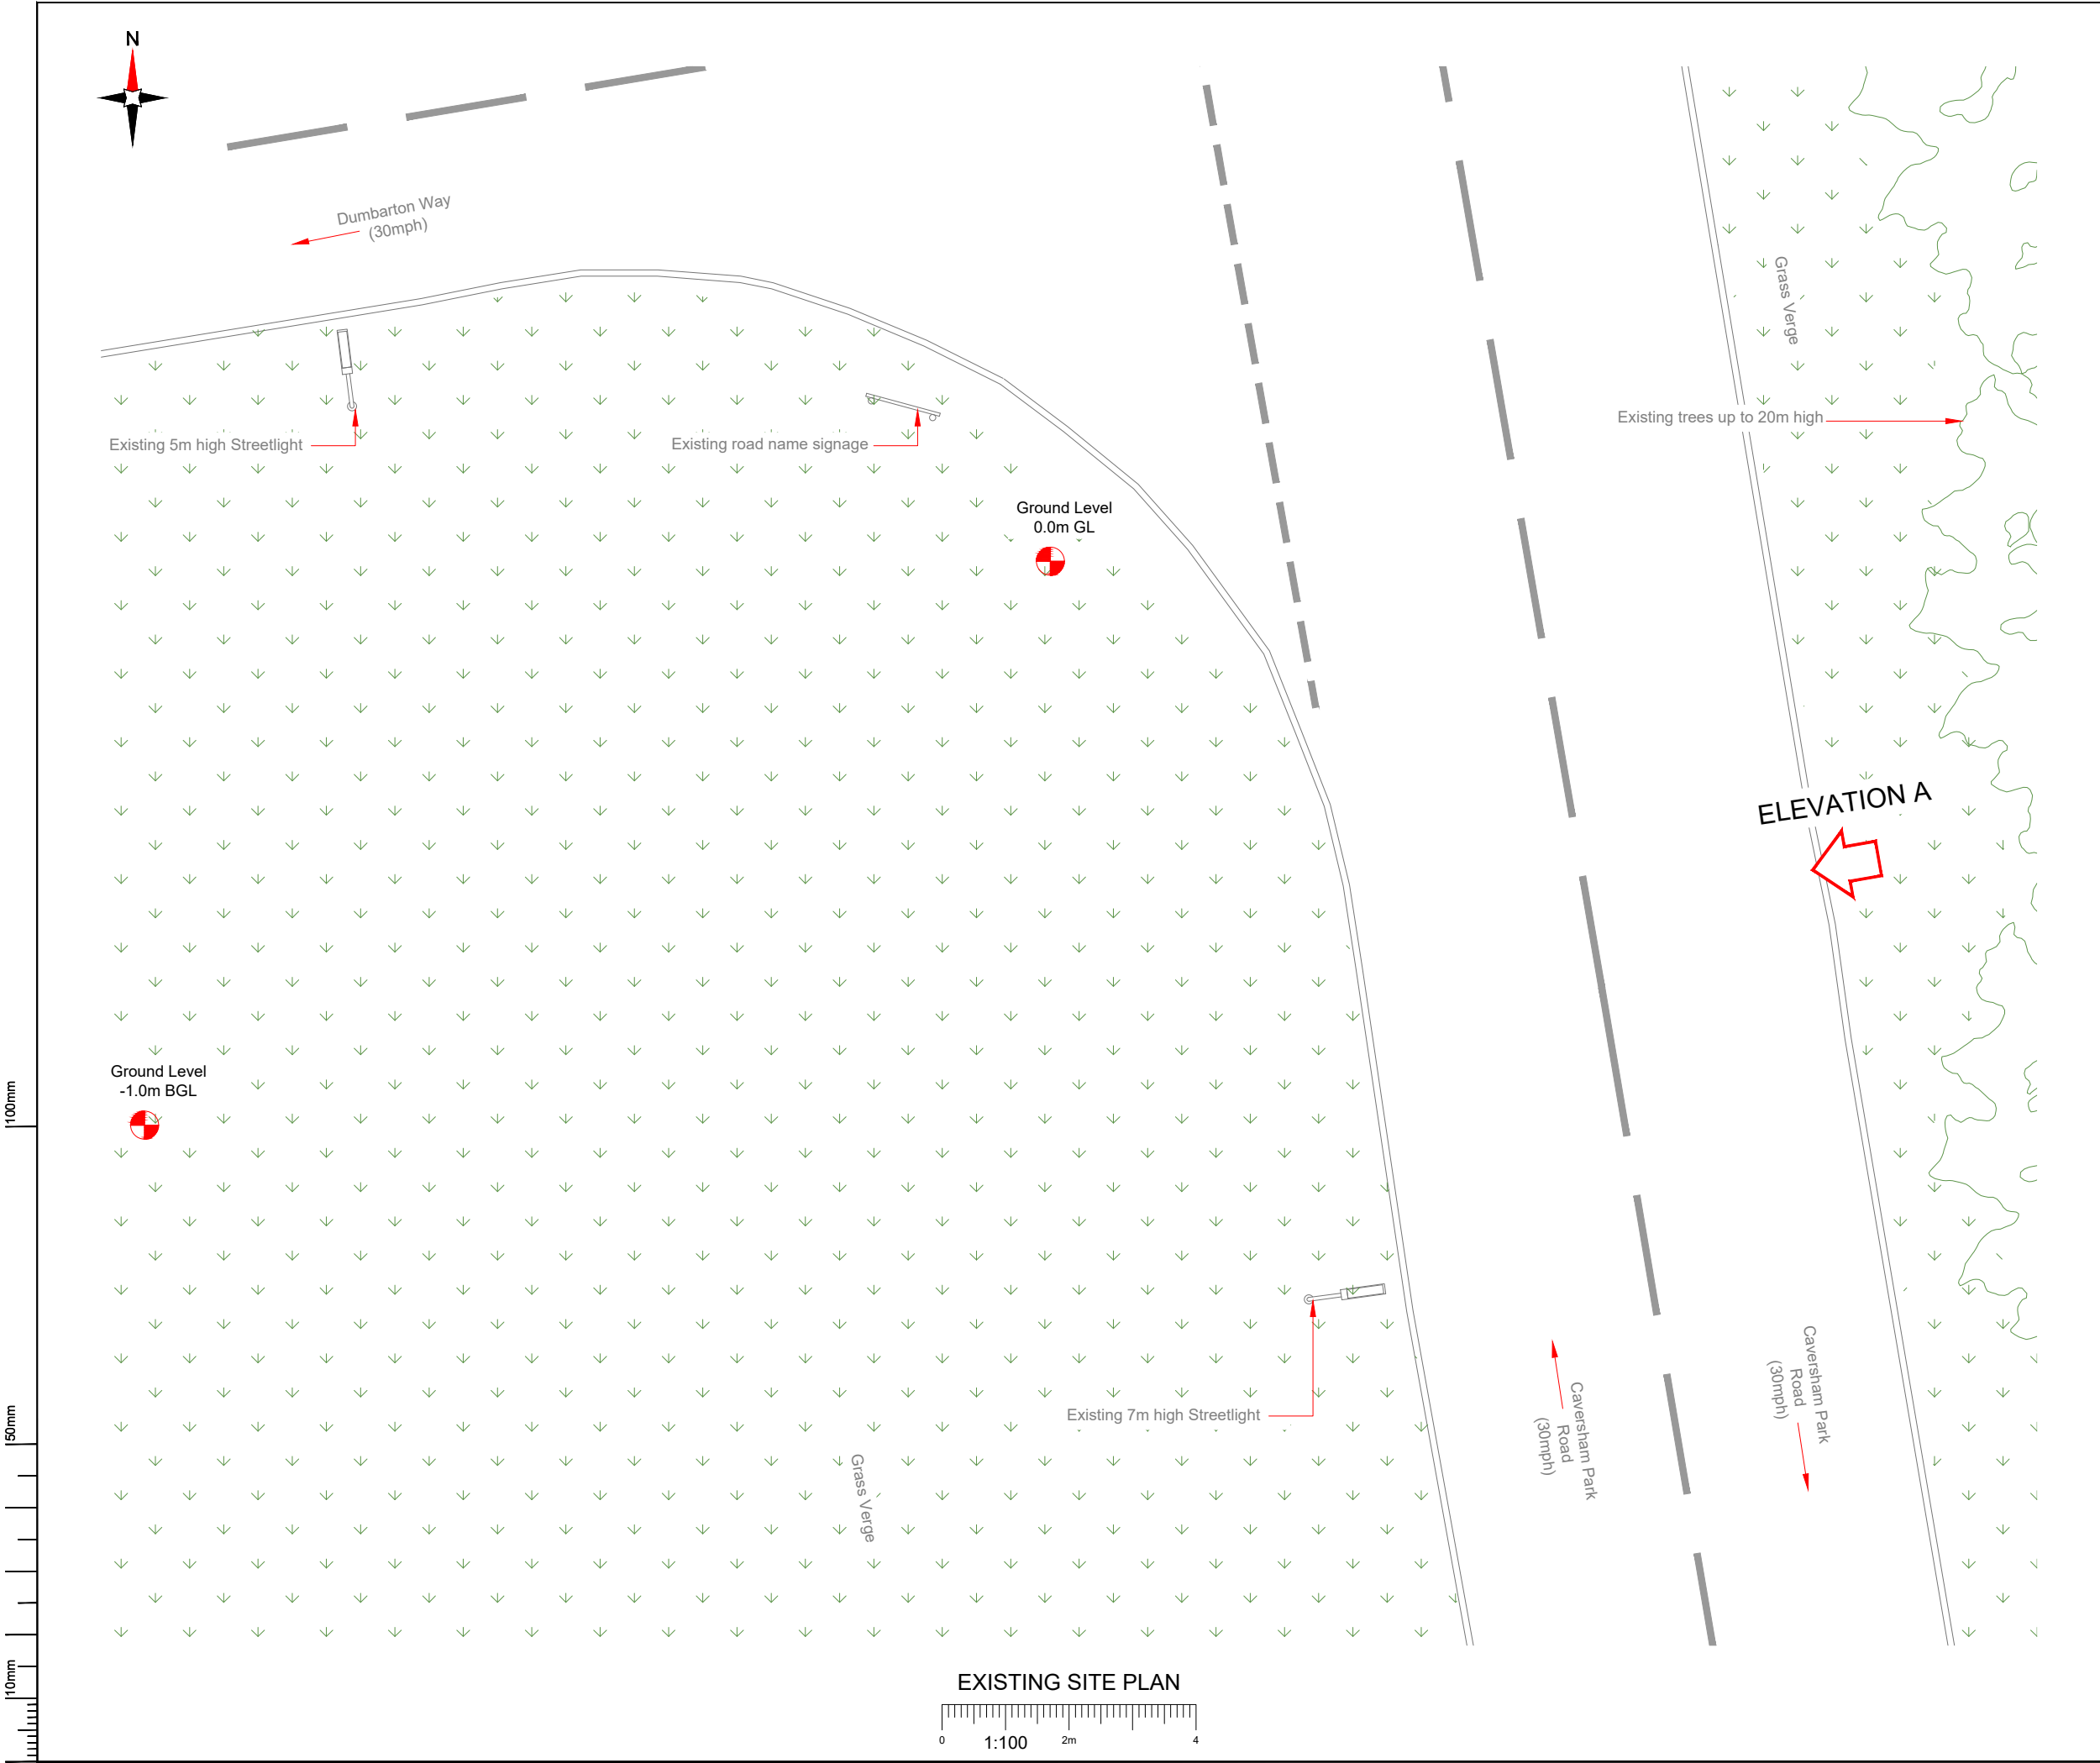

- NOTES:
- ALL DIMENSIONS IN MM UNLESS OTHERWISE NOTED.

|           |                  |                                                 |                   |        |
|-----------|------------------|-------------------------------------------------|-------------------|--------|
| Master:   | MBNL / EE / H3G: | Project:                                        | Purpose of Issue: | Issue: |
| M002      | MBNL             | H3G 5G UNILATERAL                               | Planning          | B      |
| Date:     | 31/07/2021       | Revision / Upgrade Description:                 |                   |        |
| Drawn:    | PS               | Tower Height Reduced                            |                   |        |
| Checked:  | DH               |                                                 |                   |        |
| Approved: | SD               |                                                 |                   |        |
| Master:   | MBNL / EE / H3G: | Project:                                        | Purpose of Issue: | Issue: |
| M001      | MBNL             | H3G 5G UNILATERAL                               | Planning          | A      |
| Date:     | 11/05/2021       | Revision / Upgrade Description:                 |                   |        |
| Drawn:    | PS               | First Issue - Site nomination dated: 16/04/2021 |                   |        |
| Checked:  | DH               |                                                 |                   |        |
| Approved: | SD               |                                                 |                   |        |

**CK Hutchison  
Networks (UK)  
Limited**  
Great Brighams Mead,  
Vastern Road, Reading,  
Berkshire, England,  
RG1 8DJ



**WHP Telecoms**  
Unit 1 Maple Park,  
Low Fields Avenue, Leeds  
LS12 6HH  
  
Tel: 01133023550  
e-mail: info@whptelecoms.com

Site Name:  
**CAVERSHAM PARK ROAD SW**

Site ID:  
**RDG17699**

Address:  
**DUMBARTON WAY, CAVERSHAM  
PARK ROAD, PLAYHATCH, EYE  
AND DUNSDEN, READING,  
OXFORDSHIRE, SOUTH EAST  
ENGLAND, ENGLAND  
RG4 6PN**

Title:  
**100 EXISTING SITE PLAN**

Project:  
**5G UNILATERAL**

Purpose of Issue:  
**PLANNING**

|                    |               |          |
|--------------------|---------------|----------|
| EE Cell ID:        | MBNL Cell ID: | Cell ID: |
| N/A                | N/A           | N/A      |
| Master Drawing No: |               |          |
| RDG17699_M002      |               |          |
| Issue:             |               |          |
| B                  |               |          |